

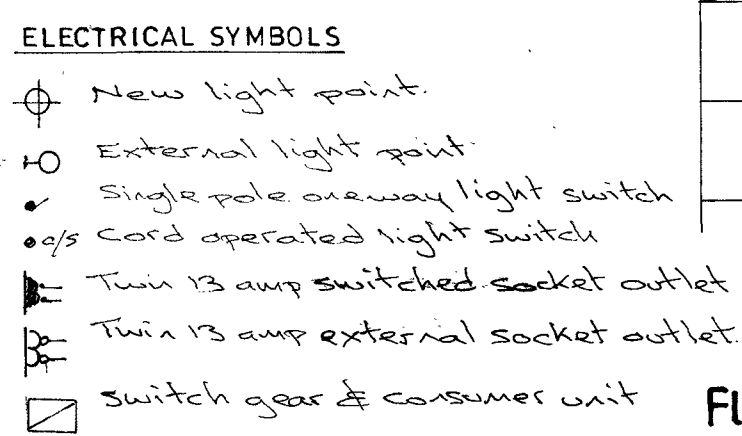


Lime
[12 m high]

 

Floor Plan

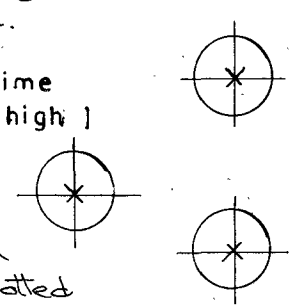

'A' External wall timber stud details
& foundation specification amended
+ Section lines added
September 2025

'B' Layout of floor plan amended
September 2025

Replacement Pool House Floor Plan and Elevations as Proposed

Scale : 1:50 & 1:100 @ Δ 2	Drawing No : 123/755/15
Date : March 2025	
Drawn : <i>Wm D Webb</i>	