

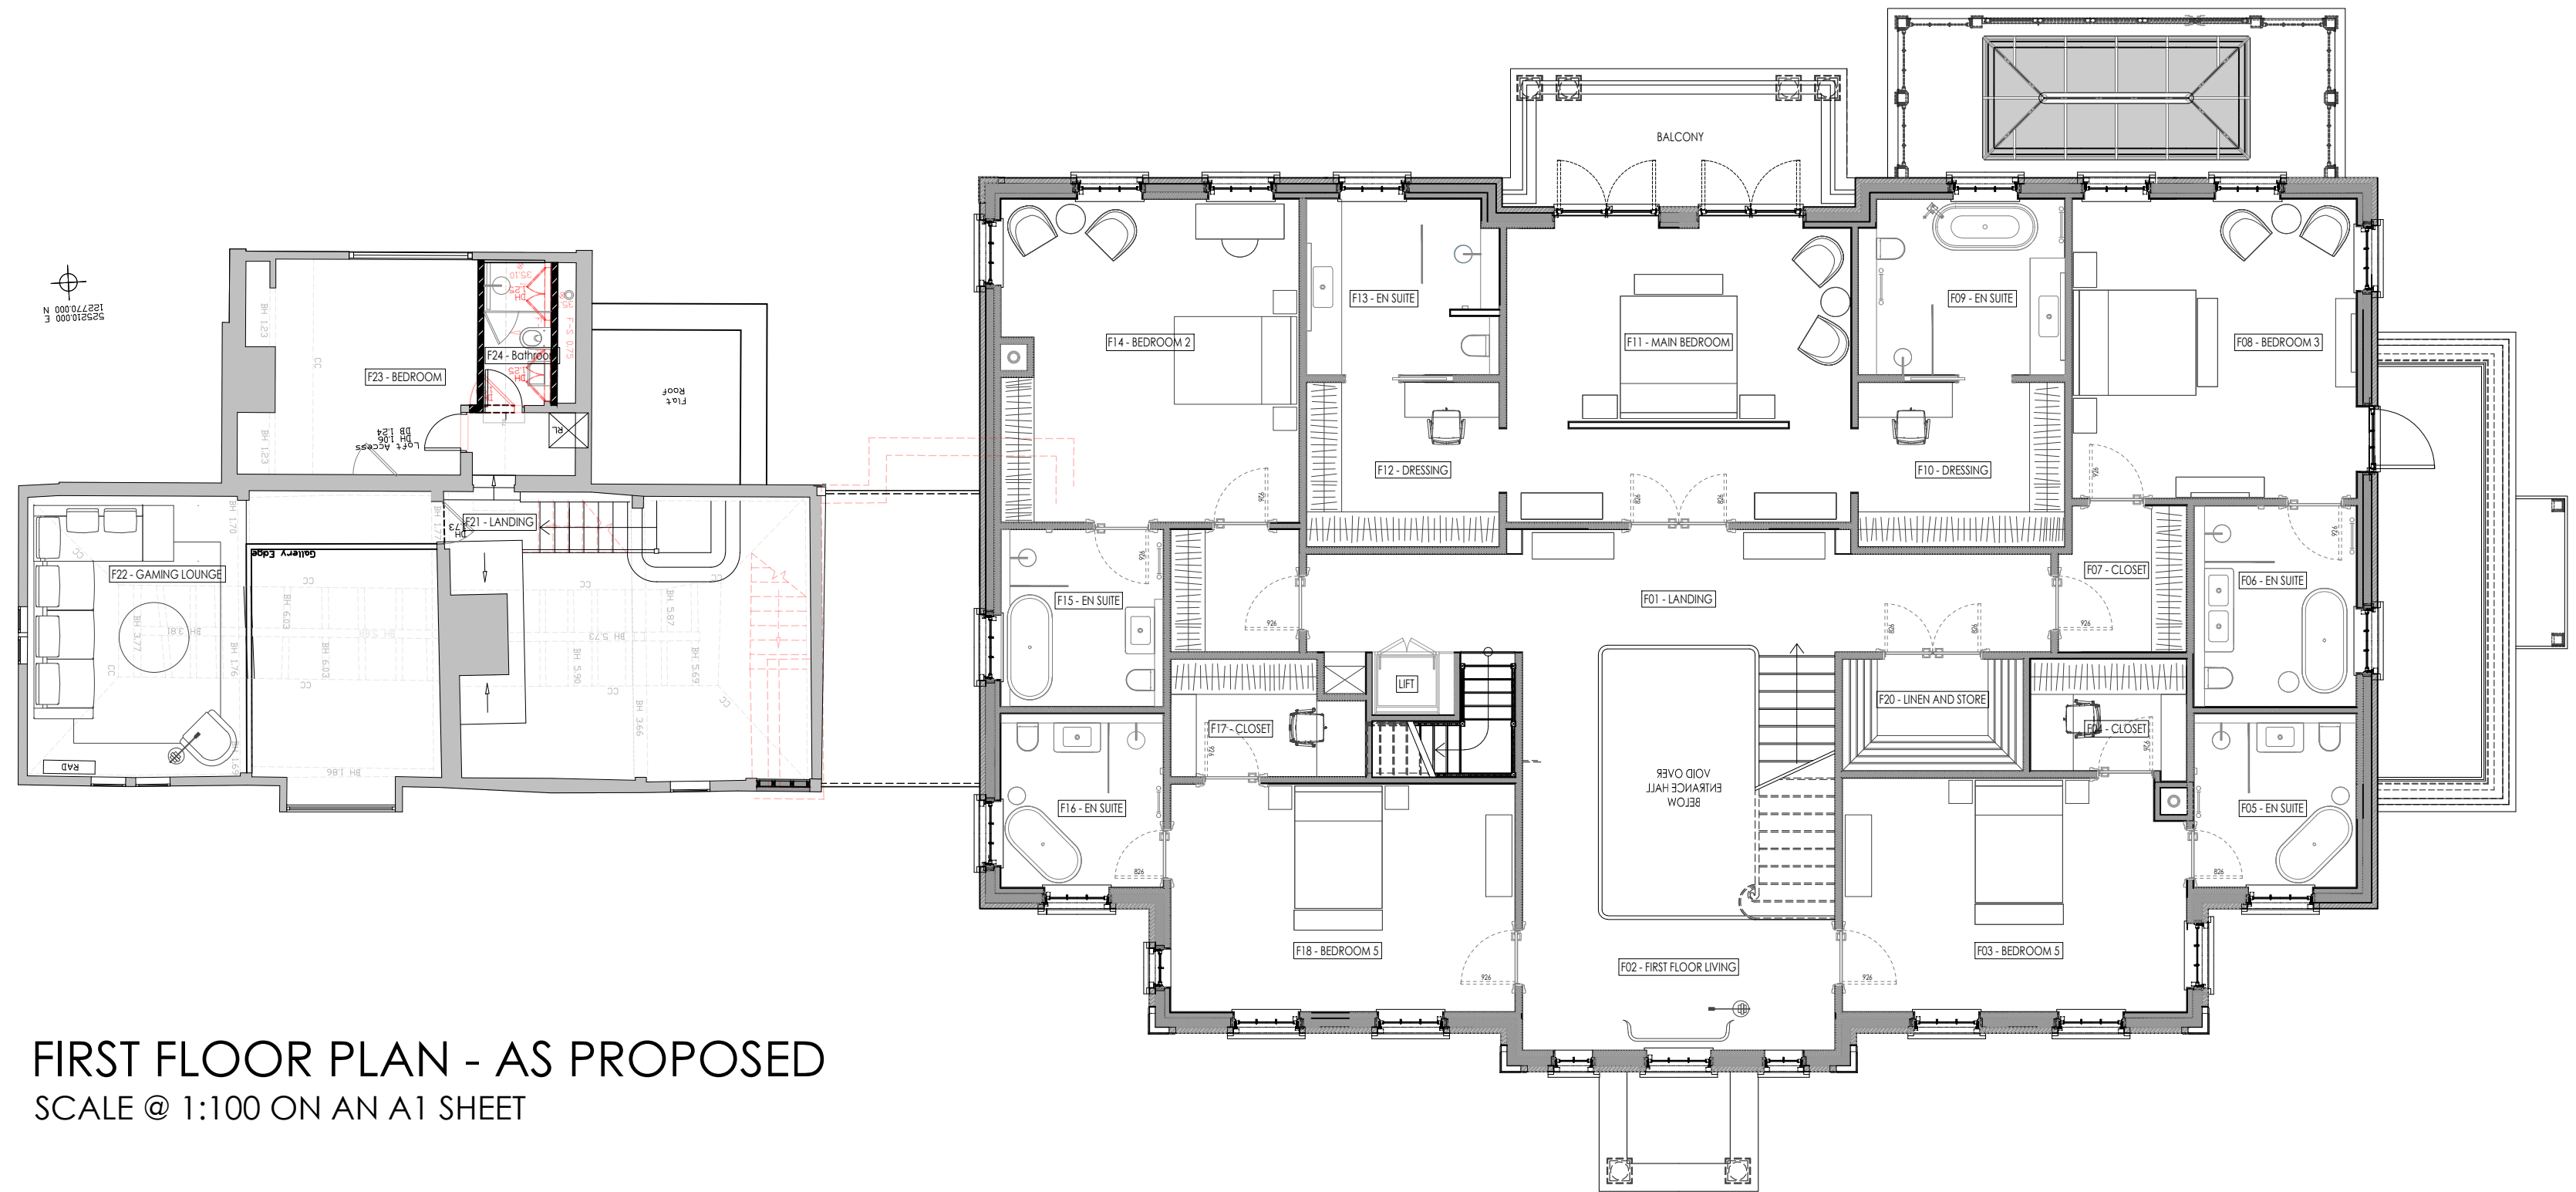


FOR PLANNING
AND LISTED
BUILDING CONSENT
PURPOSES ONLY


NOT FOR CONSTRUCTION

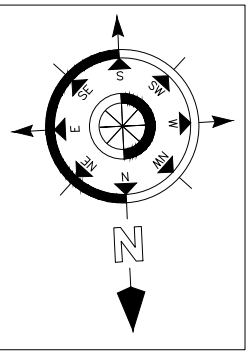


FIRST FLOOR PLAN - AS PROPOSED
SCALE @ 1:100 ON AN A1 SHEET

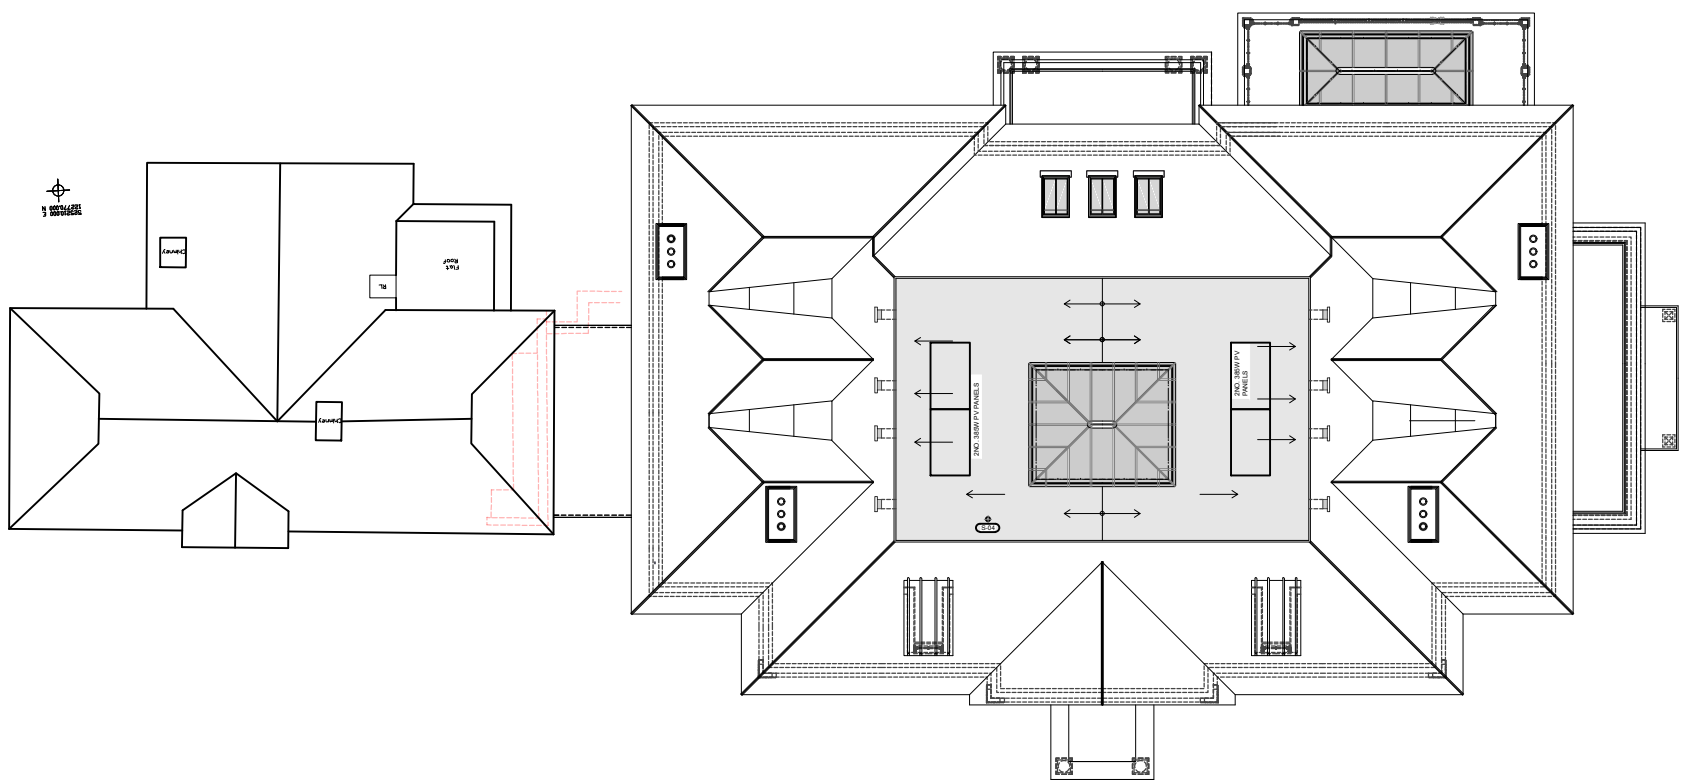


ROOF PLAN - AS PROPOSED
SCALE @ 1:200 ON AN A1 SHEET

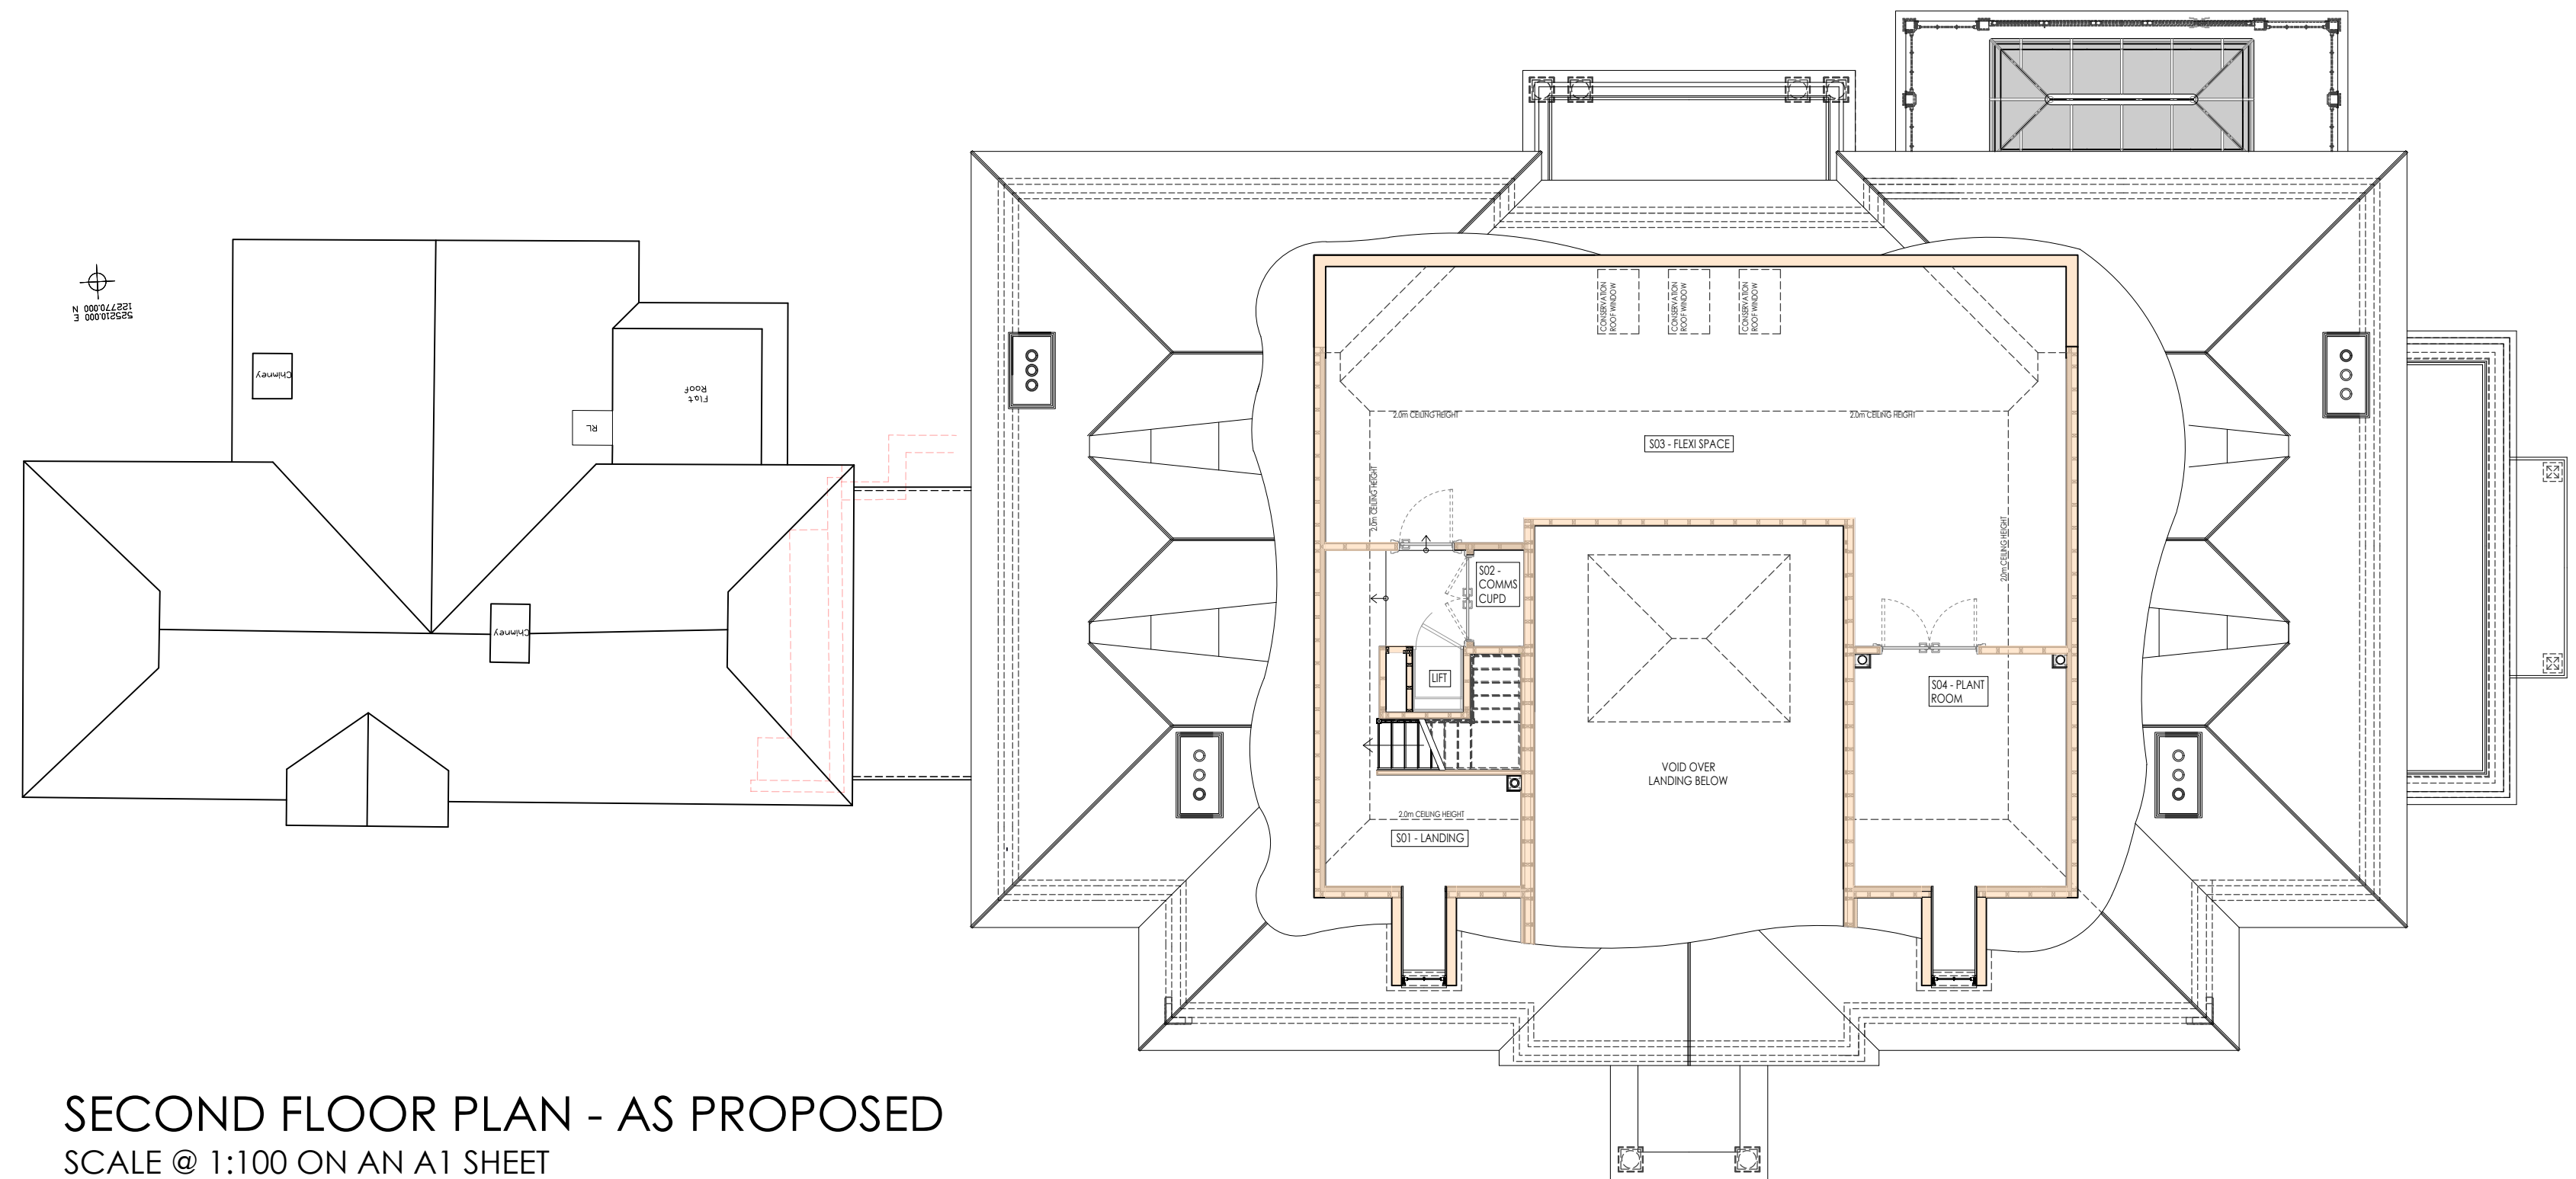

SECOND FLOOR PLAN - AS PROPOSED
SCALE @ 1:100 ON AN A1 SHEET

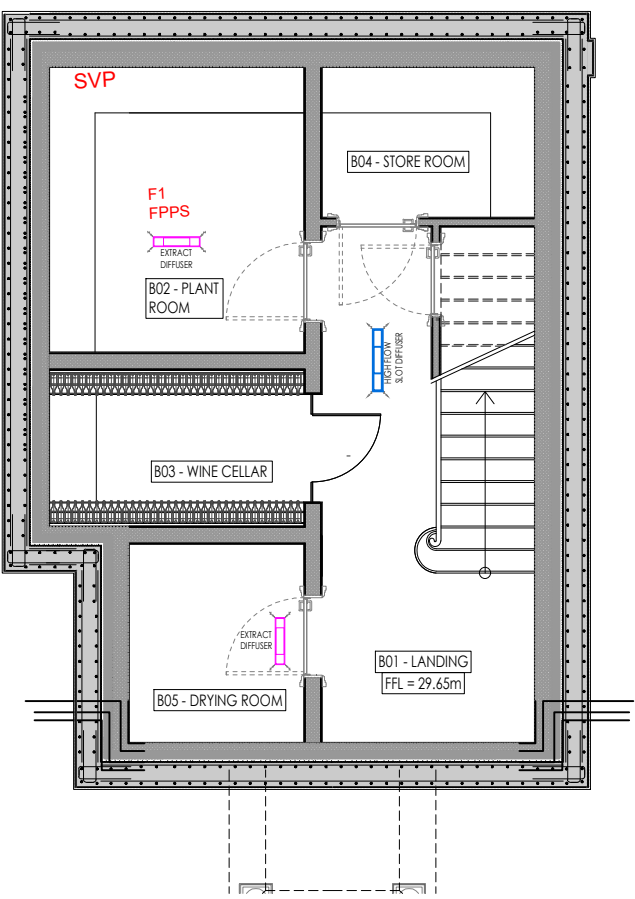

BASEMENT PLAN - AS PROPOSED
SCALE @ 1:100 ON AN A1 SHEET

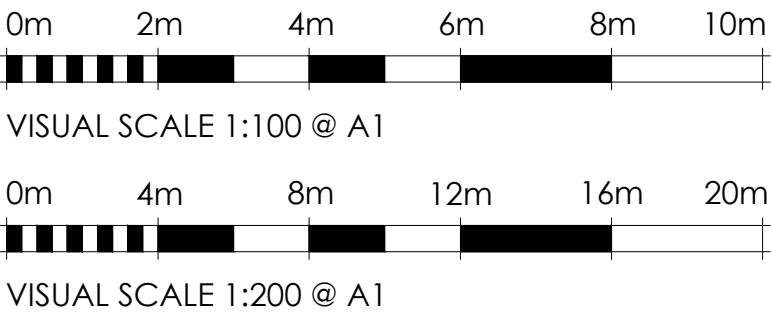

B	22.01.25	AE	Plan Adjustments to Hall House and New Build Extension.	*
A	11.08.23	RH	Plan layout amended based on comments from Conservation Officer. Basement level added.	*
REV.	DATE.	BY.	AMENDMENT.	CHK.

PLANNING AND LBC

gould baxter

2 Lucastes Mews, Paddockhall Road,
Haywards Heath,
West Sussex, RH16 1HE
(01444) 452604
hb@gouldbaxter.co.uk
www.gouldbaxter.co.uk

NOTES:
DO NOT SCALE OFF THIS DRAWING UNLESS FOR PLANNING PURPOSES.
CHECK ALL DIMENSIONS ON SITE BEFORE ANY WORK IS COMMENCED.
ALL GOODS MATERIALS AND WORKMANSHIP MUST CONFORM WITH CURRENT BUILDING REGULATIONS, BRITISH STANDARDS AND CODES OF PRACTICE.
COPYRIGHT OF THIS DRAWING IS RETAINED BY GOULD PROPERTY CONSULTANTS LLP T/A GOULD-BAXTER AND IT MUST NOT BE REPRODUCED WITHOUT WRITTEN CONSENT.

CLIENT:
Mr & Mrs Collins
PROJECT:
Ormonde Hall, Cowfold Road, Bolney, West Sussex, RH17 5SE

DRAWING:
First and Second Floor and Roof Plans As Proposed
DATE:
20.03.2023
SCALE AT A1:
1:100 / 1:200
DRAWN BY:
RH
CHECKED BY:
*
JOB NO.
GH417
DRAWING NO.
PL.22
REV.
B