


Scale Bar 1:50.

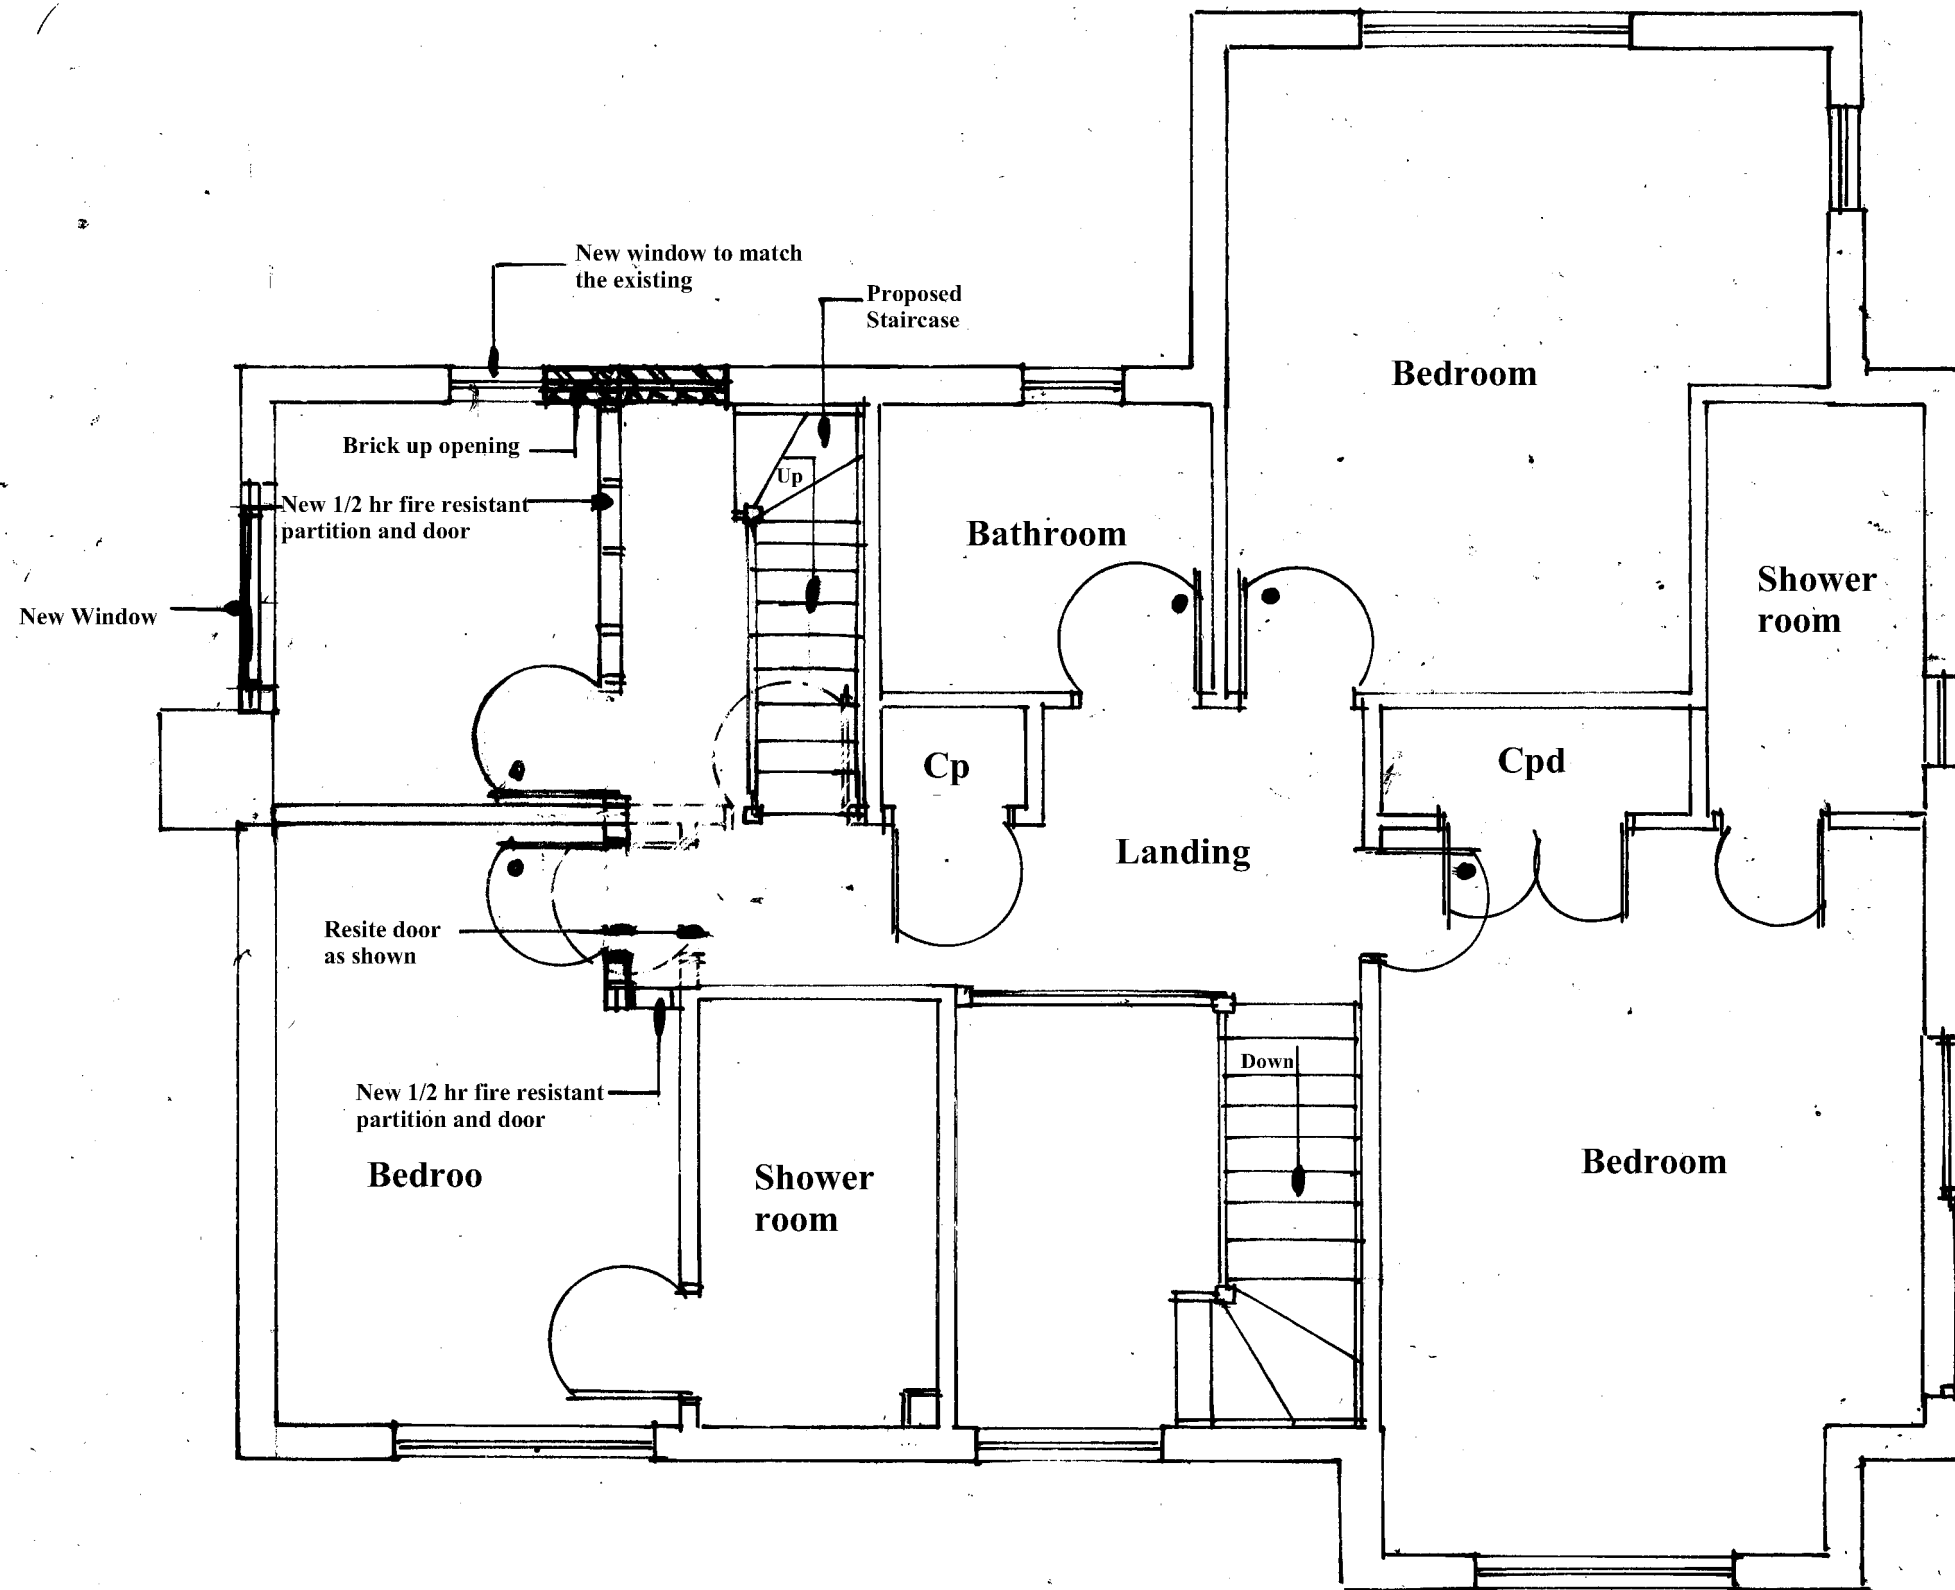

# Proposed First Floor Plan

|            |      |
|------------|------|
|            |      |
|            |      |
|            |      |
| Amendments | Date |

Client **Mr & Mrs**

Site Address  
**17 Barnfield  
Balcombe  
West Sussex  
RH17 6FW**

Proposal **Loft Conversion**

Drawing Title **Proposed First Floor Plan**

Date **31/08/25** Drawn **S. Burrows**

Scales **1:50**

|         |          |     |
|---------|----------|-----|
| DWG NO. | S13444/3 | REV |
|---------|----------|-----|