


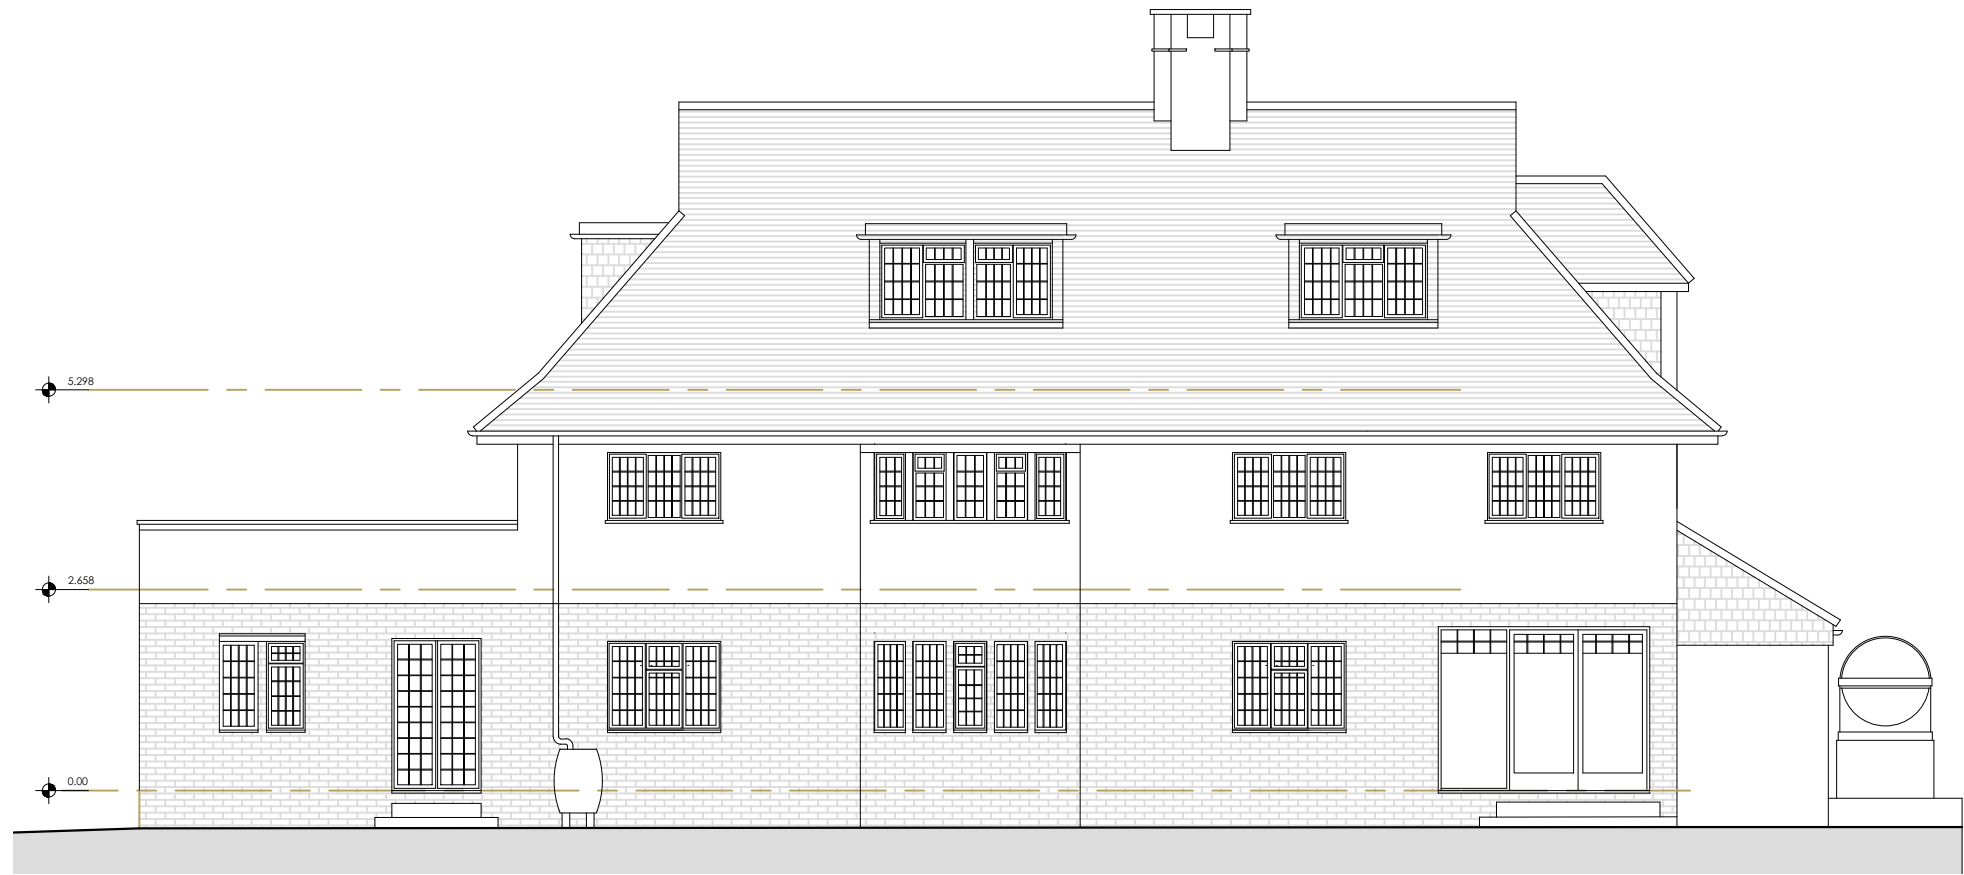

1 EXISTING FRONT SOUTH ELEVATION
SCALE 1:100



2 EXISTING SIDE EAST ELEVATION
SCALE 1:100

EXISTING

REVISIONS

• •

STATUS
EXISTING LANDFALL HOUSE, SANDHILL LANE

PROJECT

TITLE

EXISTING FRONT & SIDE ELEVATIONS

SCALE	DATE	DRAWING NUMBER	REV
1:100	2025.11.12	006	*

VICTORIA MUSTARD ARCHITECT

135 Crawley Down Road, Felbridge, East Grinstead RH19 2PS
Mob 07779 245 093 vicki@victoriarmustardarchitects.com