


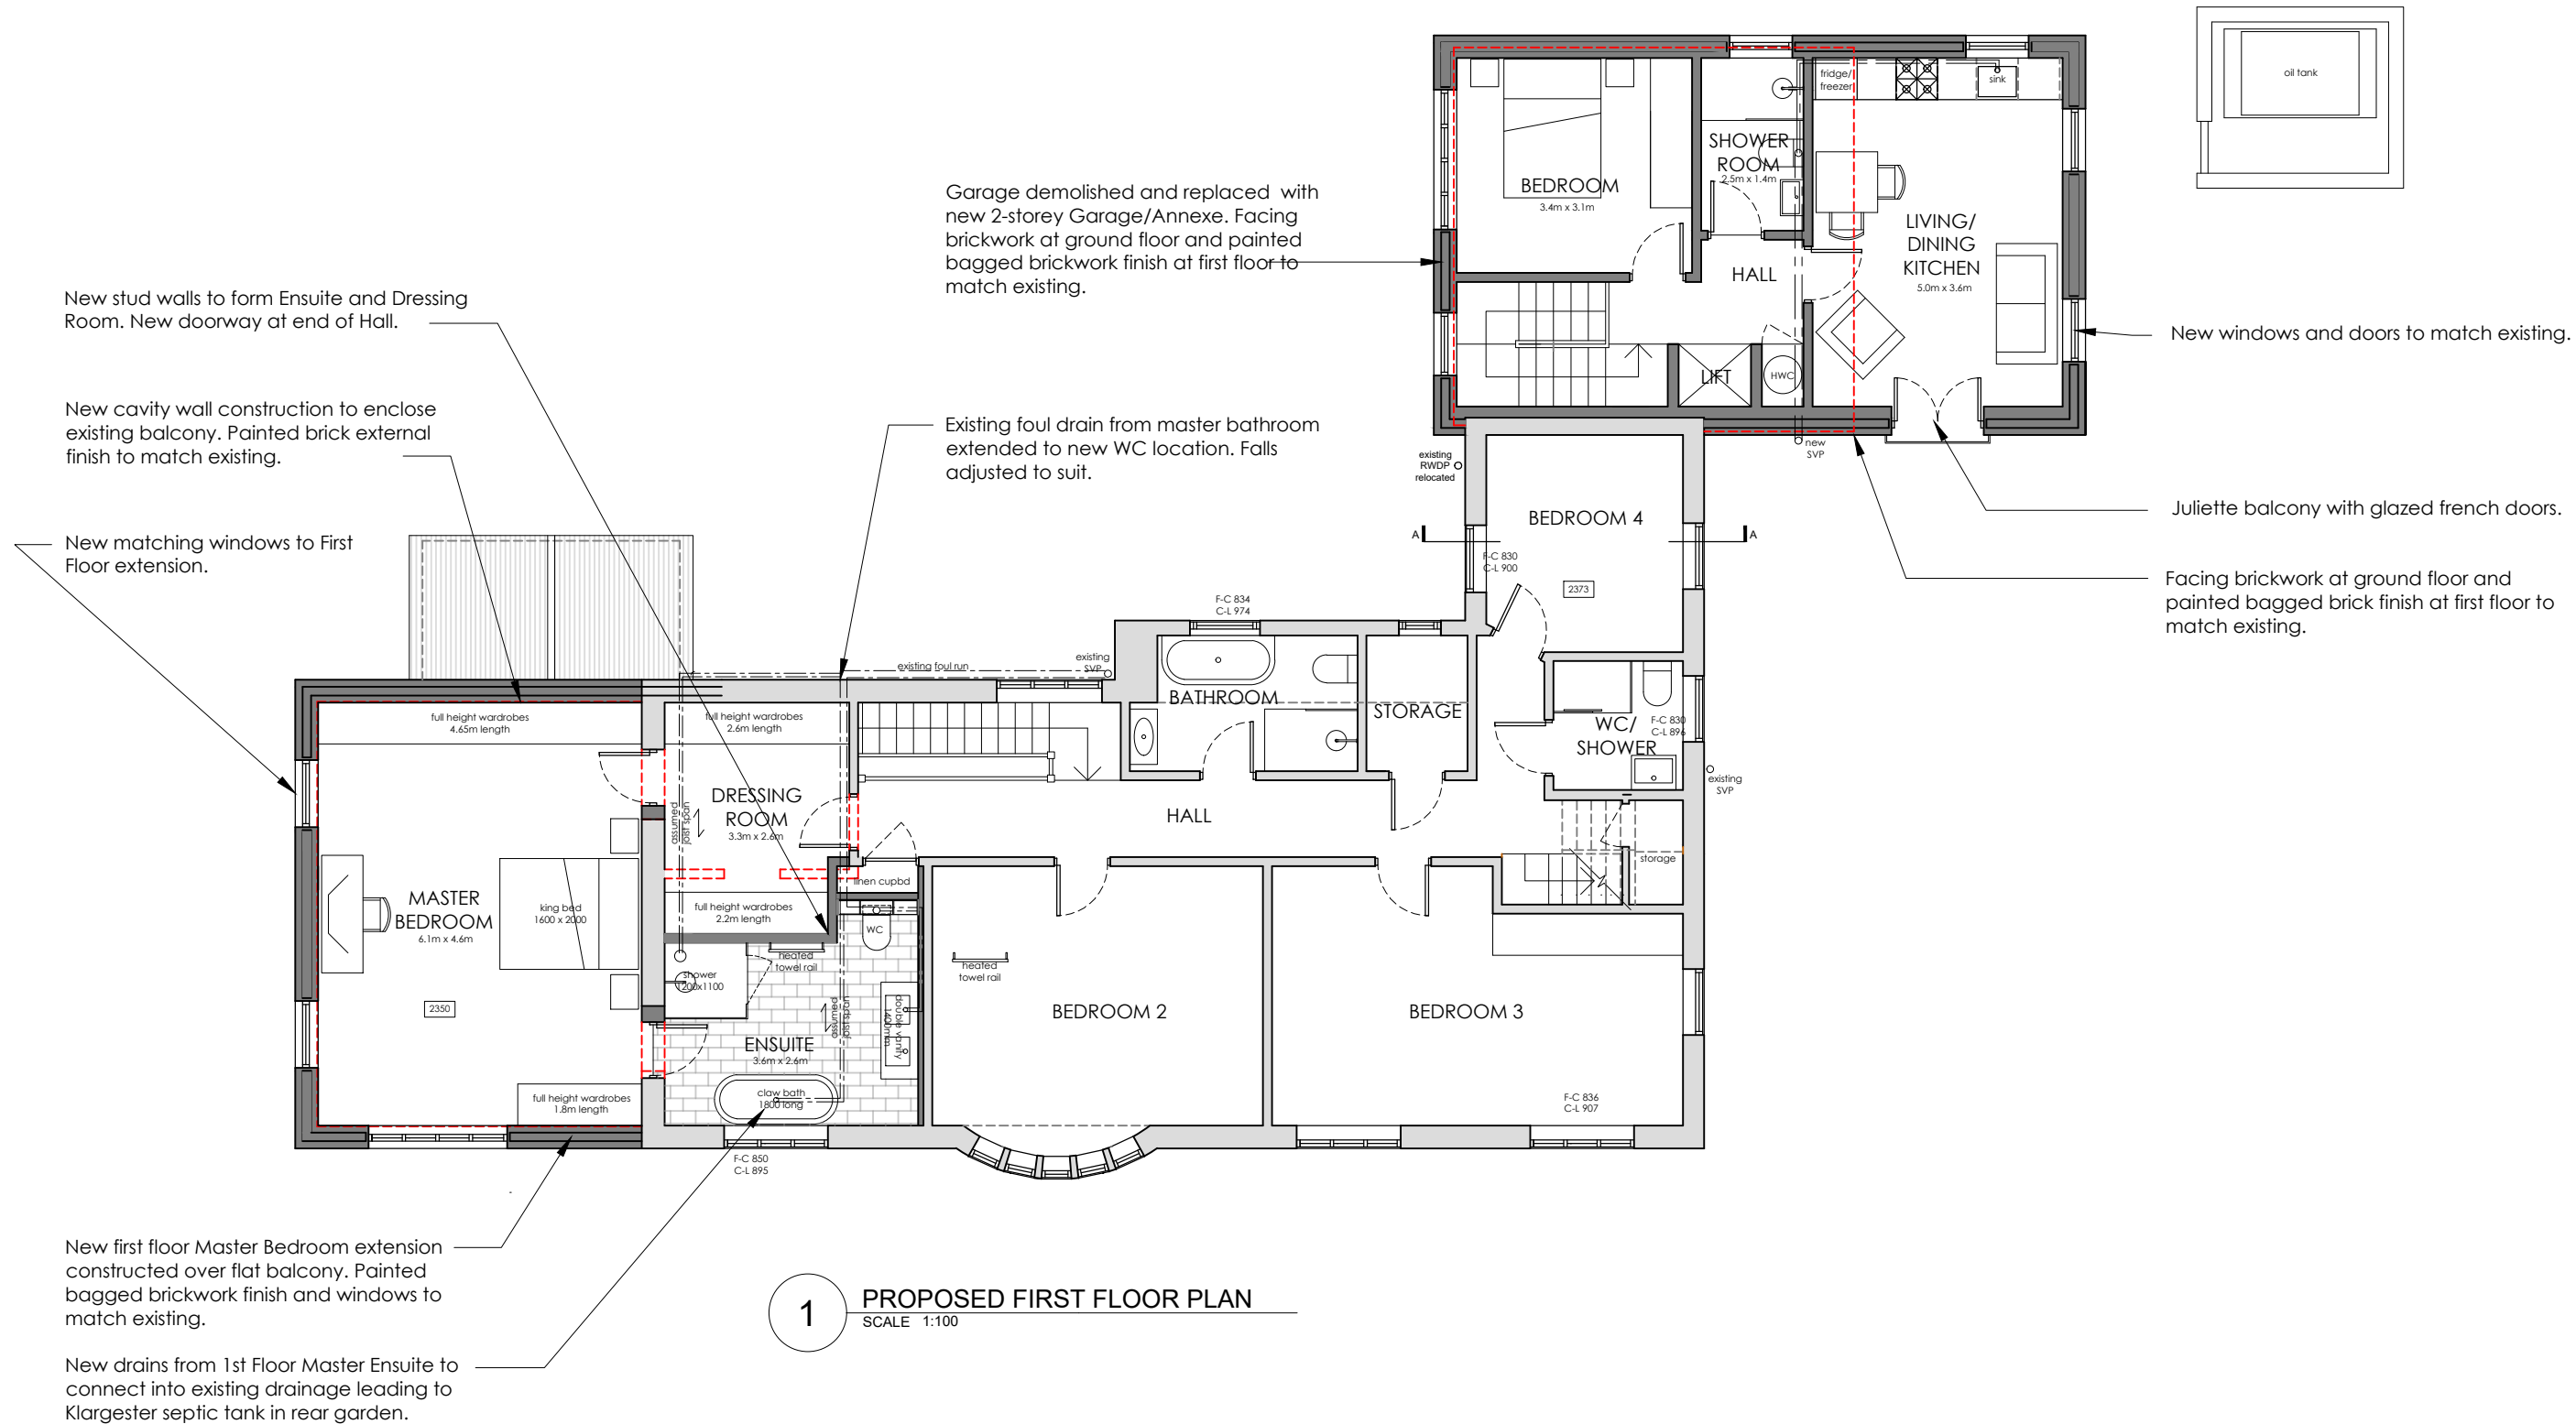

EXISTING
PROPOSED

REVISIONS

* *

STATUS		PROJECT	
PLANNING		LANDFALL HOUSE, SANDHILL LANE	
		TITLE	
		PROPOSED FIRST FLOOR PLAN	
SCALE	DATE	DRAWING NUMBER	REV
1:100	2026.01.07	103	*

VICTORIA MUSTARD ARCHITECT

135 Crawley Down Road, Felbridge, East Grinstead RH19 2PS
Mob 07779 245 093 vicki@victoriarmustardarchitects.com