



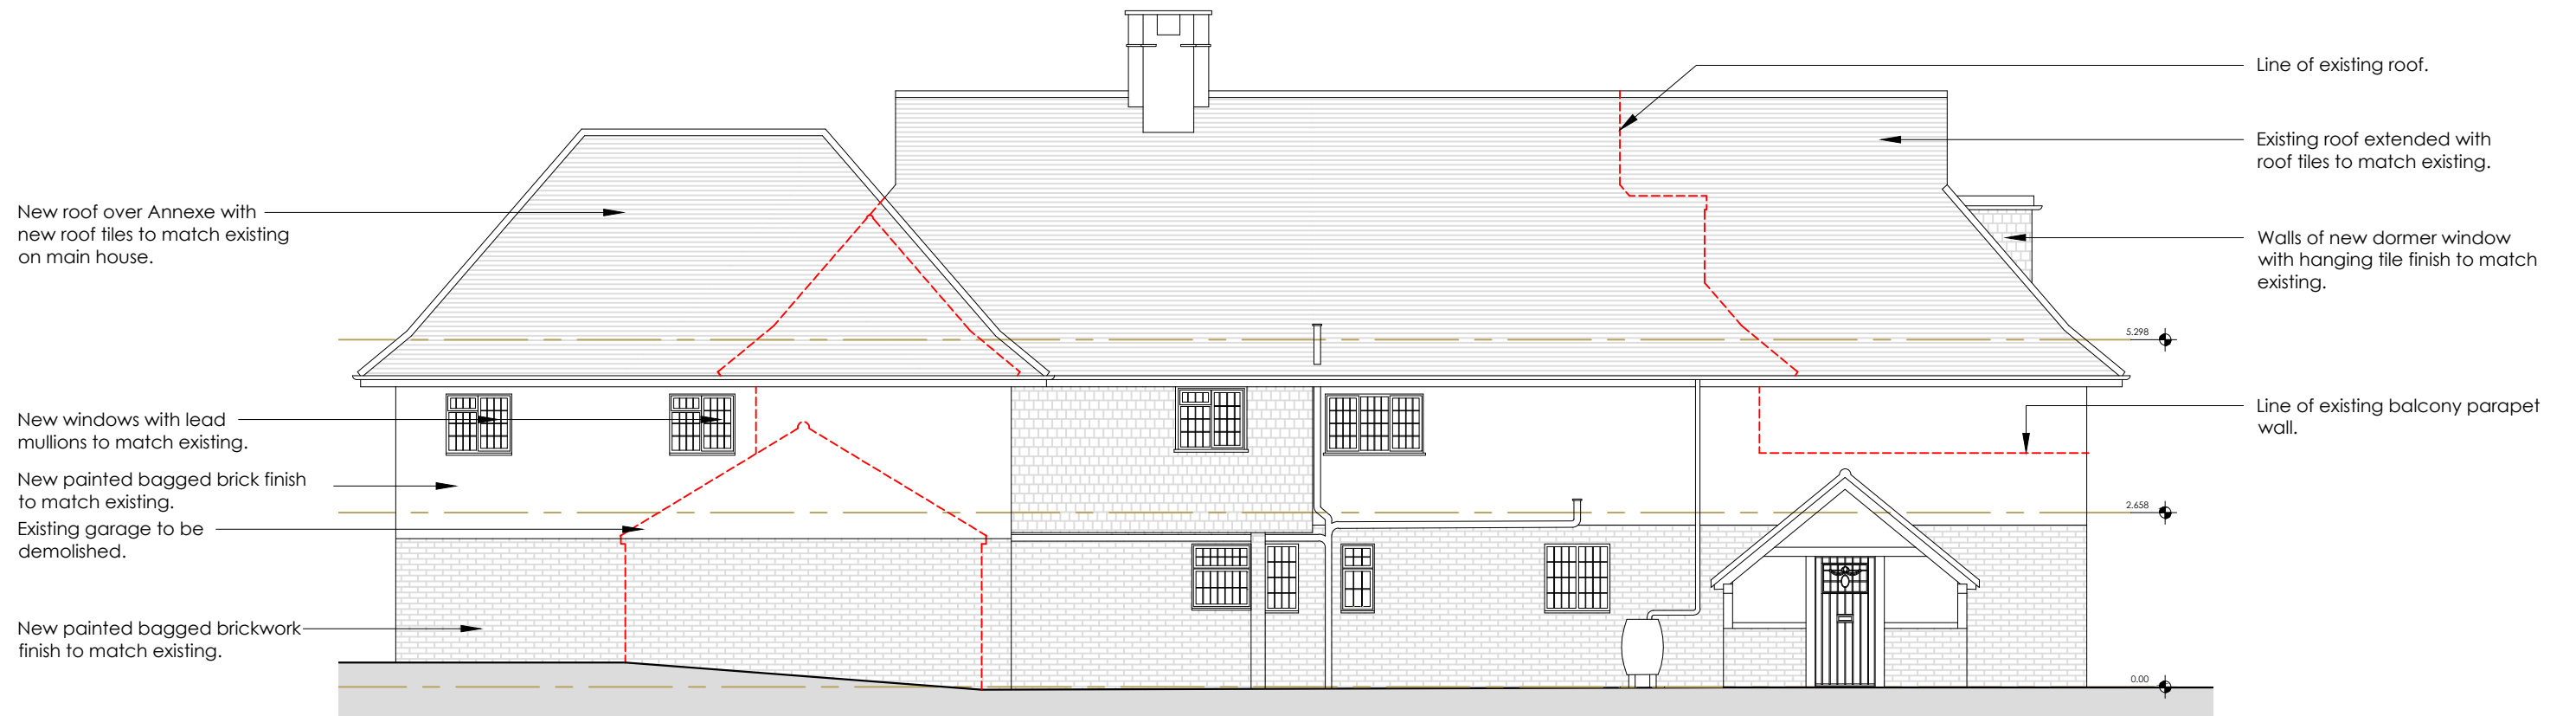

**1** PROPOSED REAR NORTH ELEVATION  
SCALE 1:100

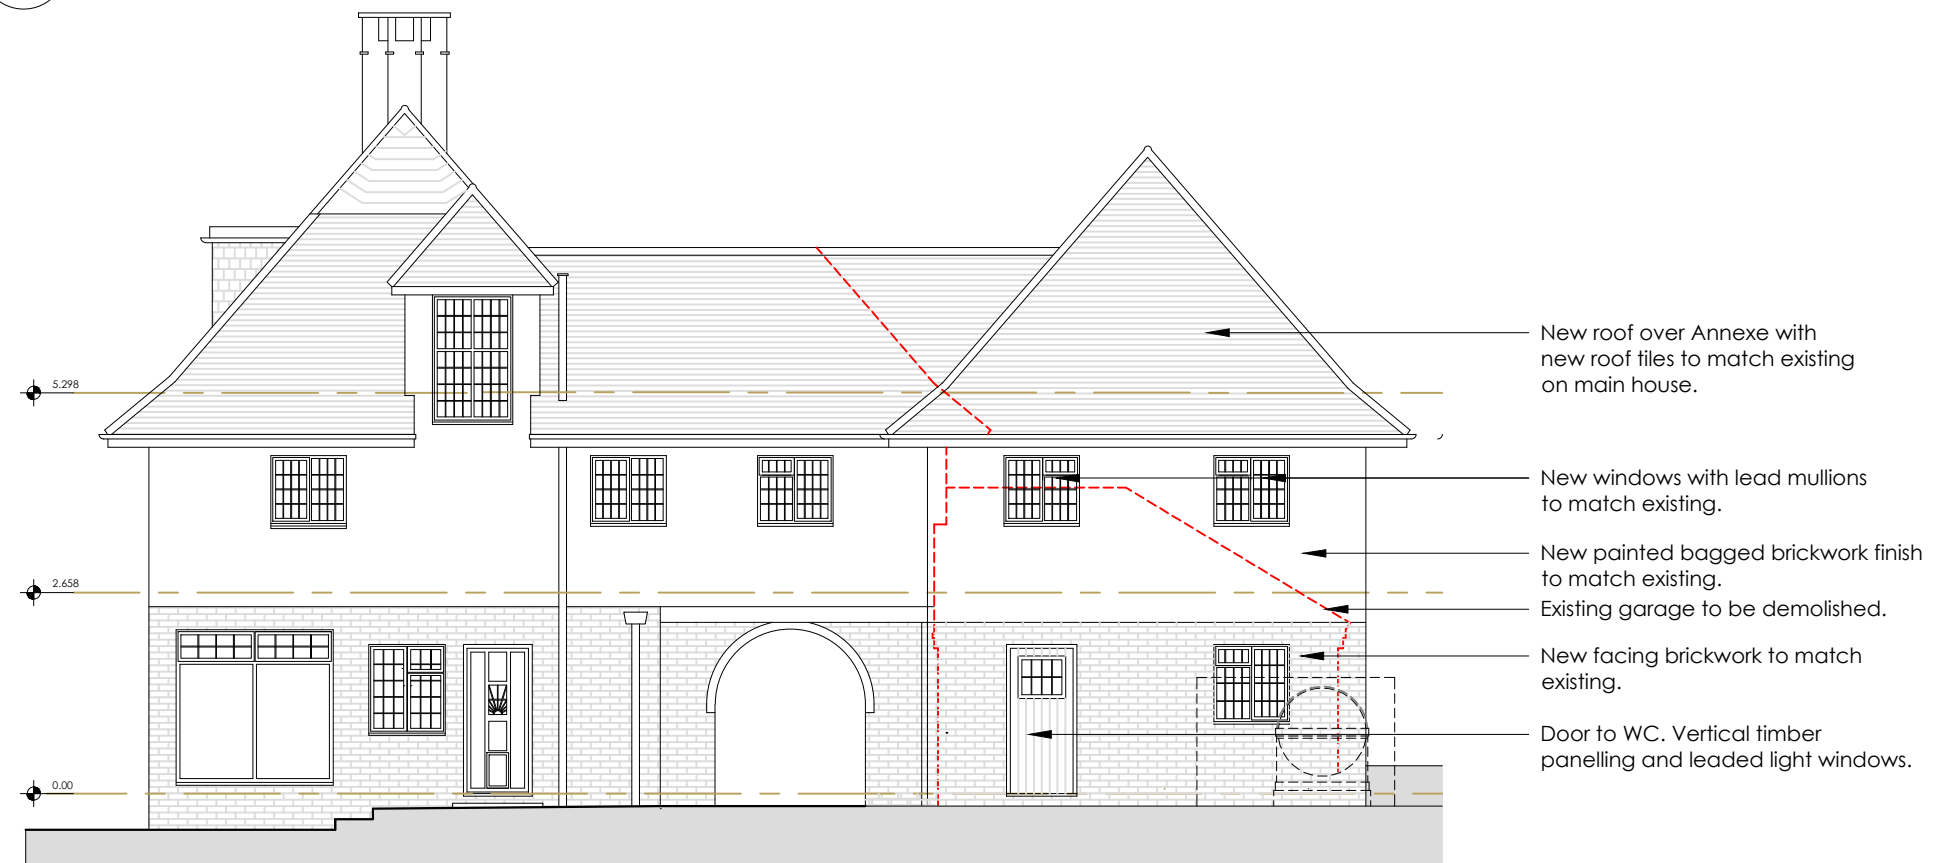

**2** PROPOSED SIDE EAST ELEVATION  
SCALE 1:100

0 1 2 3 4 5m

EXISTING  
PROPOSED

REVISIONS

|          |            |                                 |     |
|----------|------------|---------------------------------|-----|
| STATUS   |            | PROJECT                         |     |
| PLANNING |            | LANDFALL HOUSE, SANDHILL LANE   |     |
|          |            | TITLE                           |     |
|          |            | PROPOSED REAR & SIDE ELEVATIONS |     |
| SCALE    | DATE       | DRAWING NUMBER                  | REV |
| 1:100    | 2026.01.07 | 107                             | *   |

**VICTORIA MUSTARD ARCHITECT**  
135 Crawley Down Road, Felbridge, East Grinstead RH19 2PS  
Mob 07779 245 093 vicki@victoriarmustardarchitects.com