


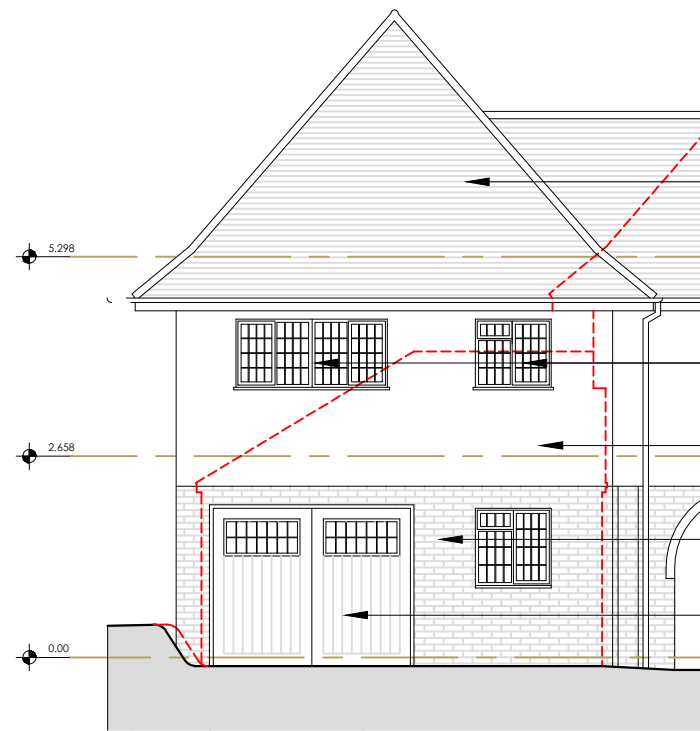

1

ANNEXE: PROPOSED FRONT SOUTH-WEST ELEVATION
SCALE 1:100


New roof over Annexe with
new roof tiles to match existing
on main house.

New windows with lead
mullions to match existing.

New render finish to match existing.


New facing brickwork to match
existing.

Garage doors with vertical
timber panelling and leaded light
windows.

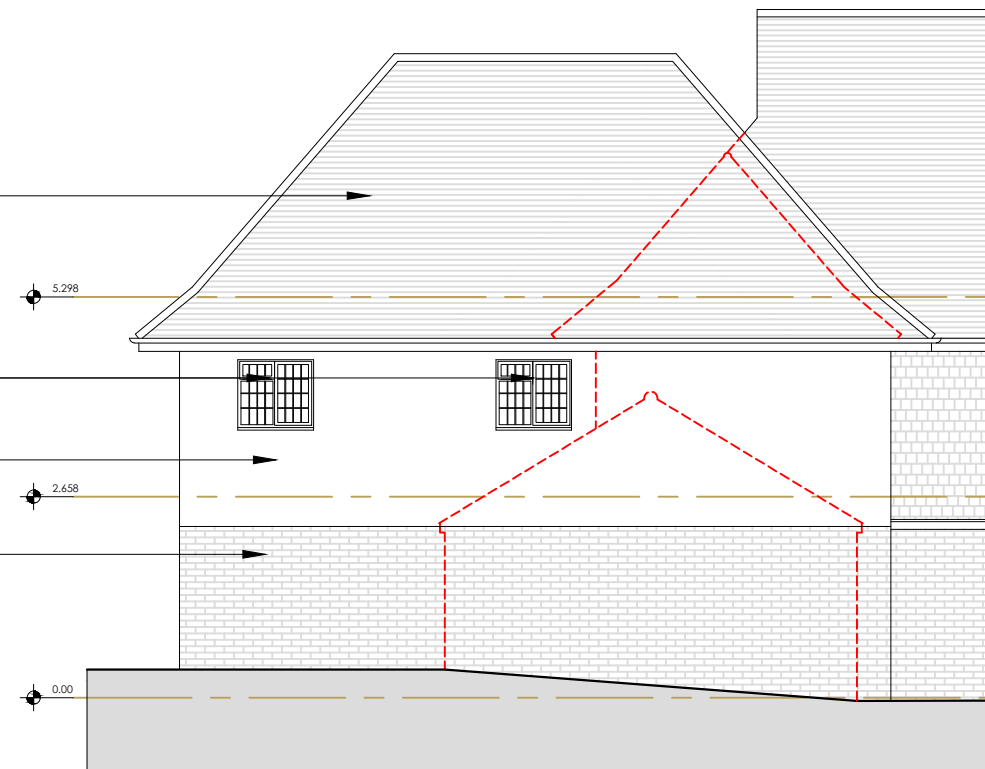

2

ANNEXE: PROPOSED SIDE NORTH-WEST ELEVATION
SCALE 1:100

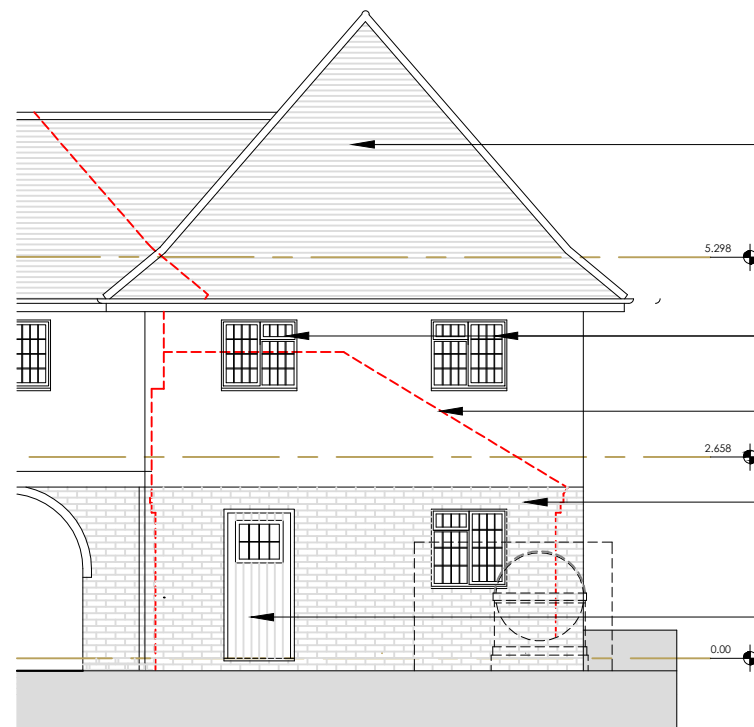

3

ANNEXE: PROPOSED REAR NORTH-EAST ELEVATION
SCALE 1:100


New roof over Annexe with
new roof tiles to match existing
on main house.

New windows with lead
mullions to match existing.

Existing garage to be demolished.

New facing brickwork to match
existing.

Door to WC. Vertical timber panelling
and leaded light windows.

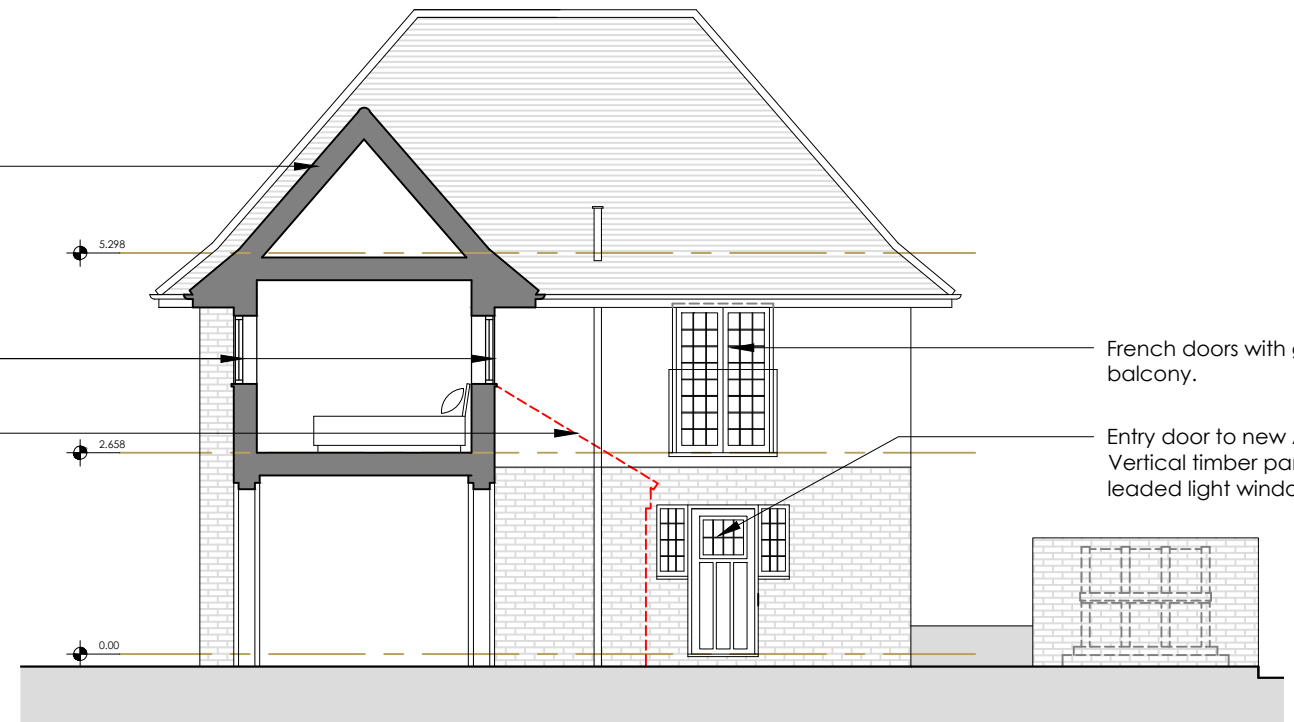

4

ANNEXE: PROPOSED SECTION A-A/ SIDE SOUTH-EAST ELEVATION
SCALE 1:100

French doors with glass Juliette
balcony.

Entry door to new Annexe.
Vertical timber panelling and
leaded light windows.



EXISTING
PROPOSED

REVISIONS
* *

STATUS PLANNING		PROJECT LANDFALL HOUSE, SANDHILL LANE	
		TITLE ANNEXE: PROPOSED ELEVATIONS & SECTION A-A	
SCALE 1:100	DATE 2026.01.07	DRAWING NUMBER 108	REV *

VICTORIA MUSTARD ARCHITECT
135 Crawley Down Road, Felbridge, East Grinstead RH19 2PS
Mob 07779 245 093 vicki@victoriarmustardarchitects.com