


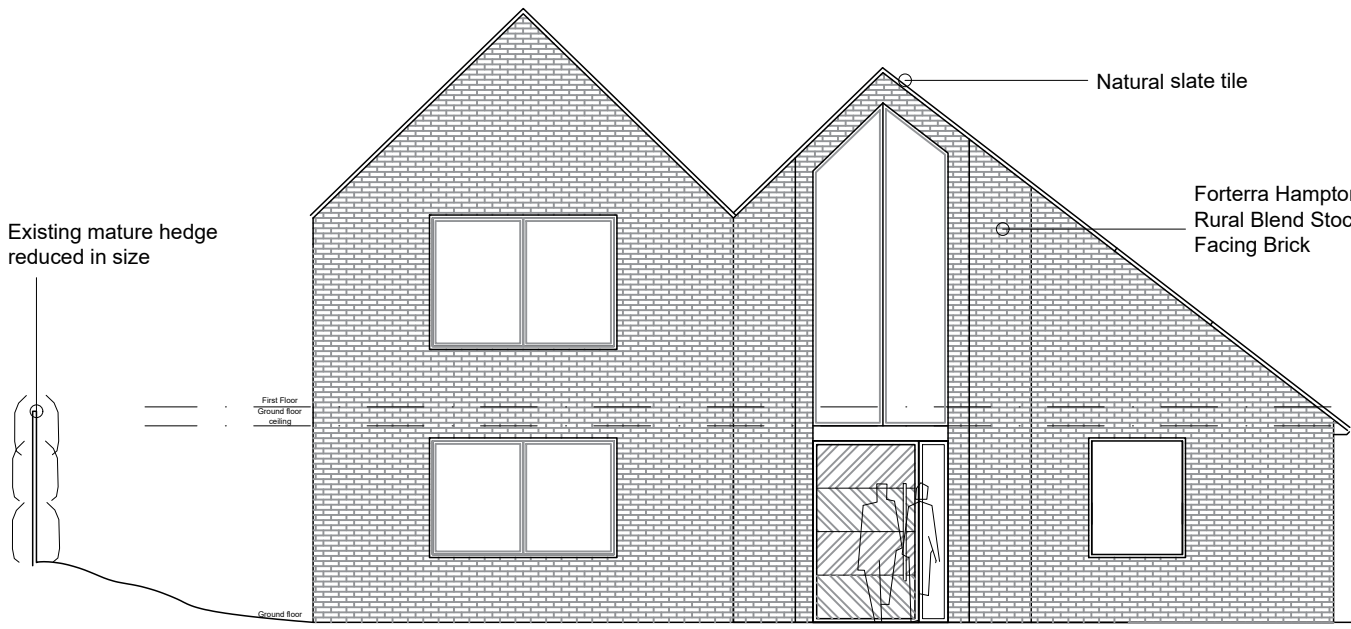

Front Elevation

Forterra Hampton
Rural Blend Stock
Facing Brick boundary
wall

The Croft

GENERAL NOTES:
1. THIS DRAWING IS A PRELIMINARY DESIGN AND IS NOT TO BE USED FOR CONSTRUCTION WITHOUT THE WRITTEN CONSENT OF B+C ARCHITECTURE CO. LTD.
2. DO NOT SCALE FROM THIS DRAWING.
3. ALL MATERIALS AND FINISHES ARE TO BE SPECIFIED IN THE SCHEDULE OF MATERIALS.
4. THIS DRAWING IS TO BE USED IN CONJUNCTION WITH THE OTHER DRAWINGS IN THIS SET.
5. MATERIALS, COLOURS OF FINISHES AND BUILDING REGULATIONS



The Croft

Rear Elevation

Forterra Hampton
Rural Blend Stock
Facing Brick boundary
wall

Natural slate tile


Forterra Hampton
Rural Blend Stock
Facing Brick

Black aluminum
windows and doors


Existing mature hedge
reduced in size



ROOF FINISH - SLATE

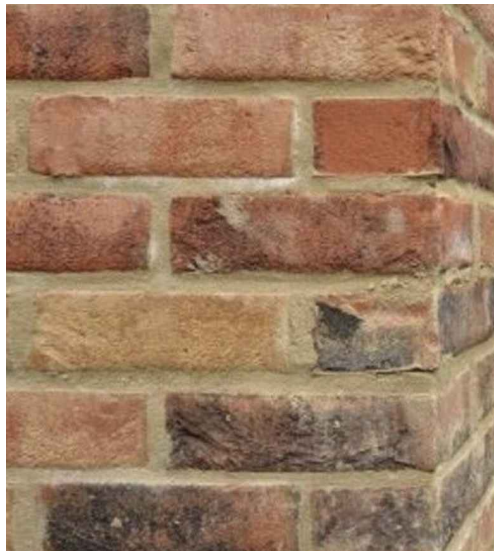

FACING BRICK

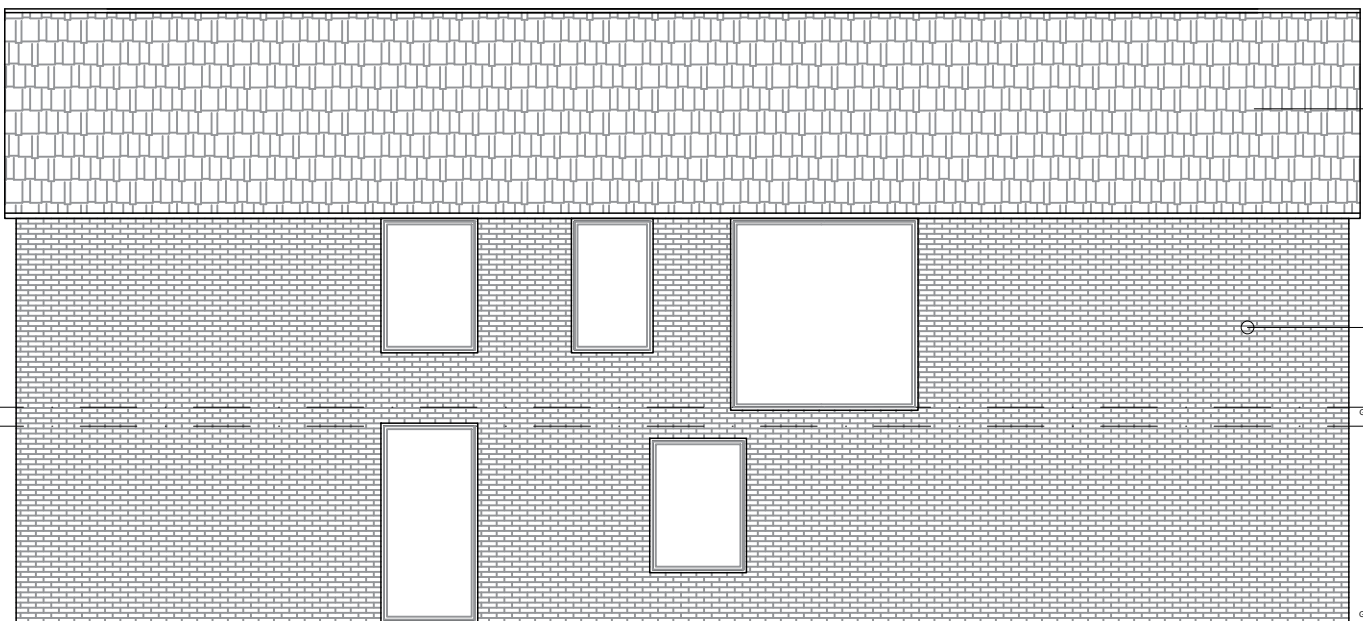


Side Elevation

Natural slate tile

Forterra Hampton
Rural Blend Stock
Facing Brick



INTEGRATED SOLAR

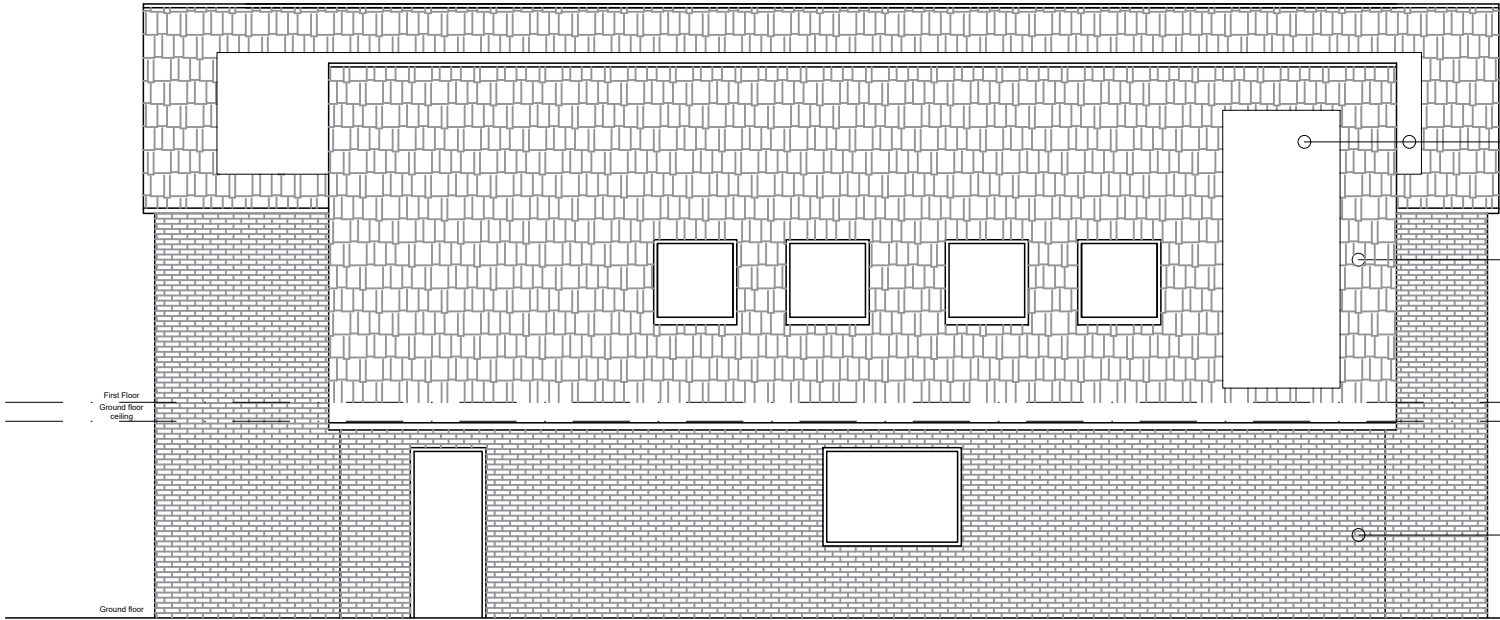

Side Elevation

Integrated Solar
thermal-PV

Natural slate tile

Forterra Hampton
Rural Blend Stock
Facing Brick

PROJECT :
the croft, fairlight farm, holtye road,
east grinstead, west sussex, m19 3qf

DRAWING :
elevations proposed

DRAWING STATUS :
planning submission

JOB NO:
jer - 0291

DRAWING NO:
701

SCALE:
1/100@ A2

DATE:
january 2024

DRAWN BY:
pc

REVISIONS:
a - design and materials updated
b