


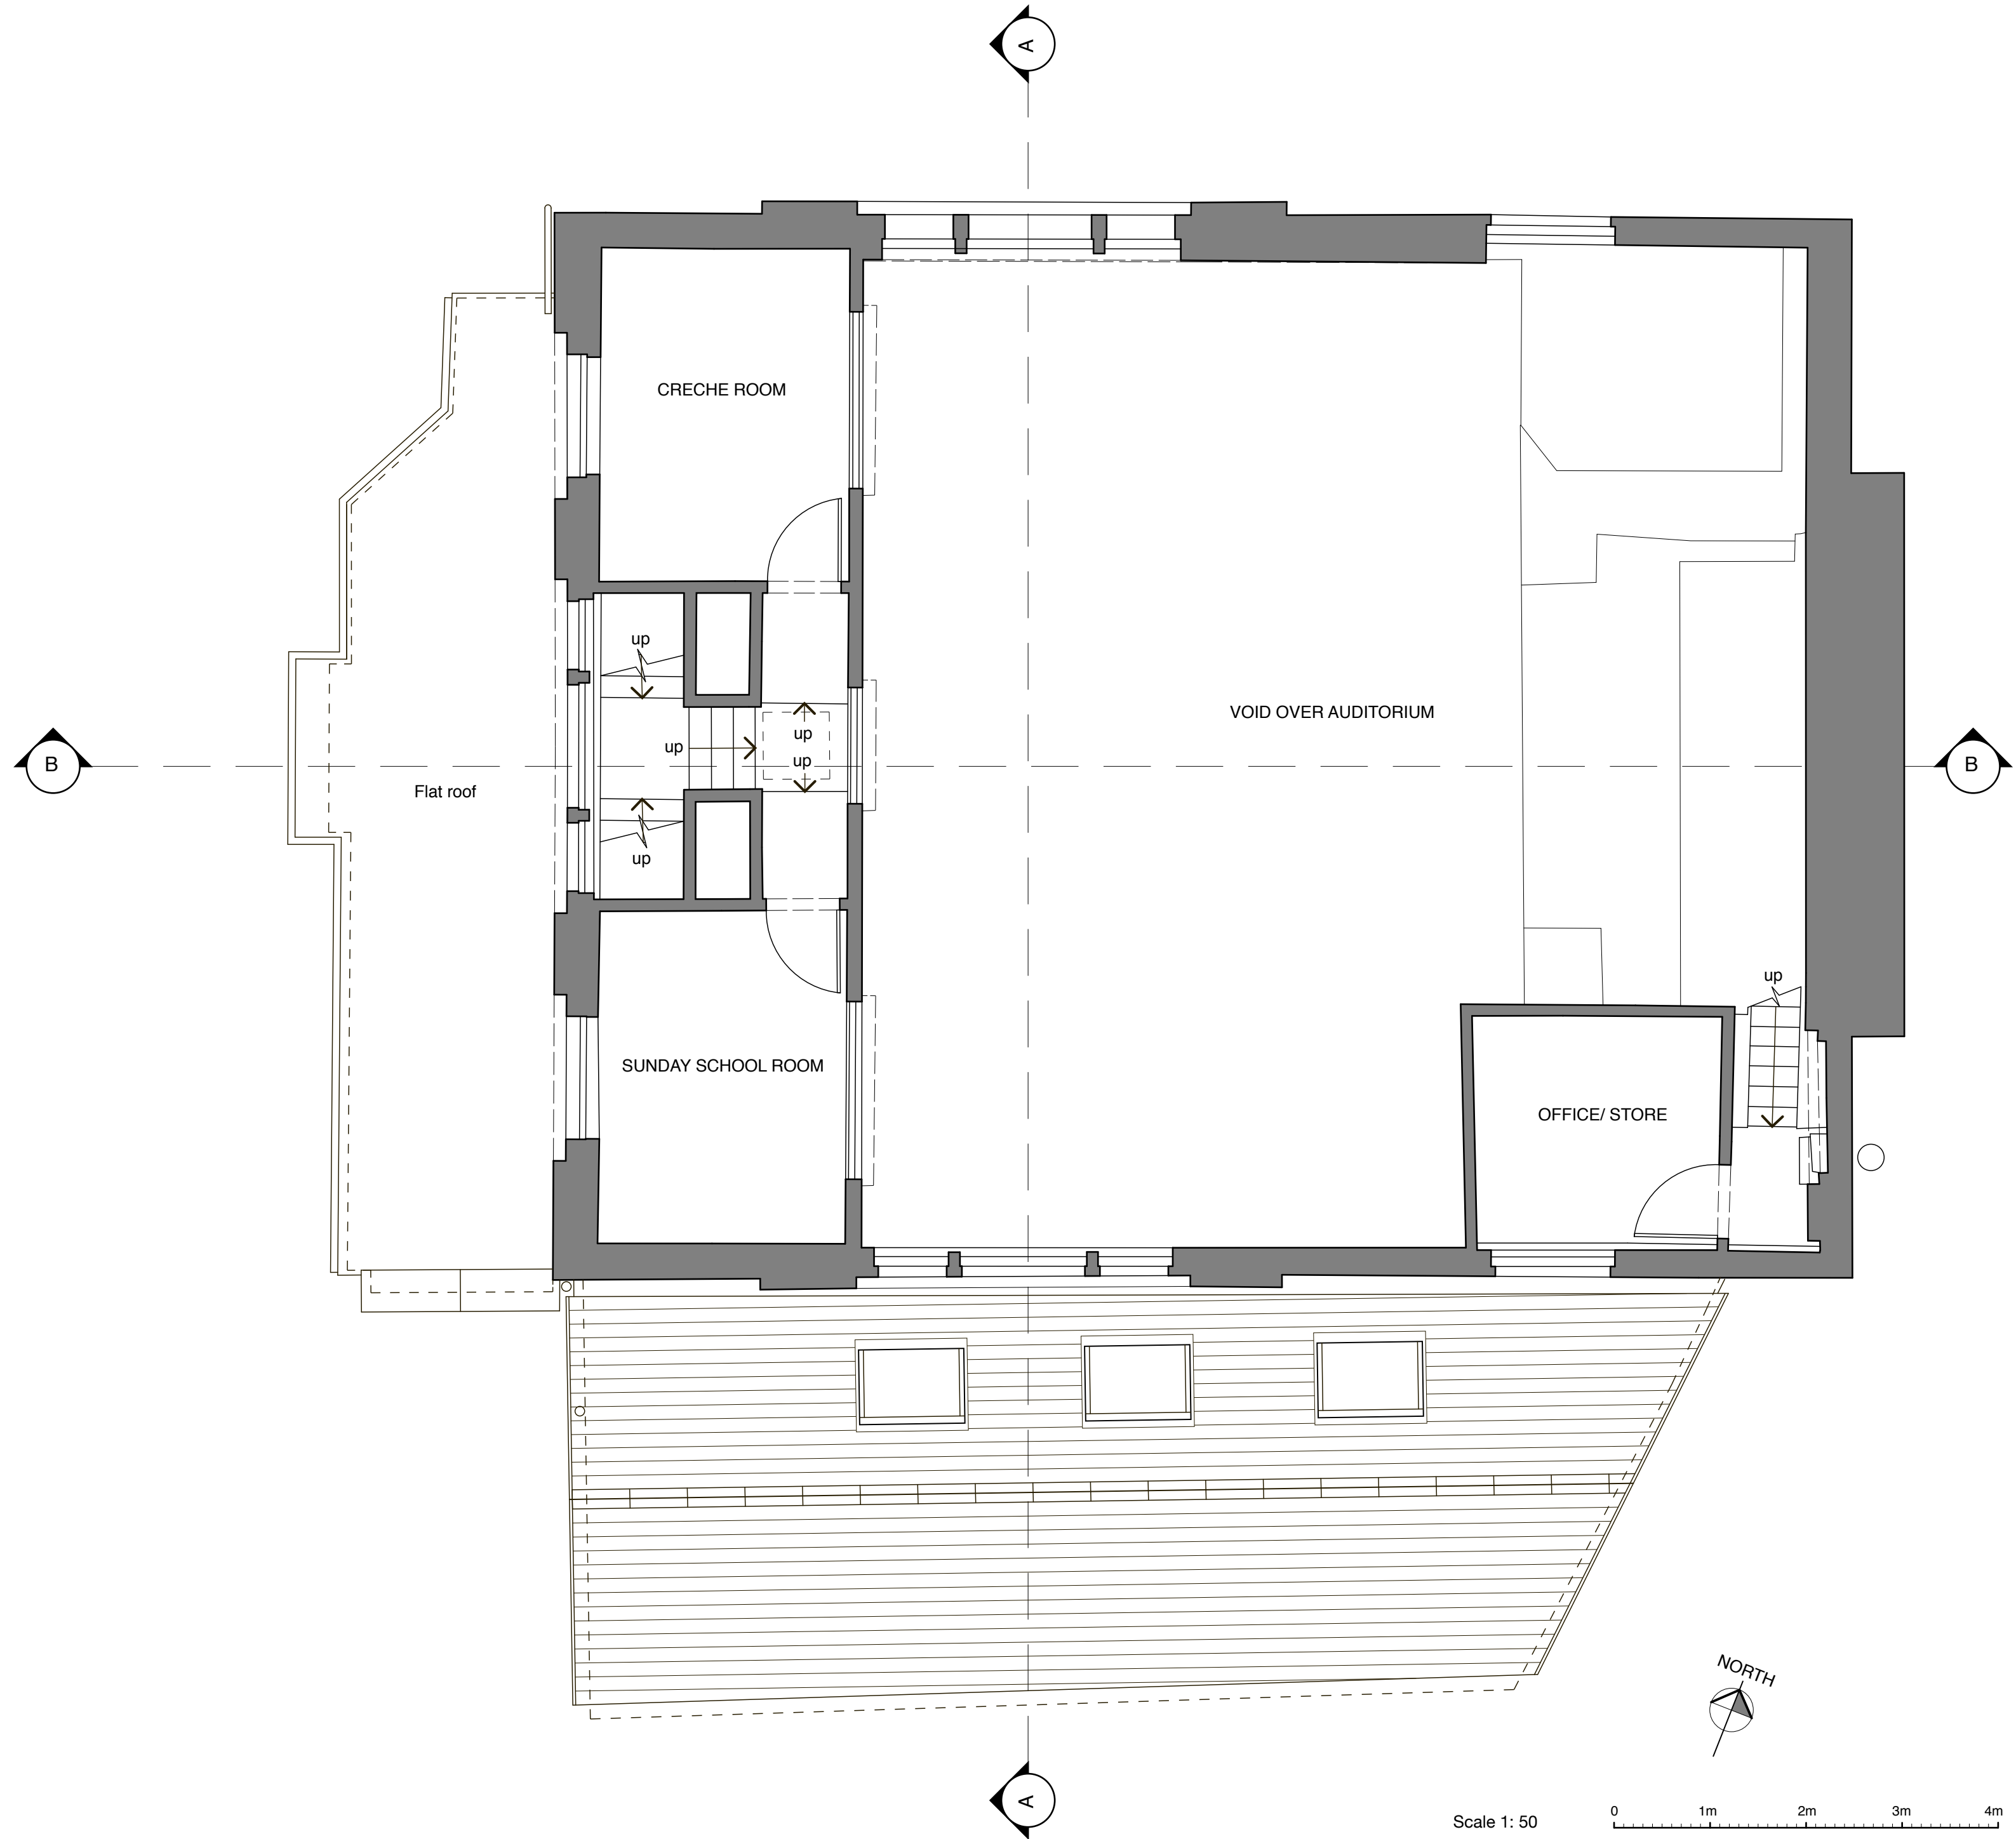

REVISIONS

Project  
**ALTERATIONS TO  
WEST CHURCH  
EAST GRINSTEAD**

Title  
**FIRST FLOOR PLAN  
AS EXISTING**

|                   |  |  |  |  |             |  |  |  |  |
|-------------------|--|--|--|--|-------------|--|--|--|--|
| Project No.       |  |  |  |  | Drawing No. |  |  |  |  |
| 252               |  |  |  |  | 04          |  |  |  |  |
| Revision          |  |  |  |  |             |  |  |  |  |
| Printed 26/09/25  |  |  |  |  | Issue       |  |  |  |  |
| Date SEPT 2025    |  |  |  |  | Drawn DS    |  |  |  |  |
| Scale 1:100 at A2 |  |  |  |  | Checked     |  |  |  |  |

All dimensions to be checked on site before work and the manufacture of fitments commences.

This drawing is not to be scaled.