


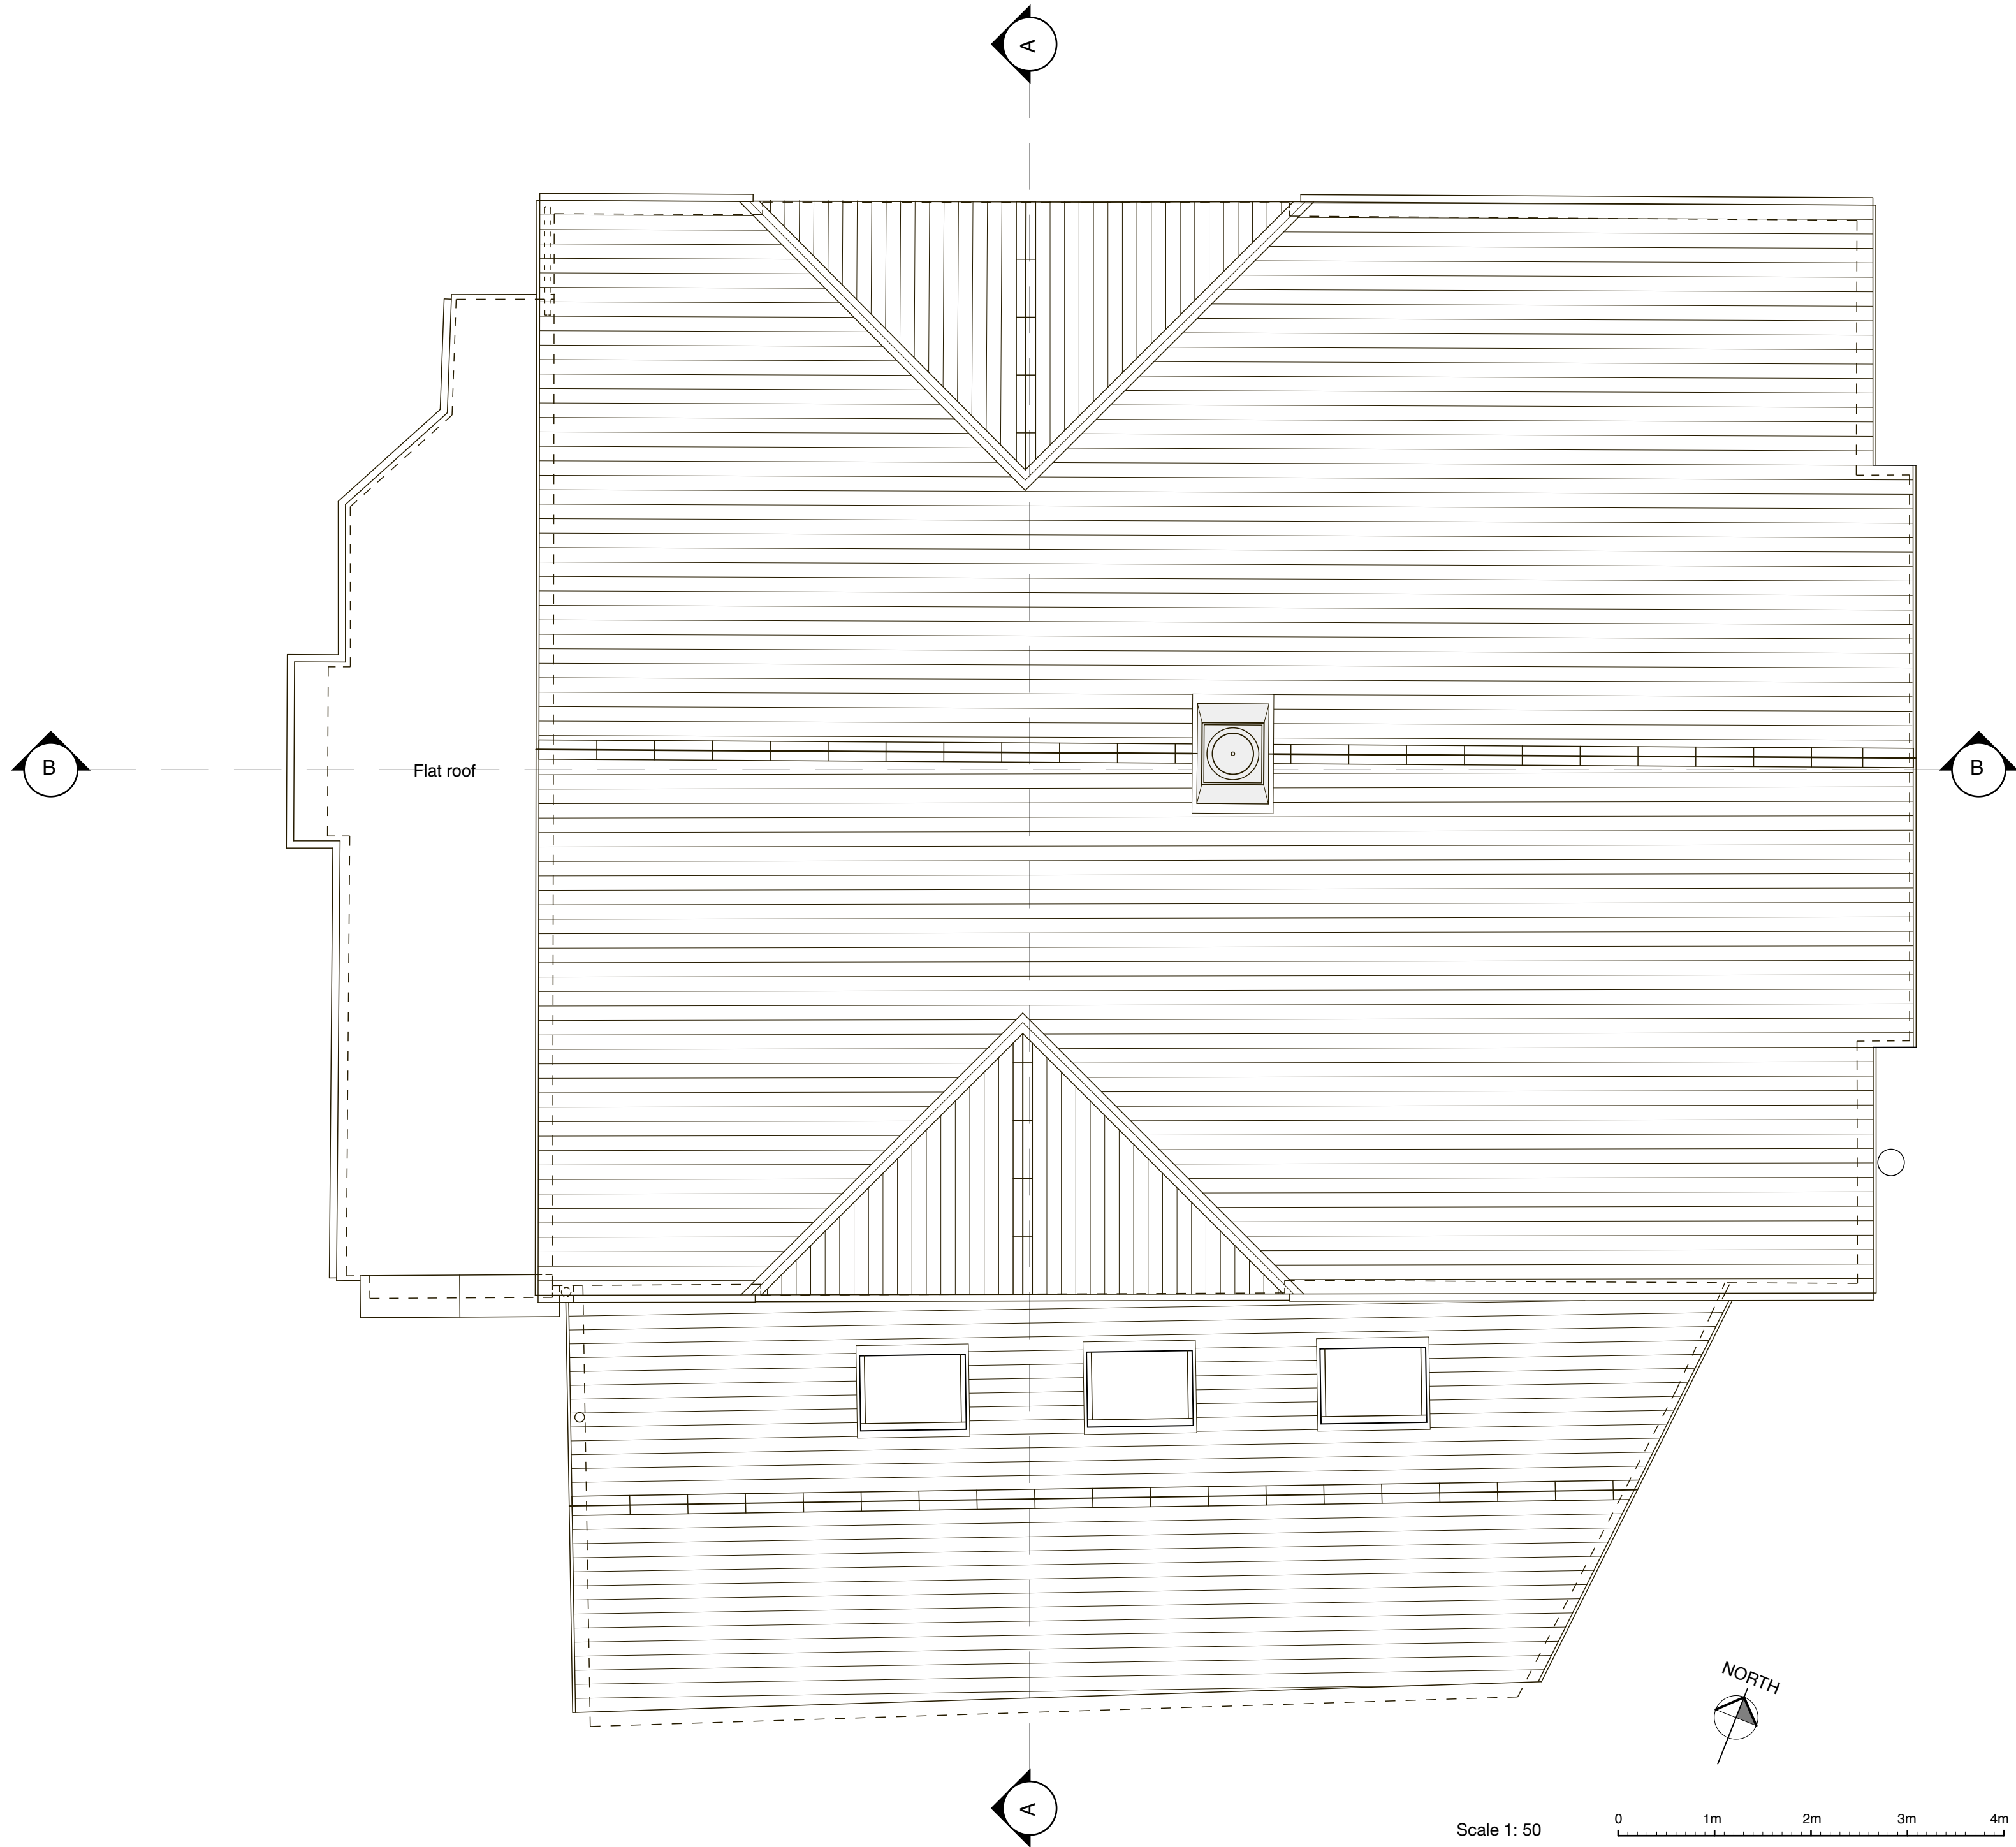

REVISIONS

Project
**ALTERATIONS TO
WEST CHURCH
EAST GRINSTEAD**

Title
**ROOF PLAN
AS PROPOSED**

Project No.
252

Drawing No.
05

Revision						

Printed	26/09/25	Issue

Date	SEPT 2025	Drawn	DS

Scale	1:100 at A2	Checked

All dimensions to be checked on site before work and the manufacture of fitments commences.

This drawing is not to be scaled.