






FRONT (WEST) ELEVATION

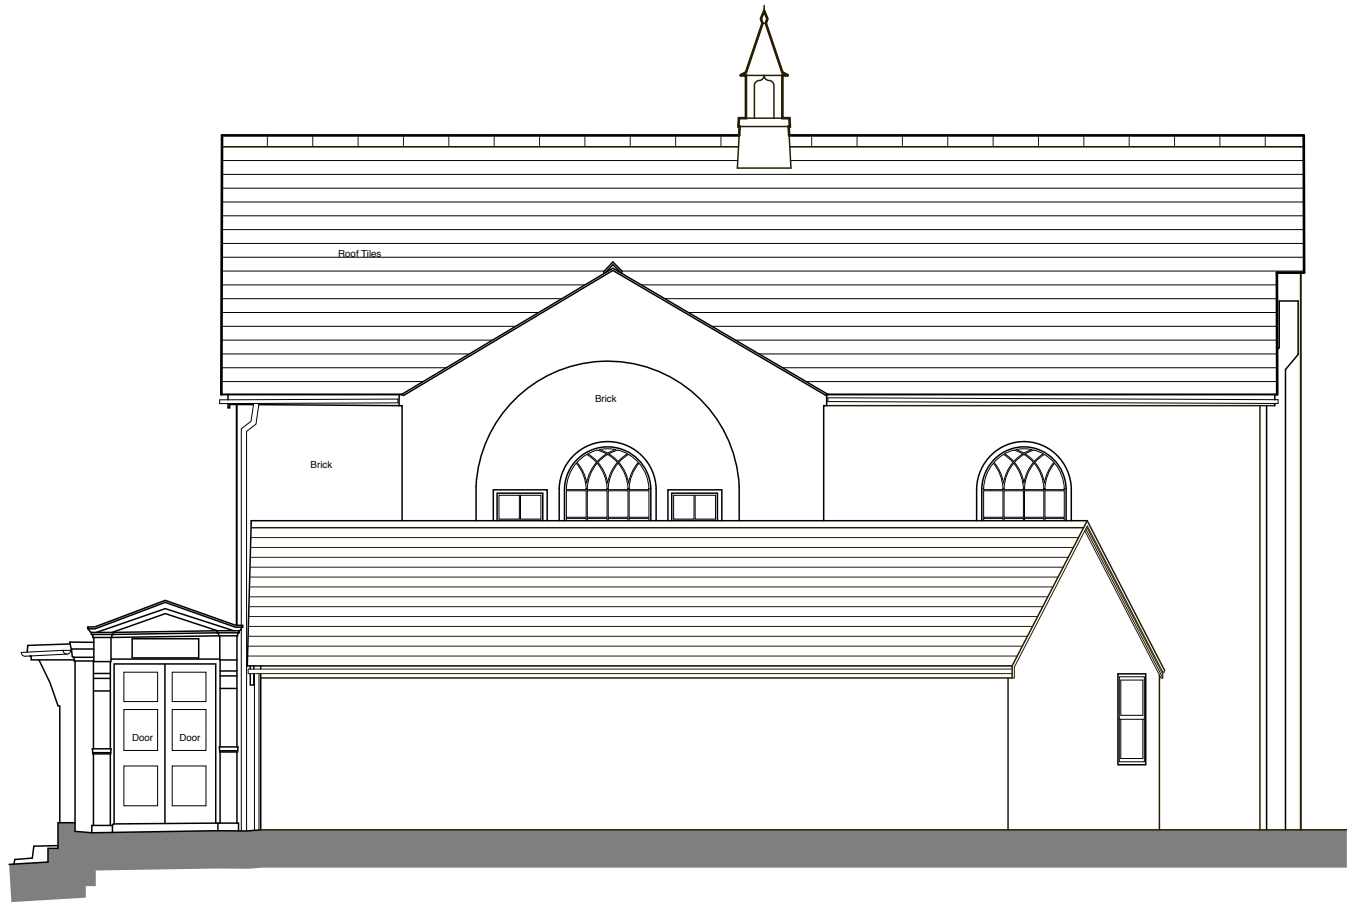

SOUTH ELEVATION

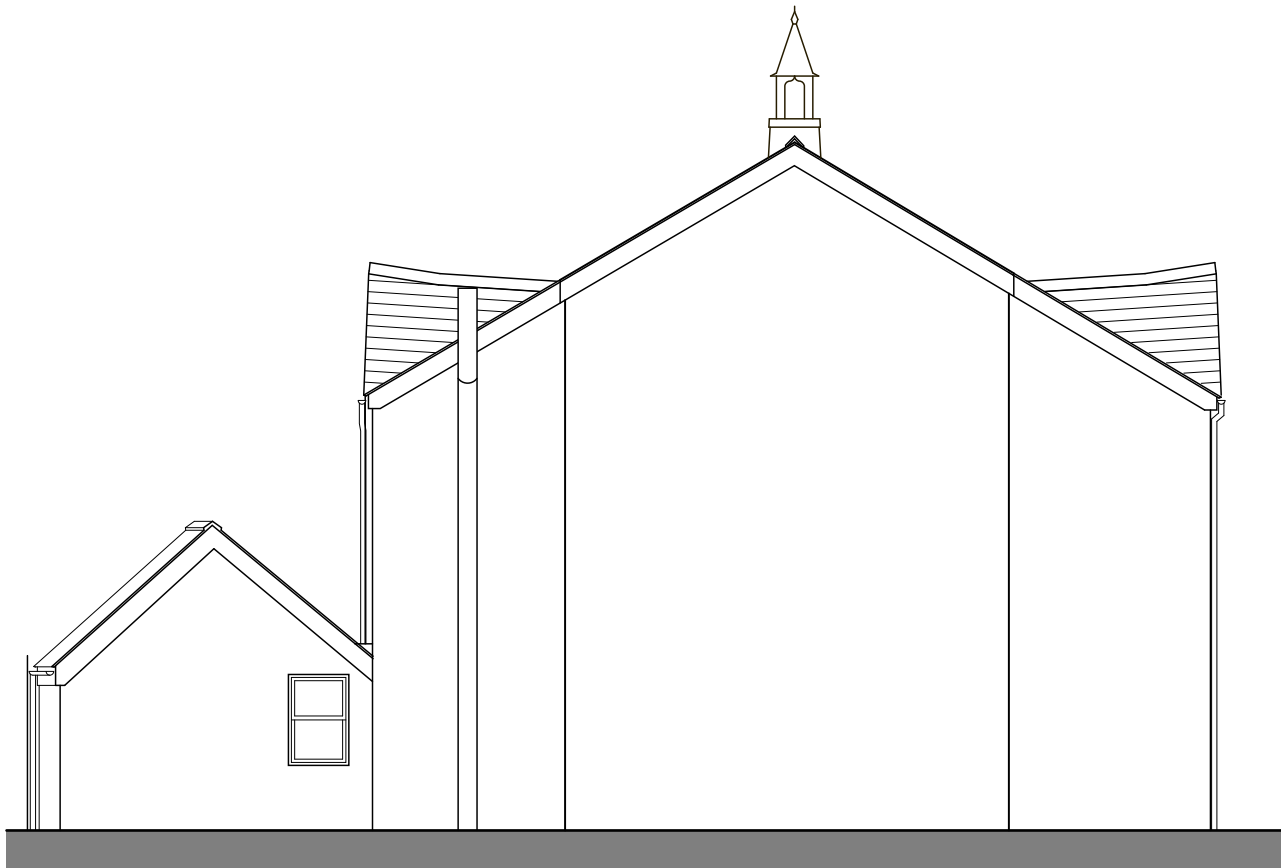

REAR (EAST) ELEVATION

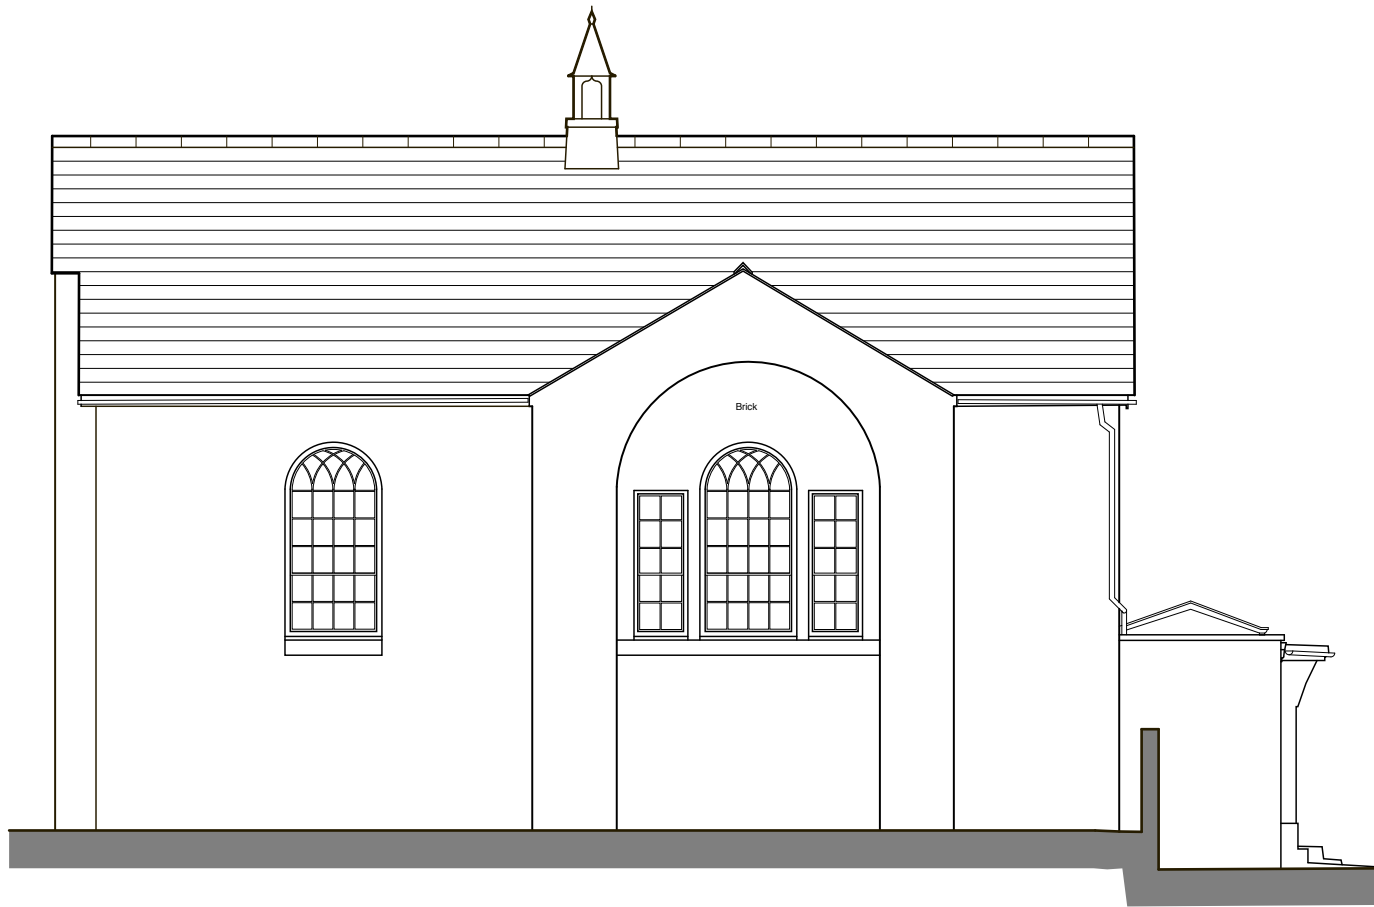

NORTH ELEVATION

REVISIONS

Project
**ALTERATIONS TO
WEST CHURCH
EAST GRINSTEAD**

Title
**ELEVATIONS
AS EXISTING**

Project No.	Drawing No.
252	06
Revision	
Printed	26/09/25
Date	SEPT 2025
Scale	1:100 at A2

All dimensions to be checked on site before work and the manufacture of fitments commences.

This drawing is not to be scaled.

D SCOTT RIAS

Scale 1: 100

