


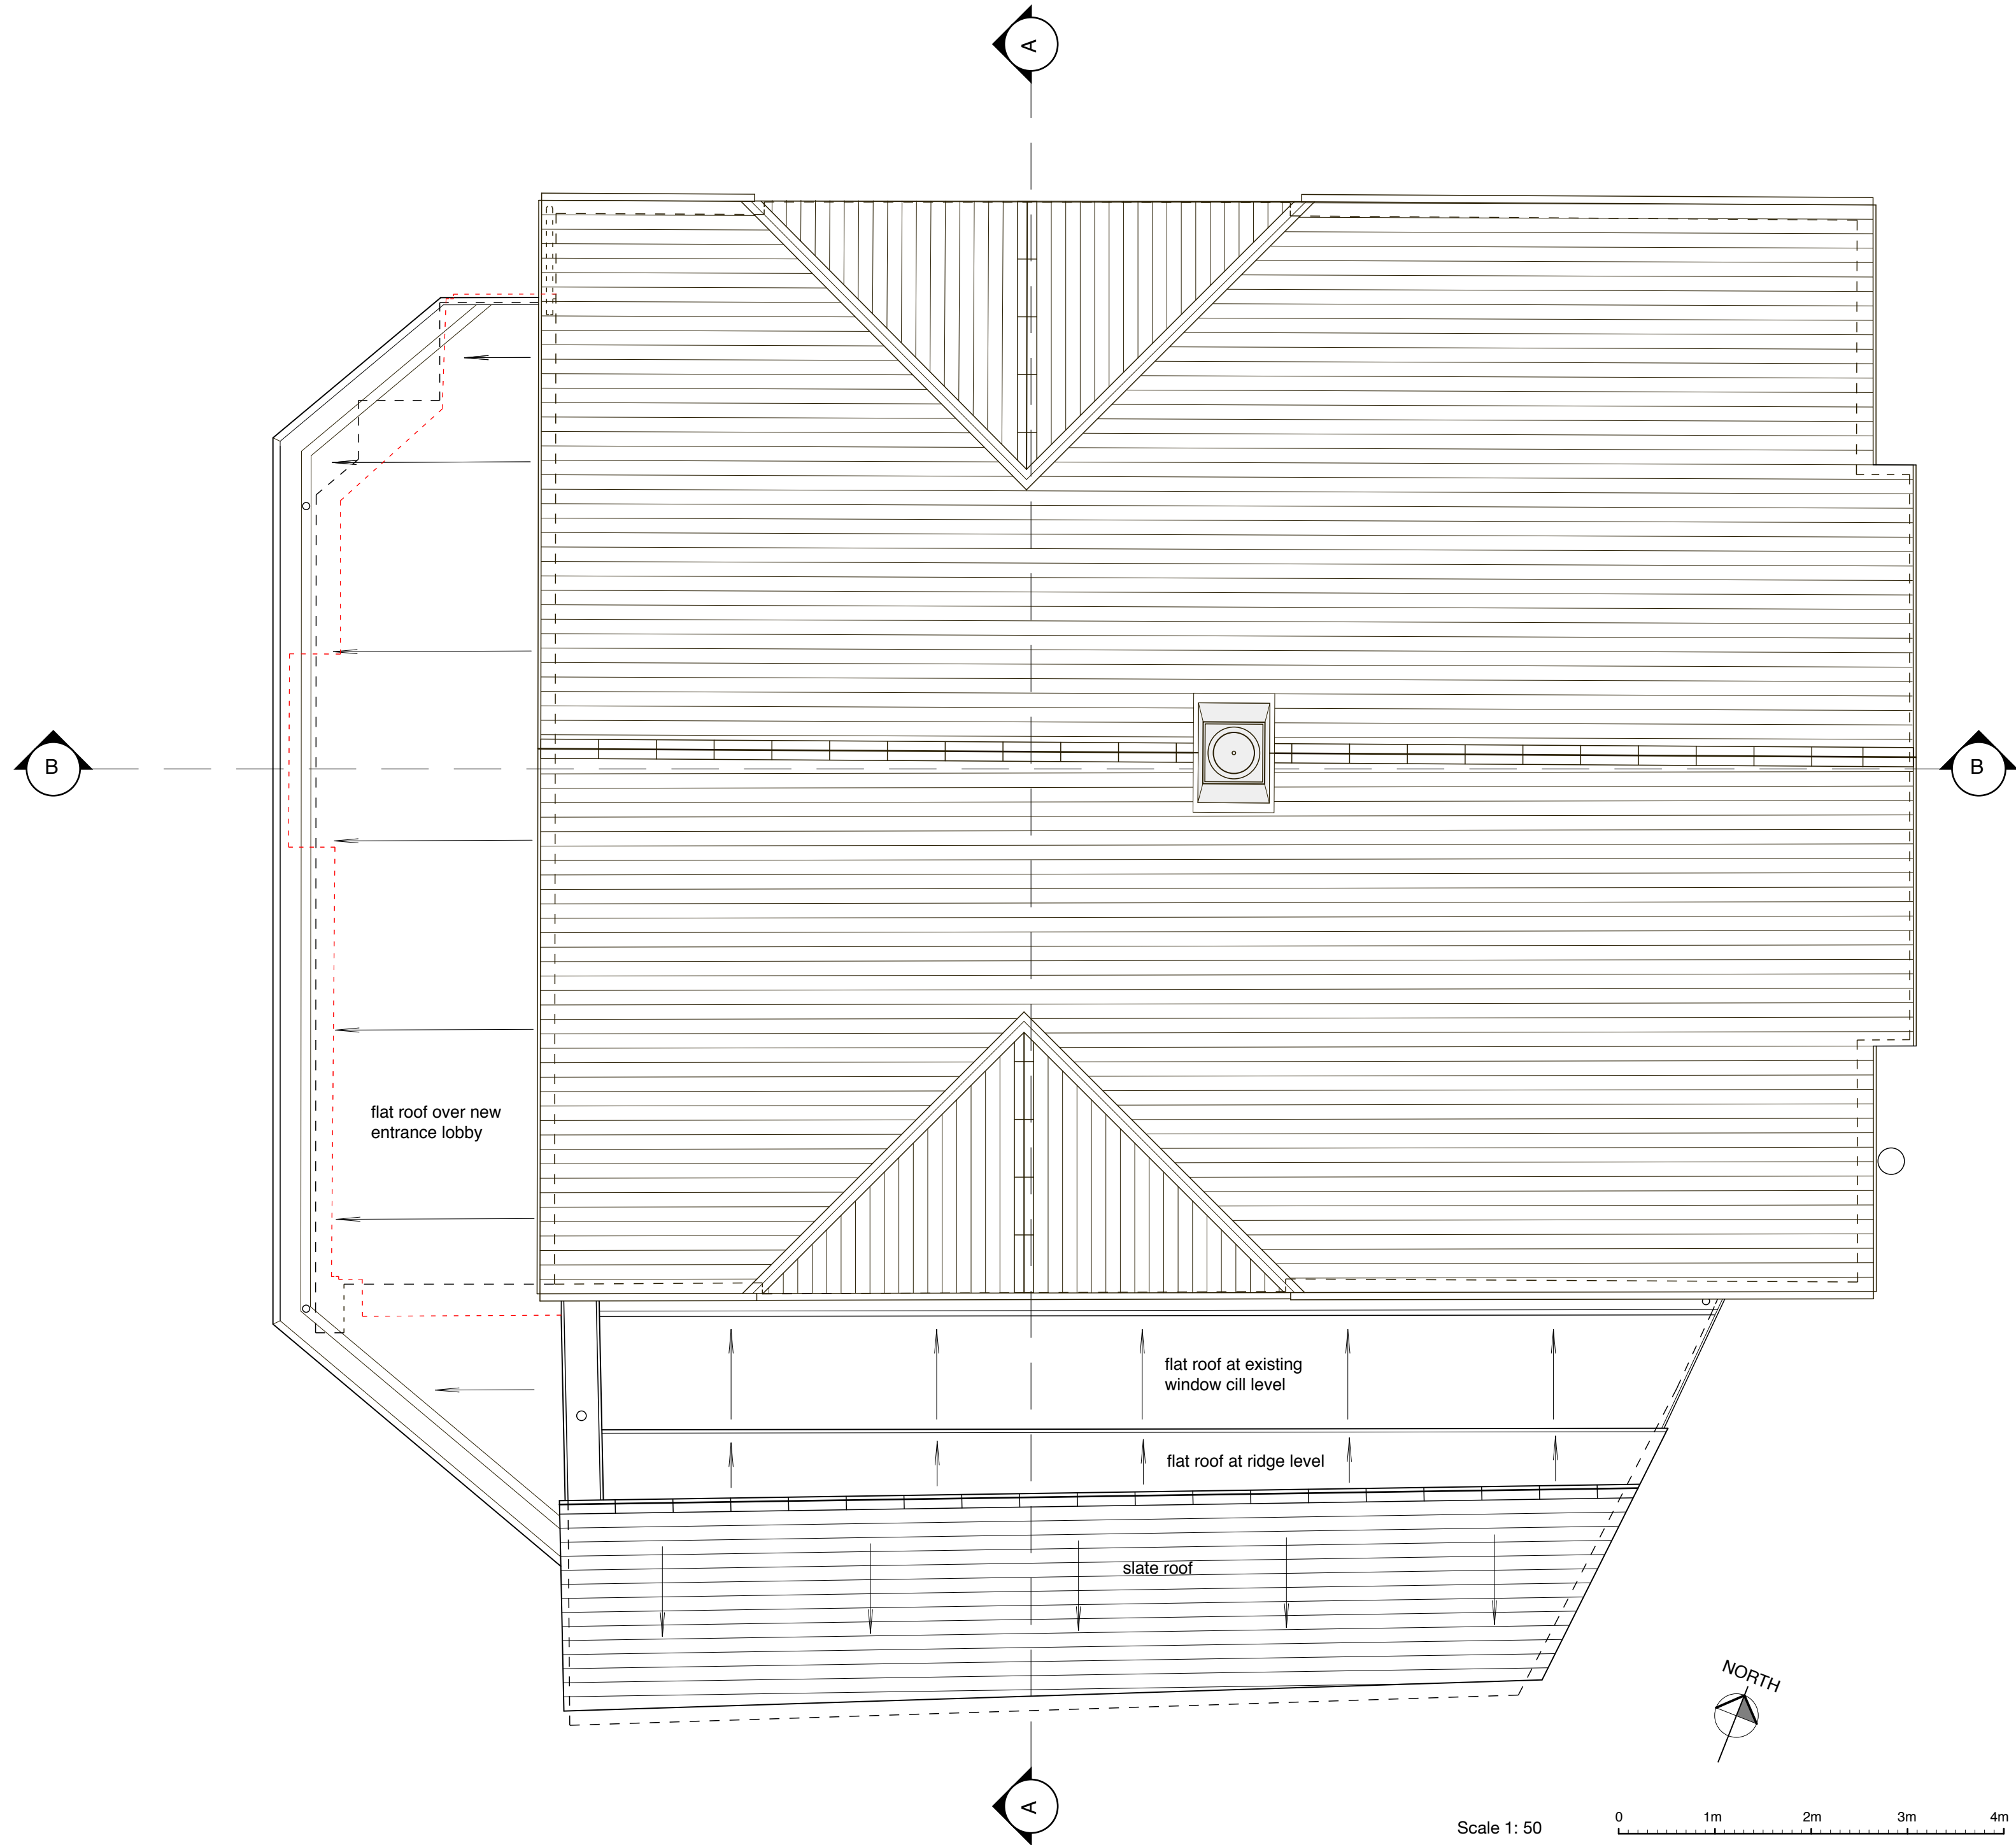

REVISIONS

Project
**ALTERATIONS TO
WEST CHURCH
EAST GRINSTEAD**

Title
**ROOF PLAN
AS PROPOSED**

Project No.	Drawing No.
252	13

Revision									
----------	--	--	--	--	--	--	--	--	--

Printed	26/09/25	Issue	
---------	----------	-------	--

Date	SEPT 2025	Drawn	DS
------	-----------	-------	----

Scale	1:100 at A2	Checked	
-------	-------------	---------	--

All dimensions to be checked on site before work and the manufacture of fitments commences.

This drawing is not to be scaled.