


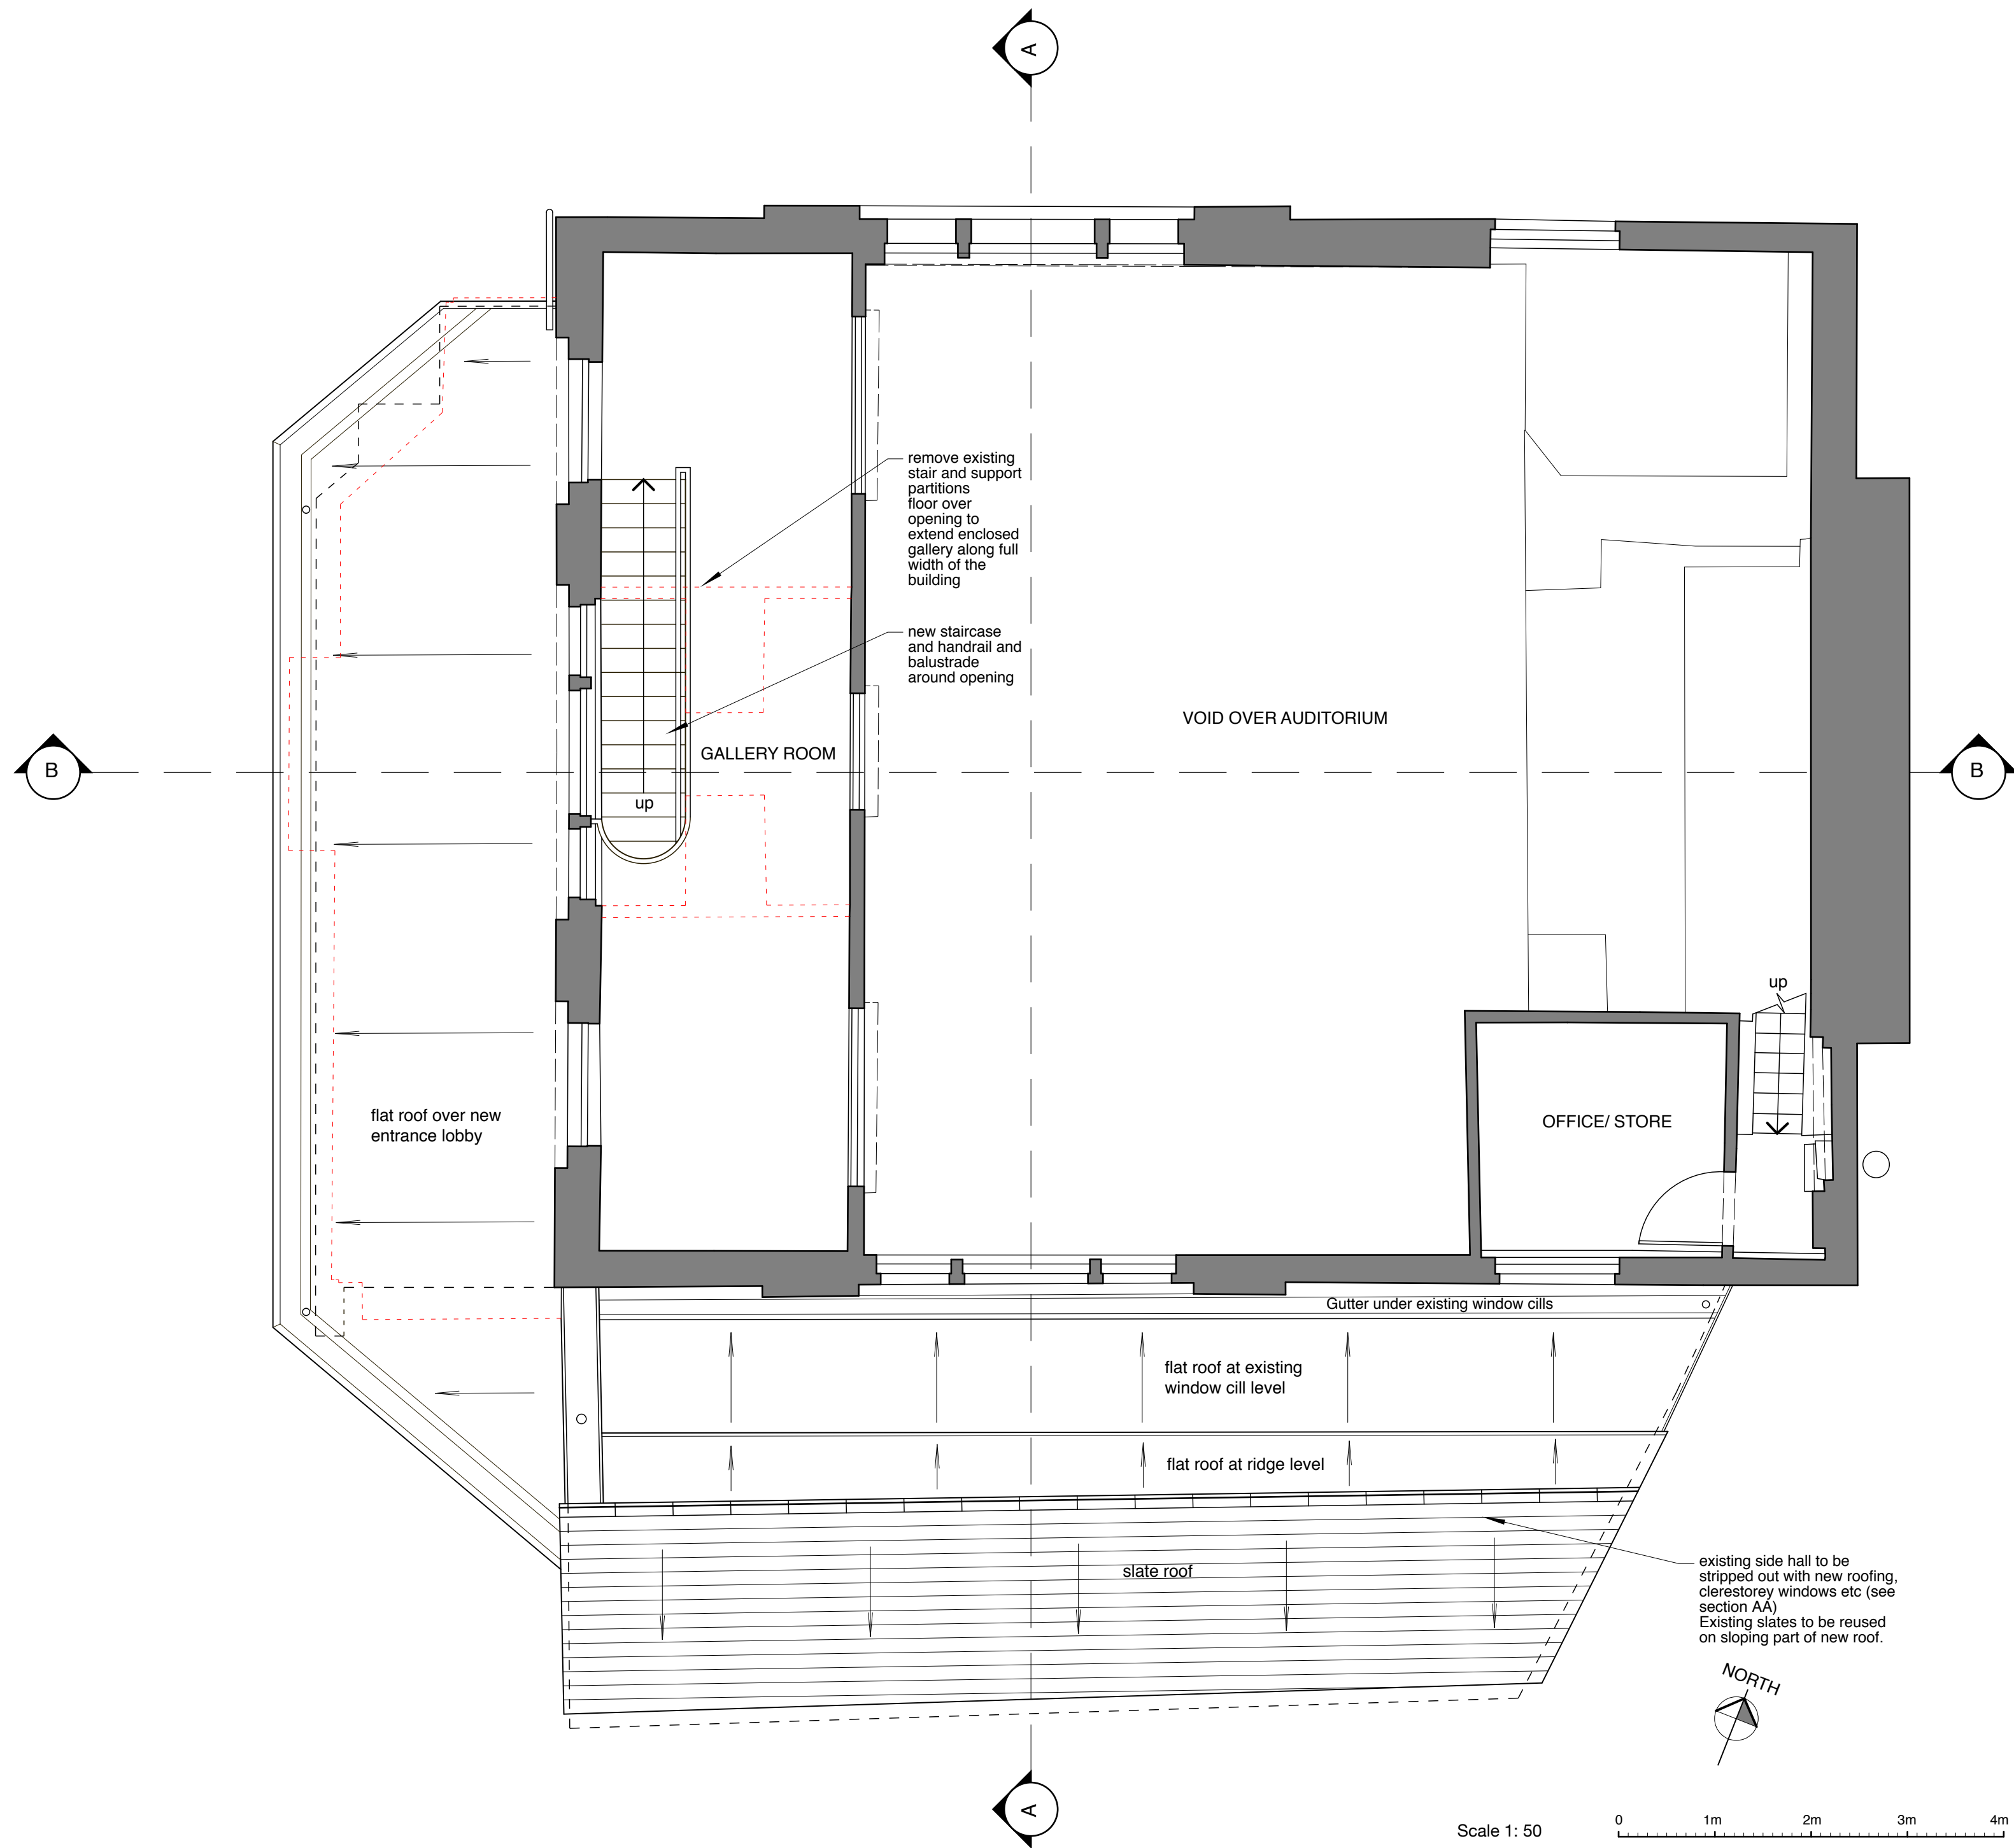

REVISIONS

Project
**ALTERATIONS TO
WEST CHURCH
EAST GRINSTEAD**

Title
**FIRST FLOOR PLAN
AS PROPOSED**

Project No.	Drawing No.
252	12
Revision	
Printed 26/09/25	Issue
Date SEPT 2025	Drawn DS
Scale 1:100 at A2	Checked

All dimensions to be checked on site before work and the manufacture of fitments commences.

This drawing is not to be scaled.