


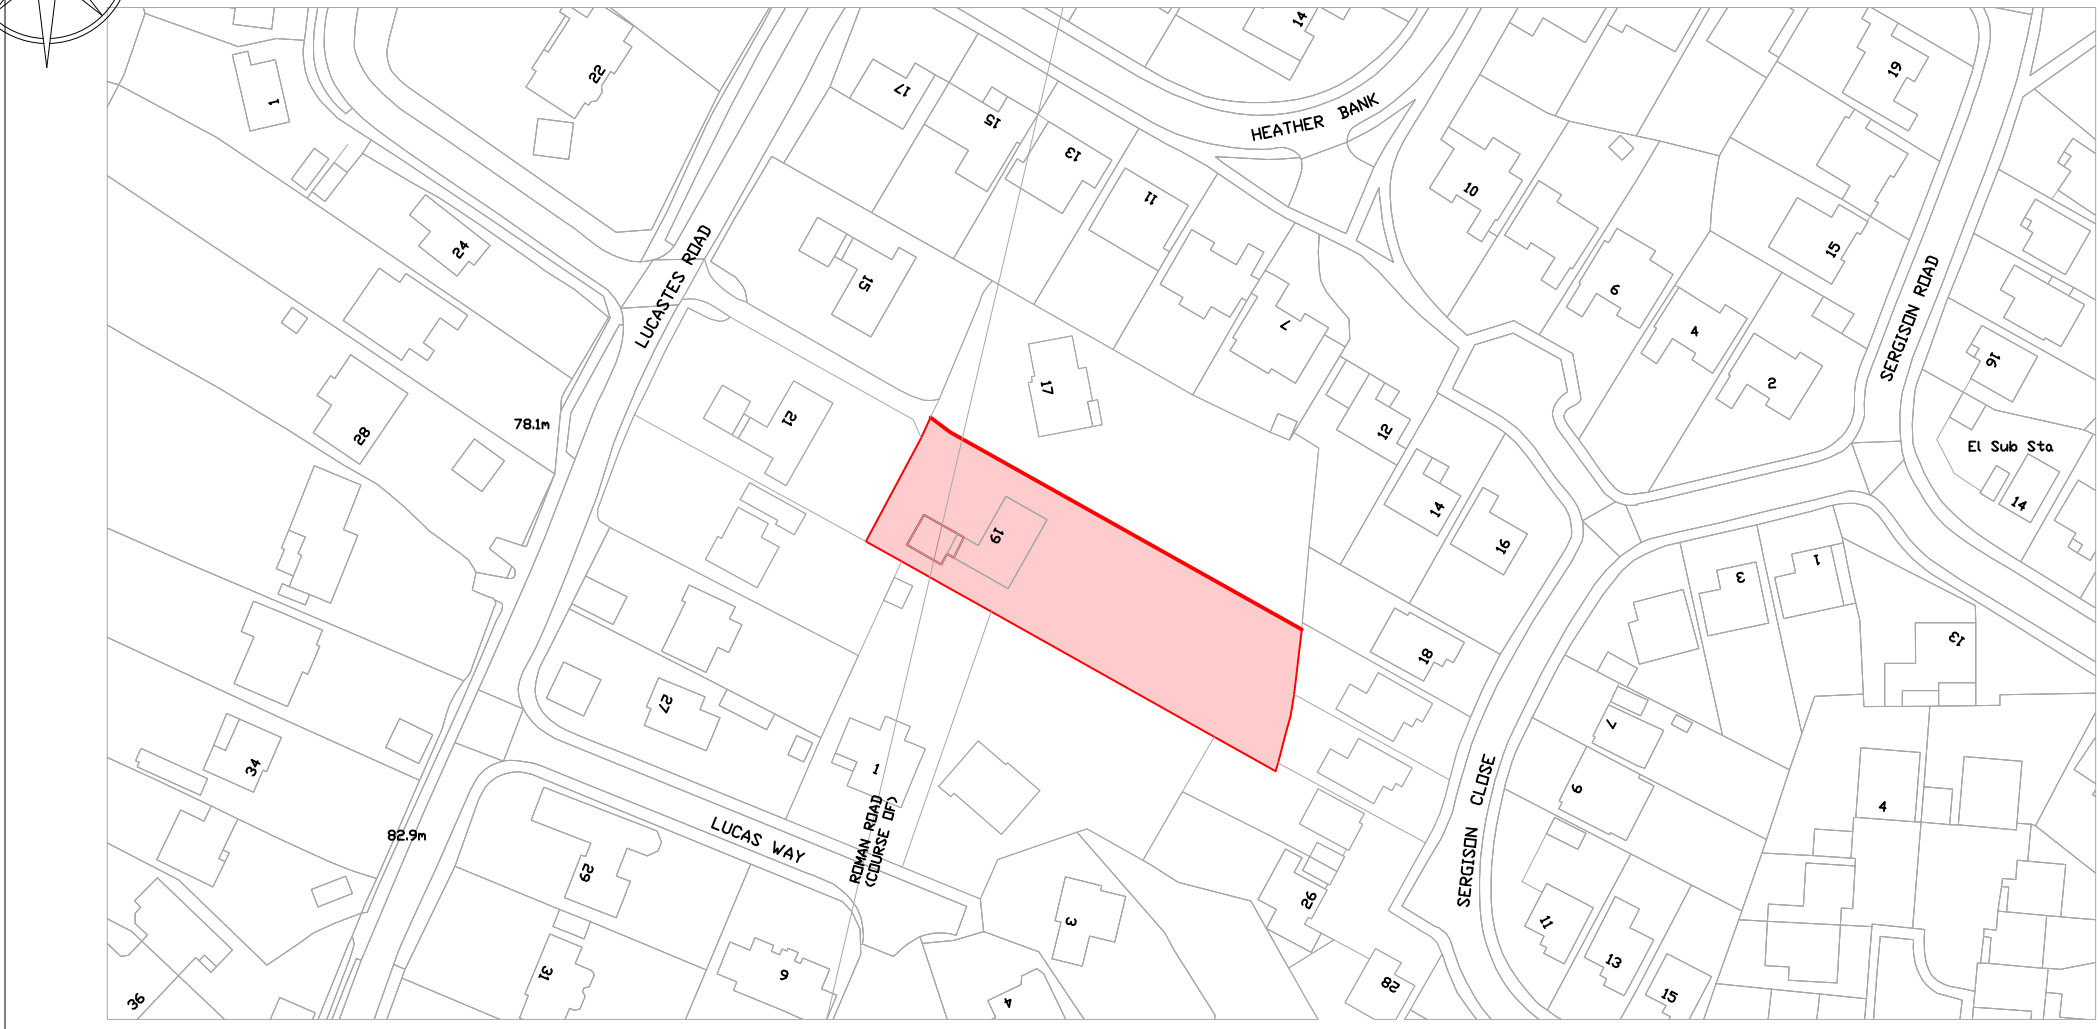


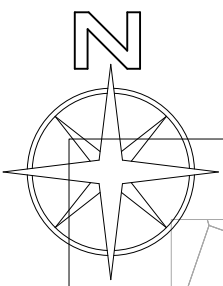




Site Location Plan Scale 1:1250

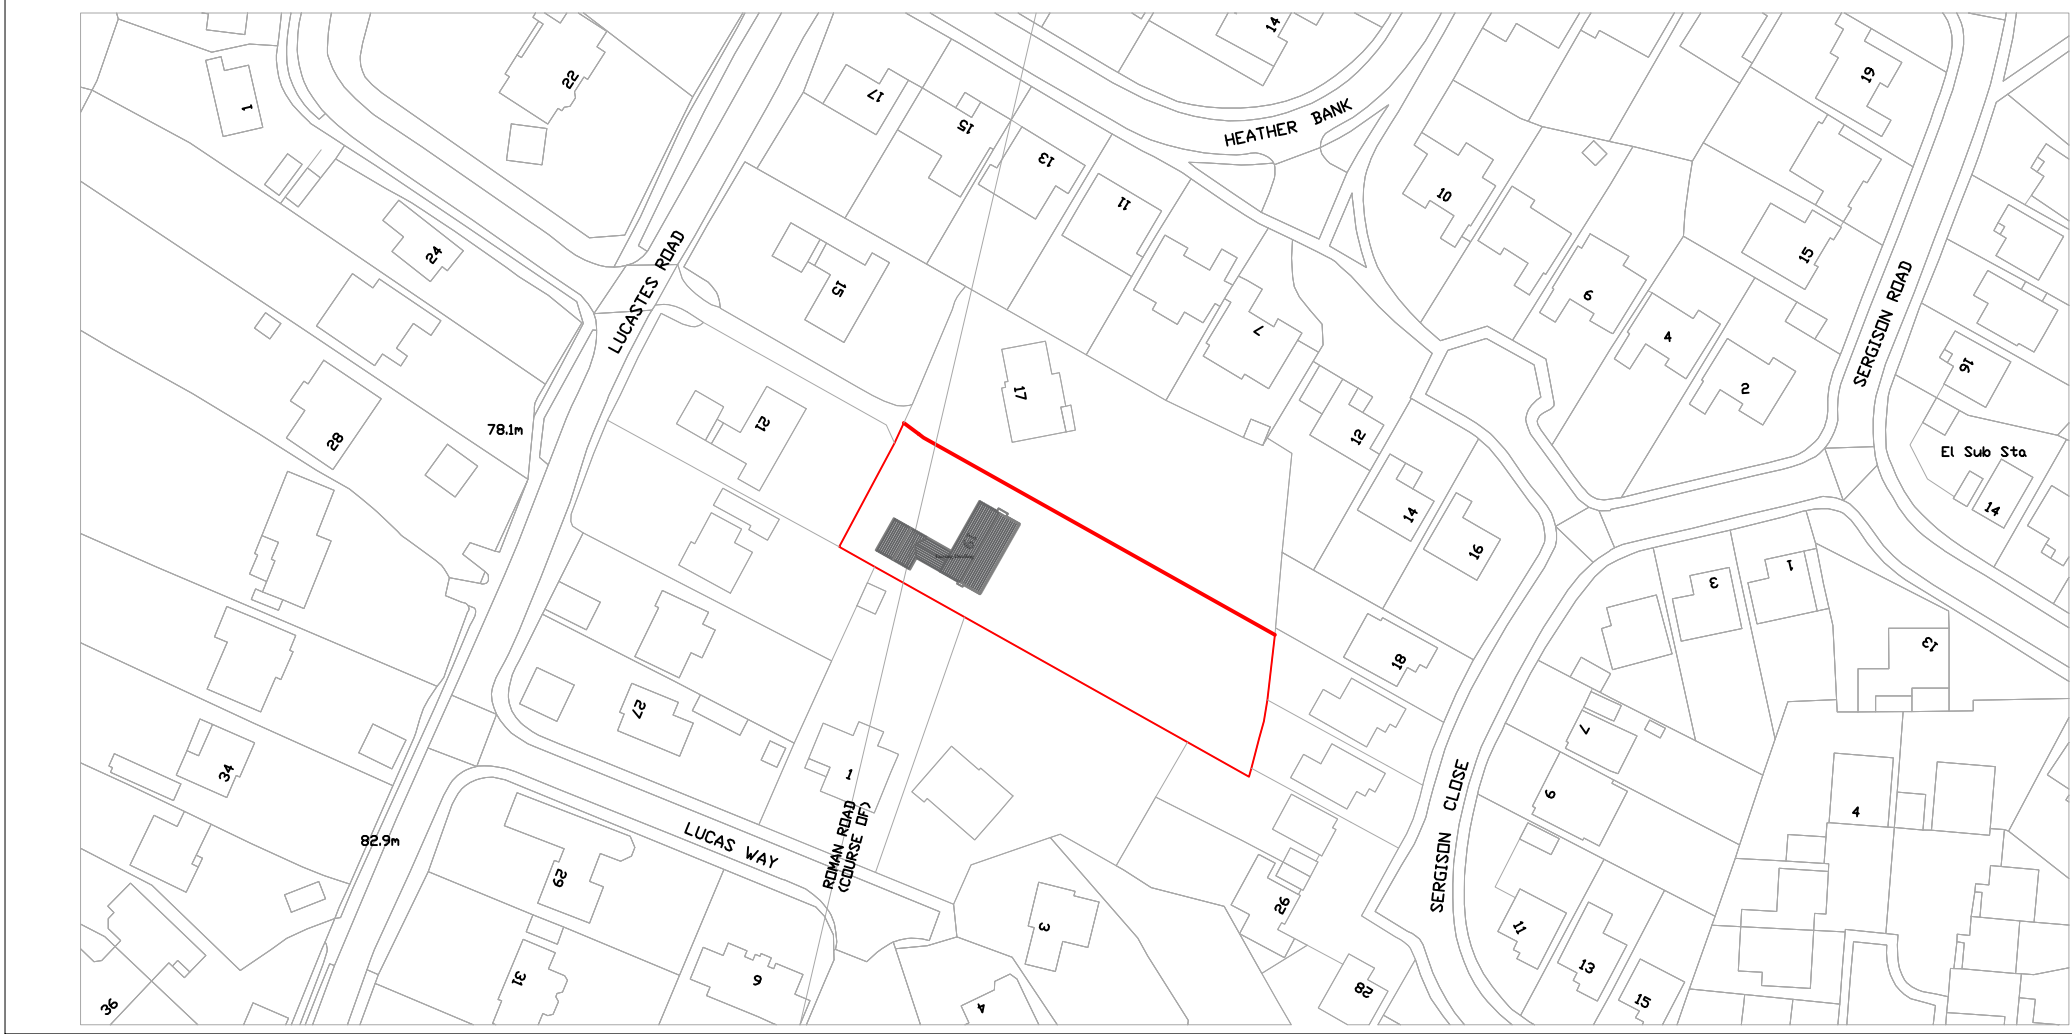


Existing Site Block Plan Scale 1:500

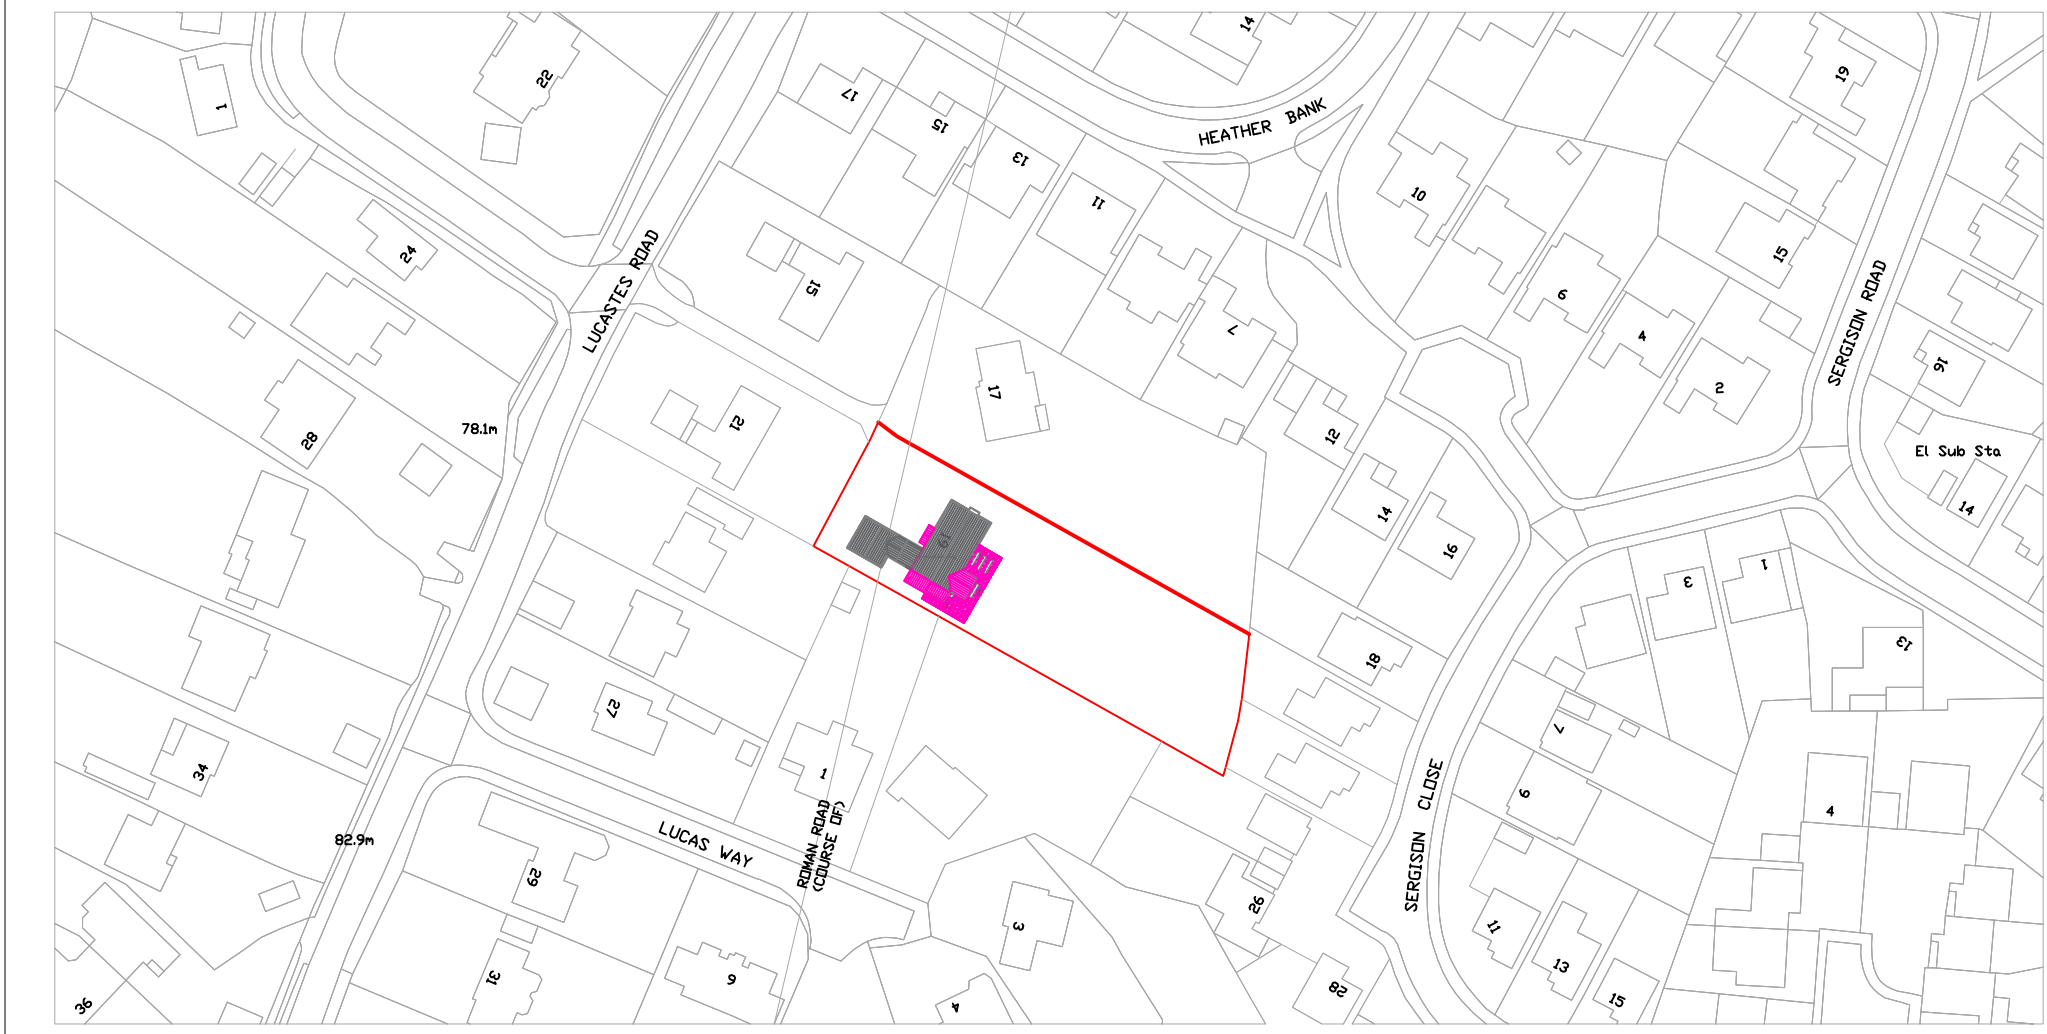

Proposed Site Block Plan Scale 1:500

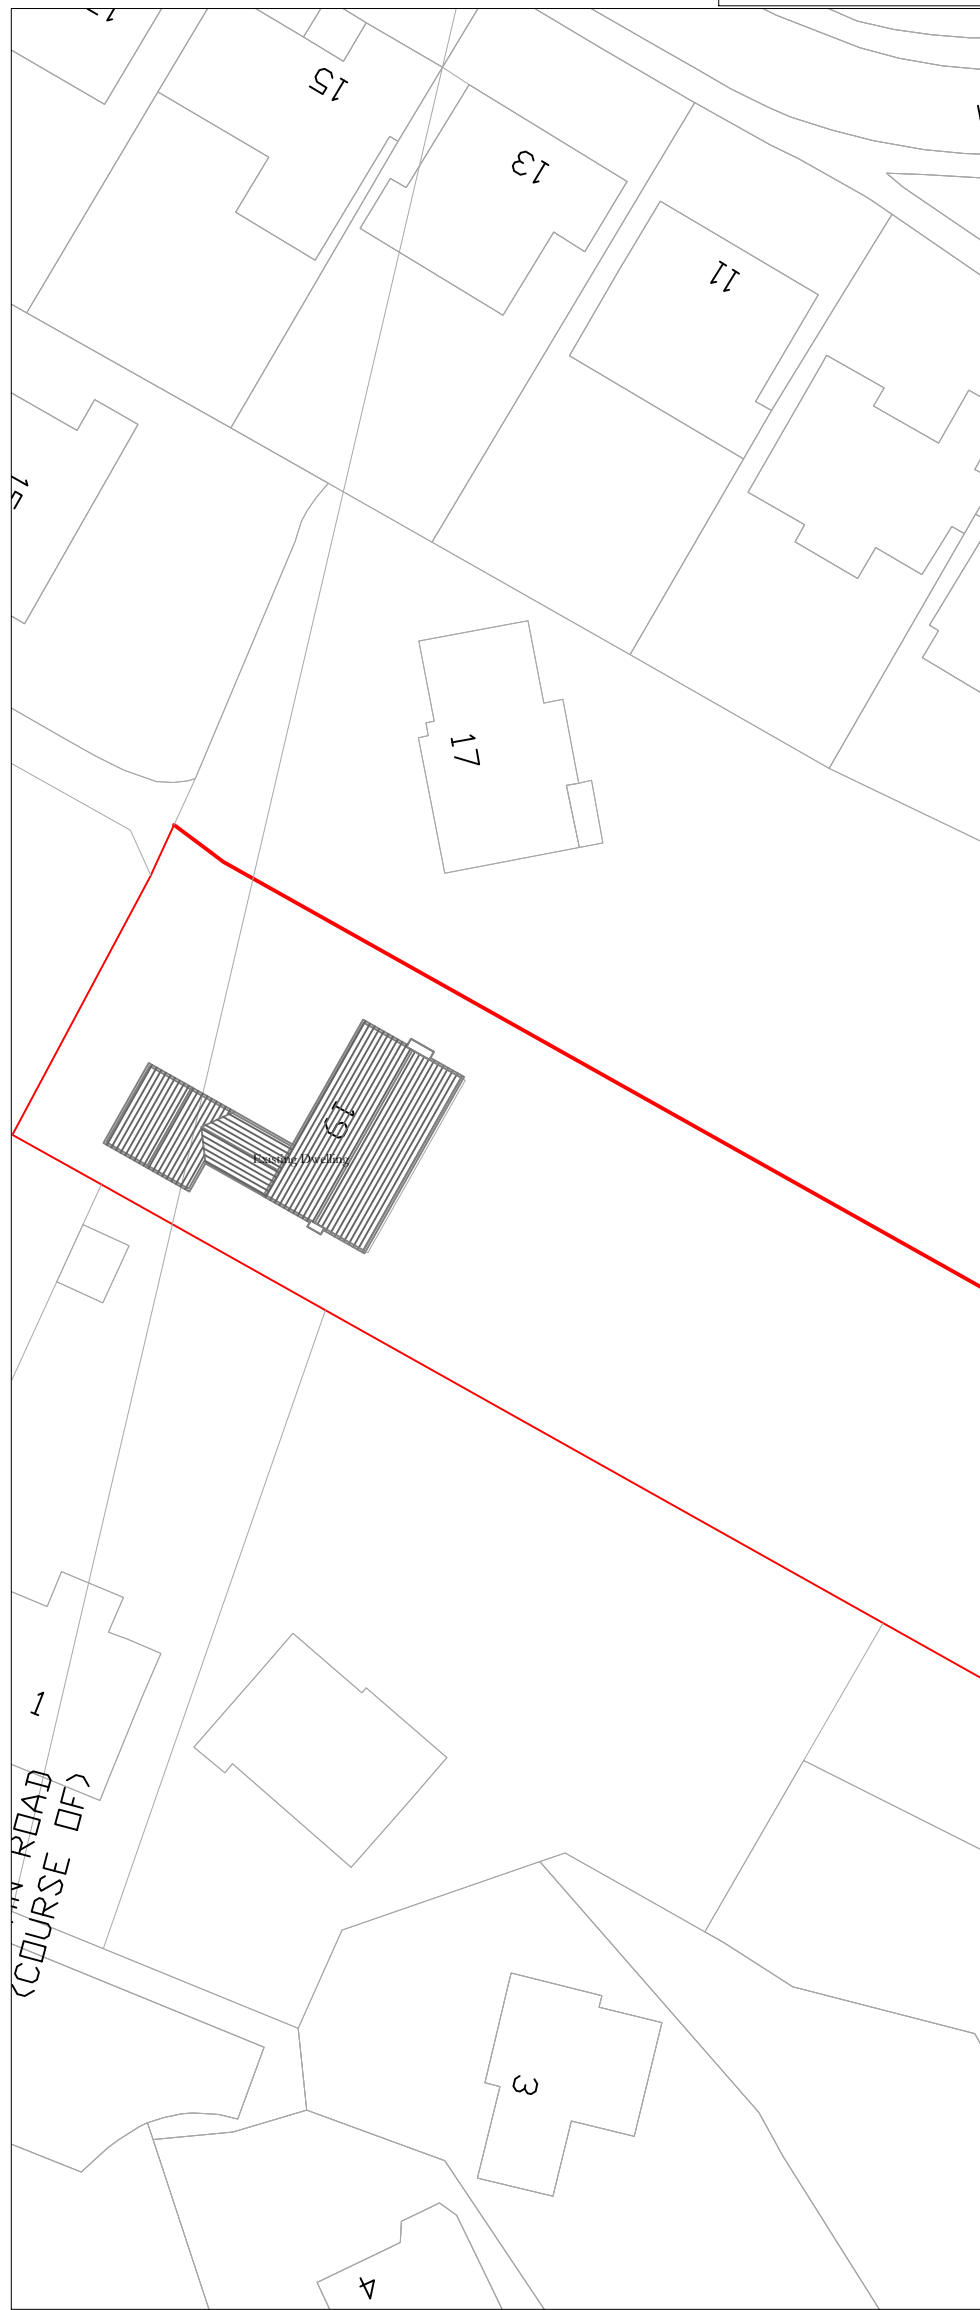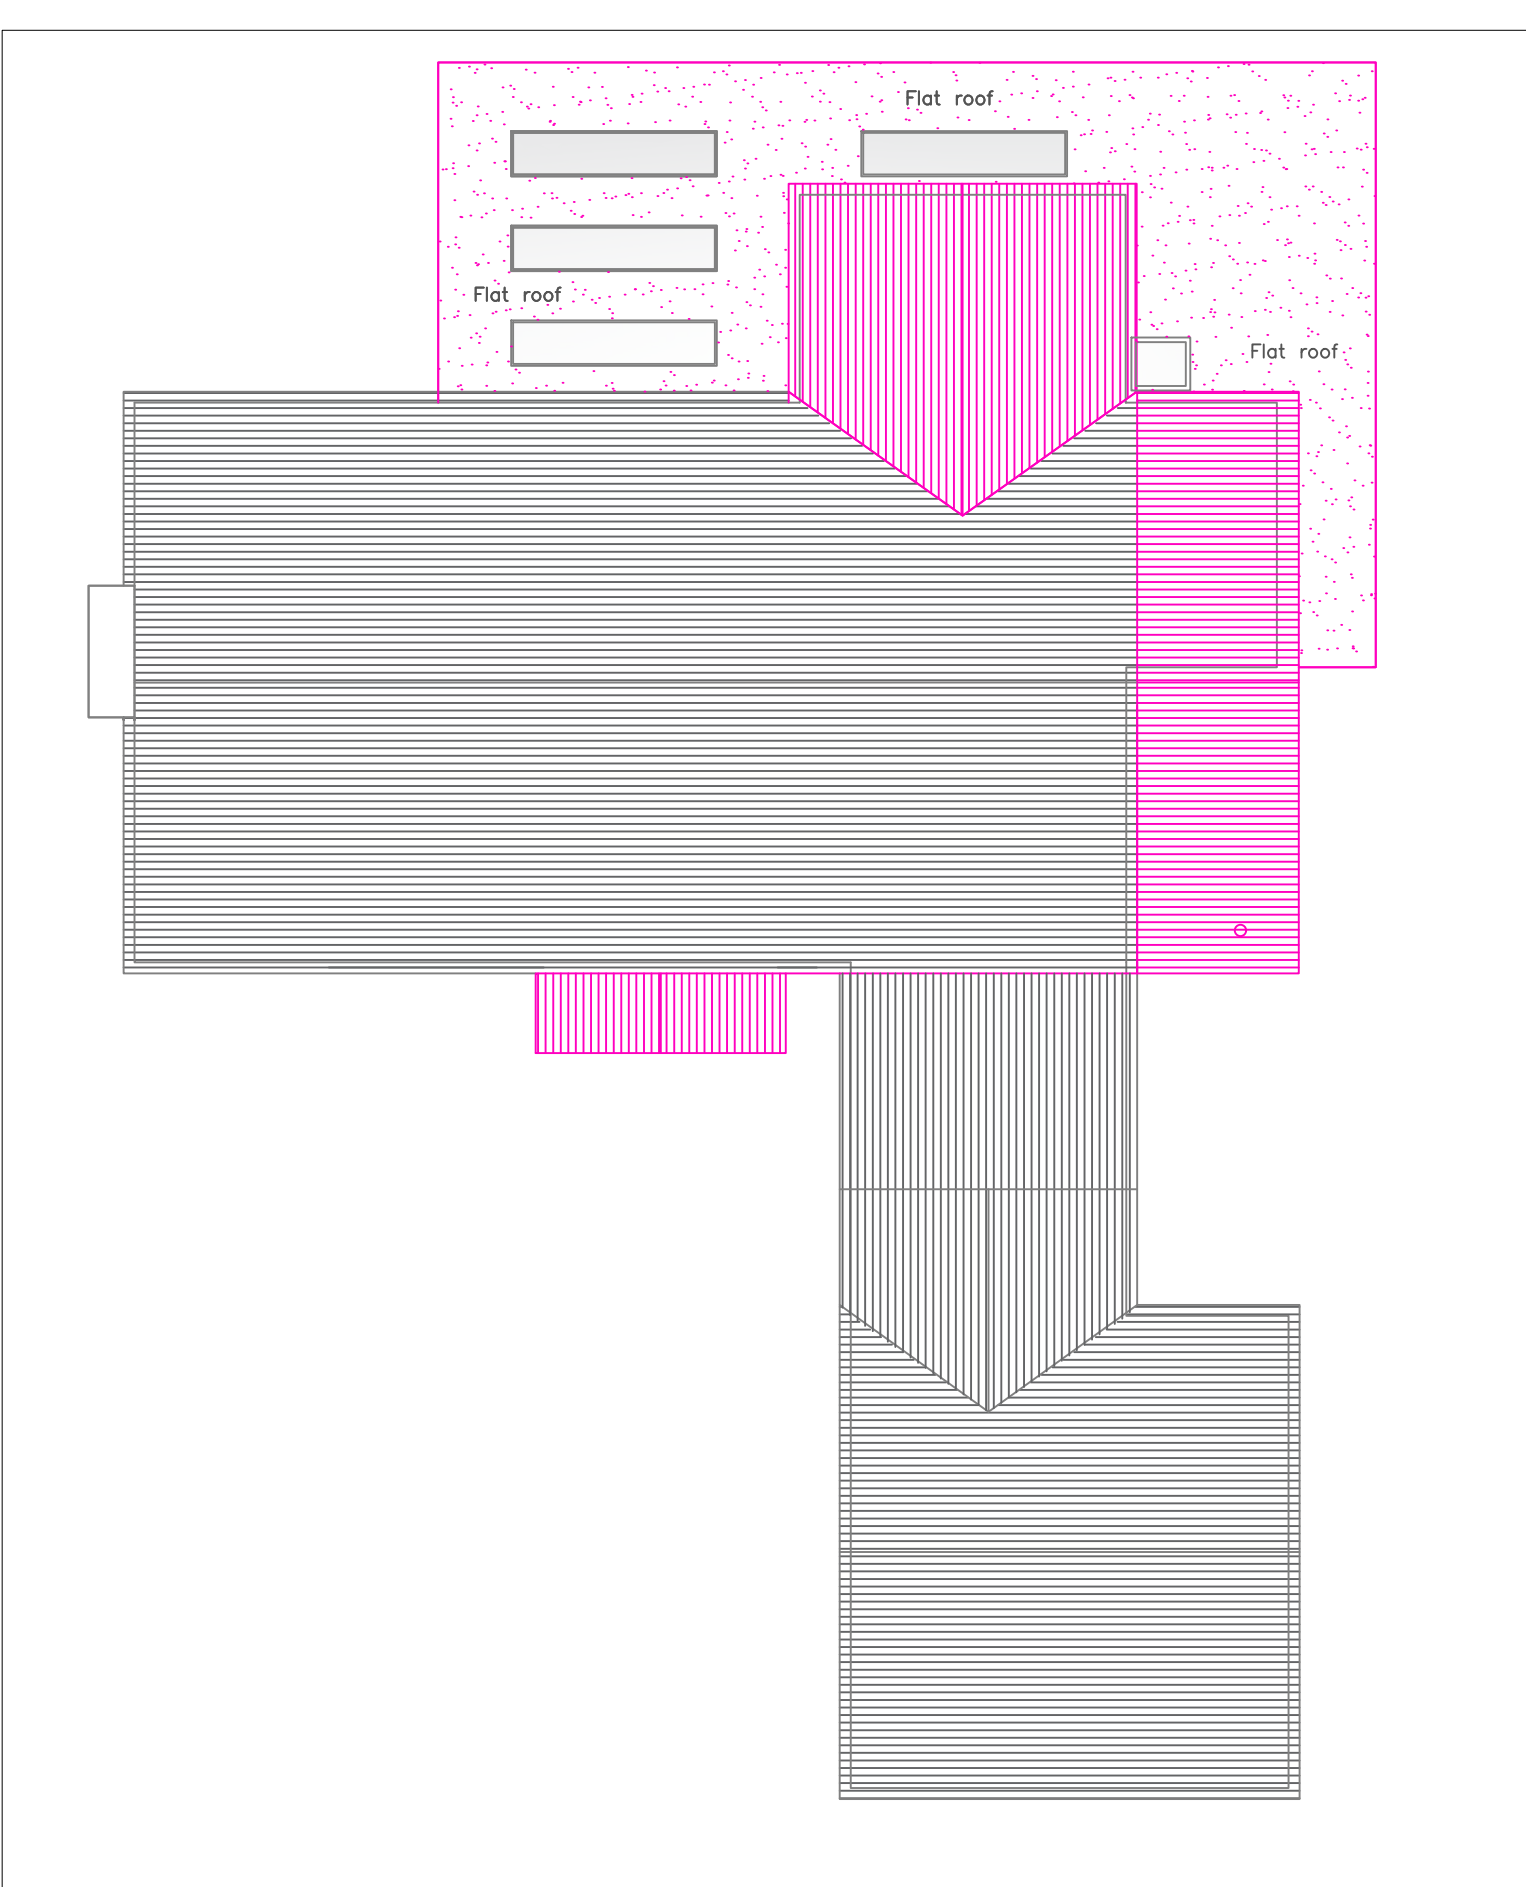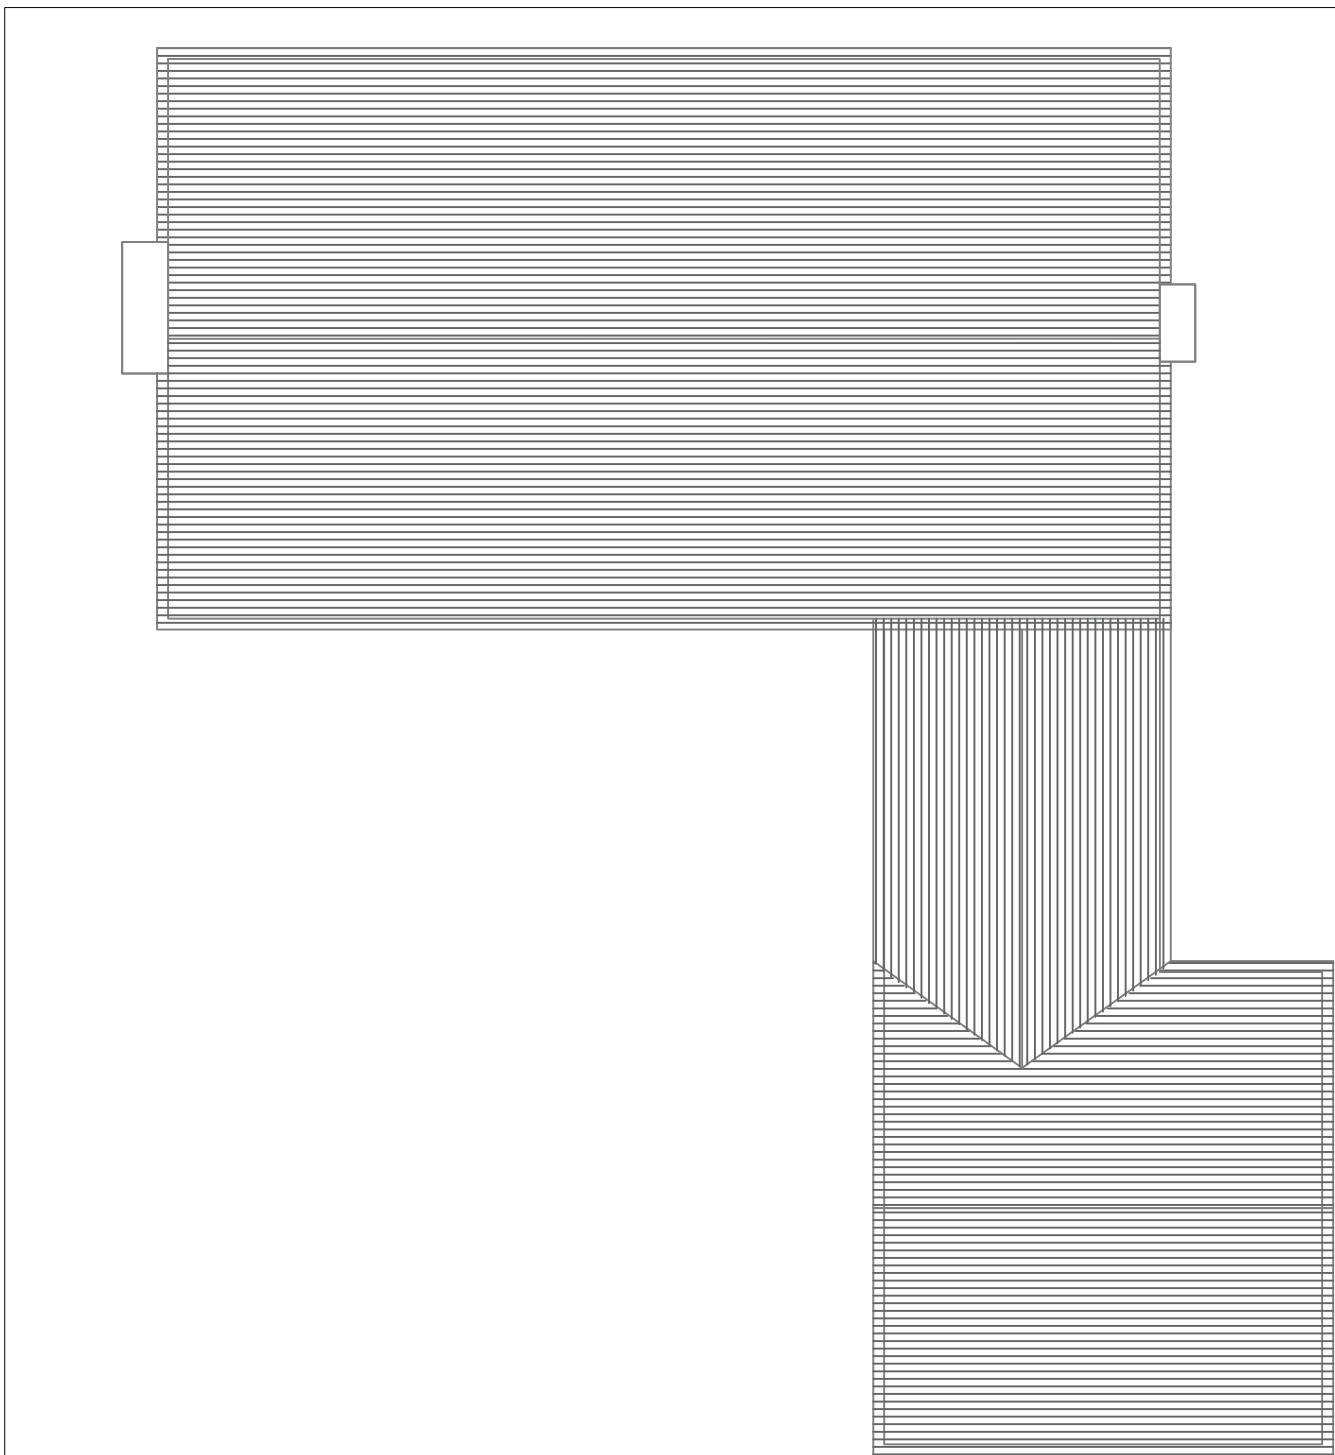

Existing Site Block Plan Scale 1:500

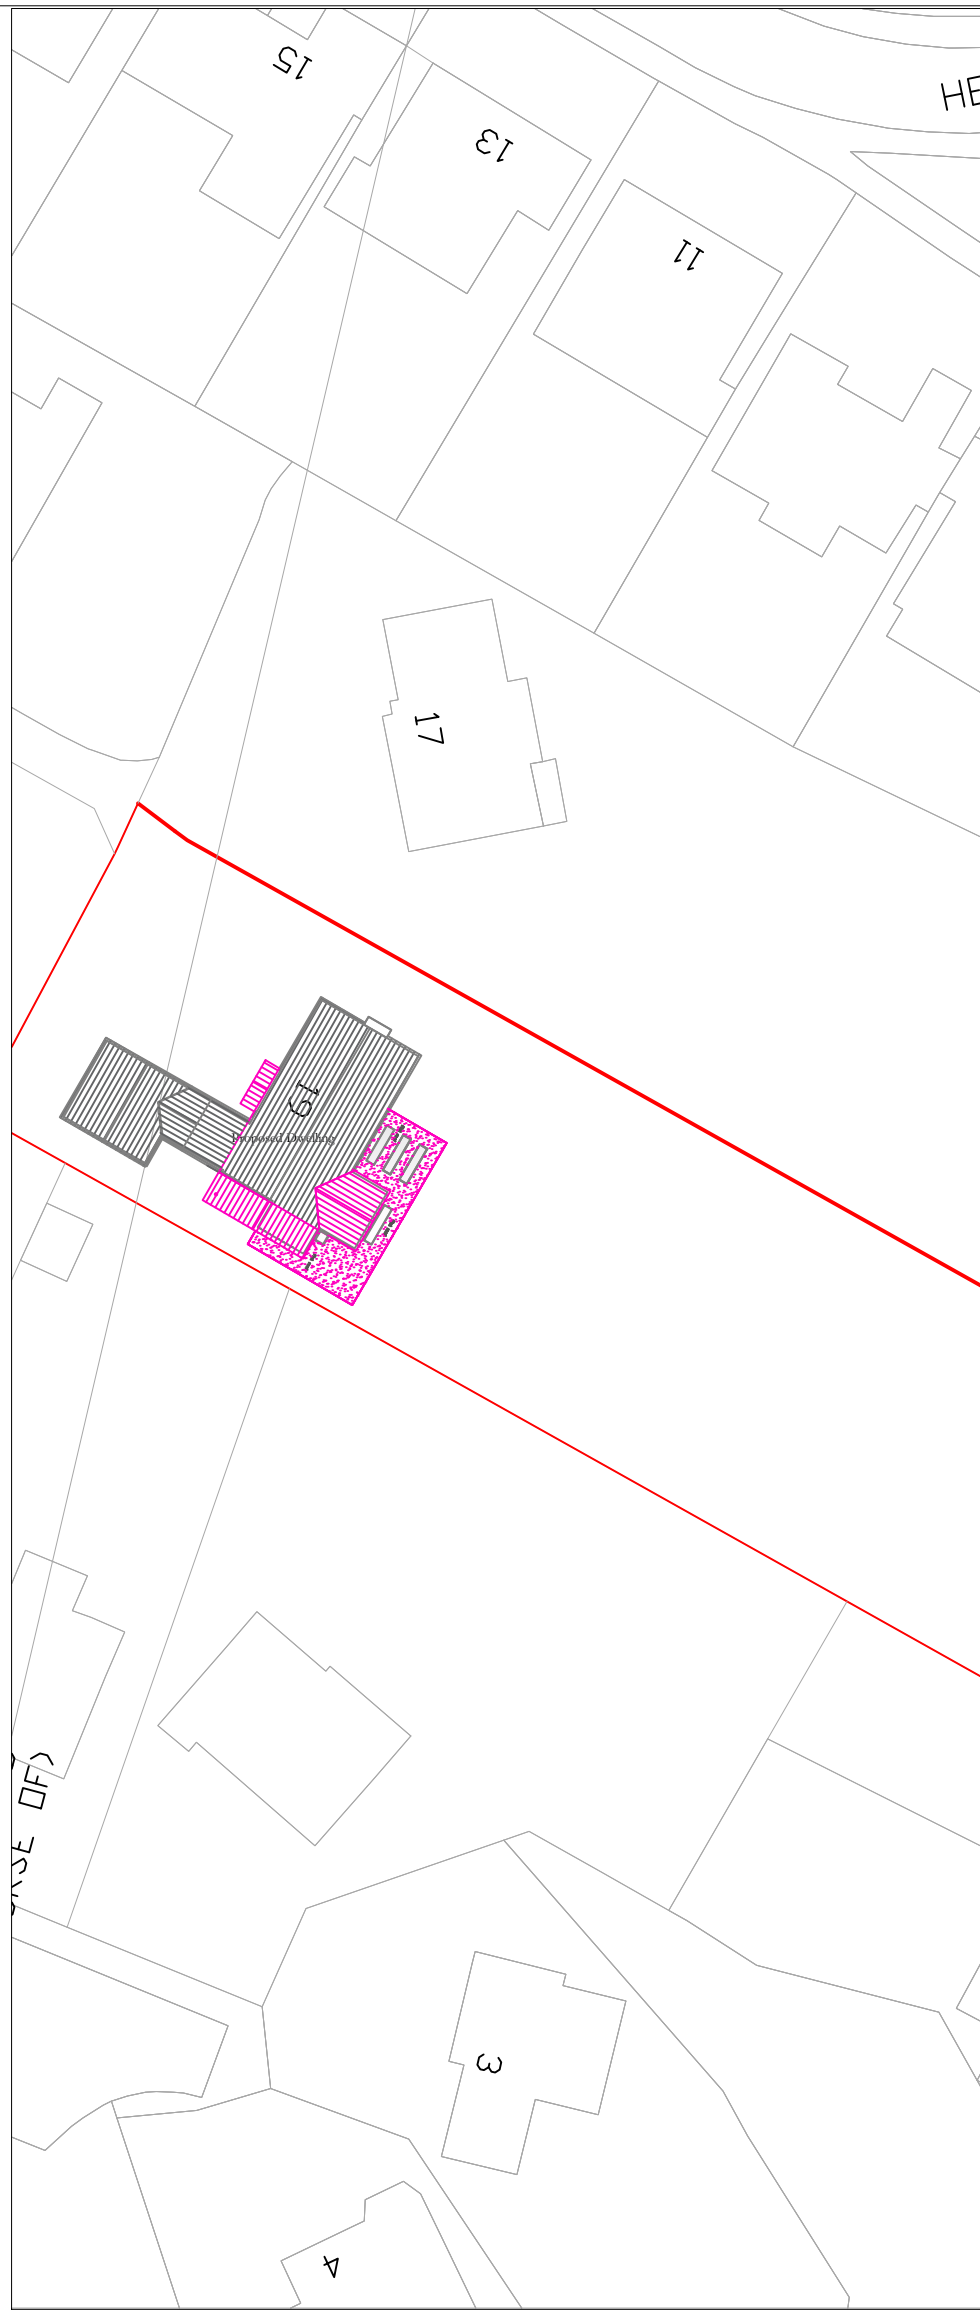

Proposed Site Block Plan Scale 1:500

Do not scale. Written dimensions only are to be taken from this drawing. All dimensions are to be checked on site before work is commenced.

Revisions:		
Rev.	Alterations.	Date.



37 Turners Mill Road
Haywards Heath, West Sussex
RH16 1NW

TEL : 07711 422567

Client Mr & Mrs Pester

Title Site Plans

Site 19 Lucastes Road,
RH16 1JN
Haywards Heath

Drawn by SABRINE Date 25/09/2025 Project No 19LR Scale 1:250 1:500 1:1000 @ A1

Drawing number : 01

Revision : -

Drawing status : ☐ Concept / Design
☐ Planning Permission
☐ Building Control