



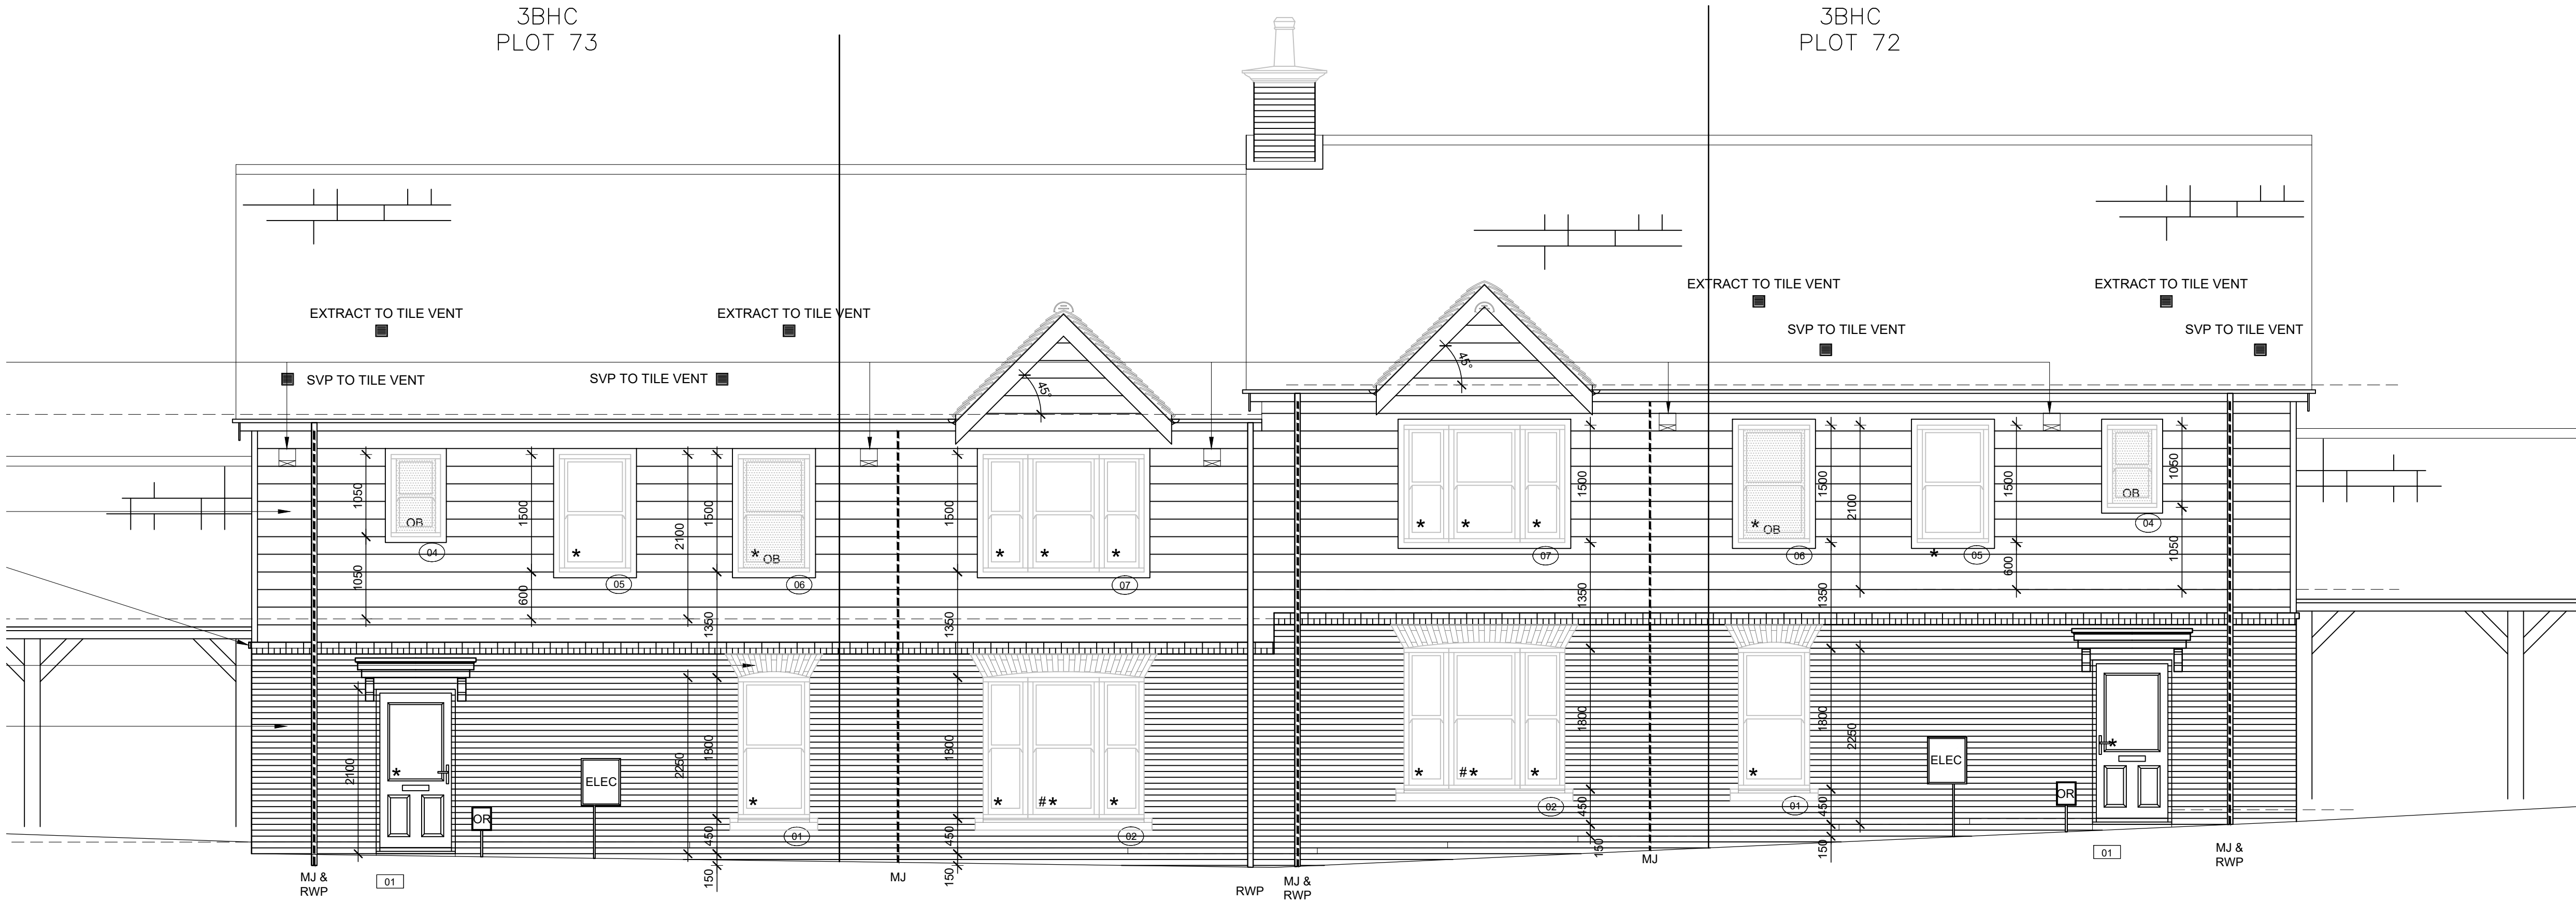

FRONT ELEVATION

EGRESS WINDOW
* TOUGHENED GLASS
OB OBSCURED GLAZING
SCALE 1:50

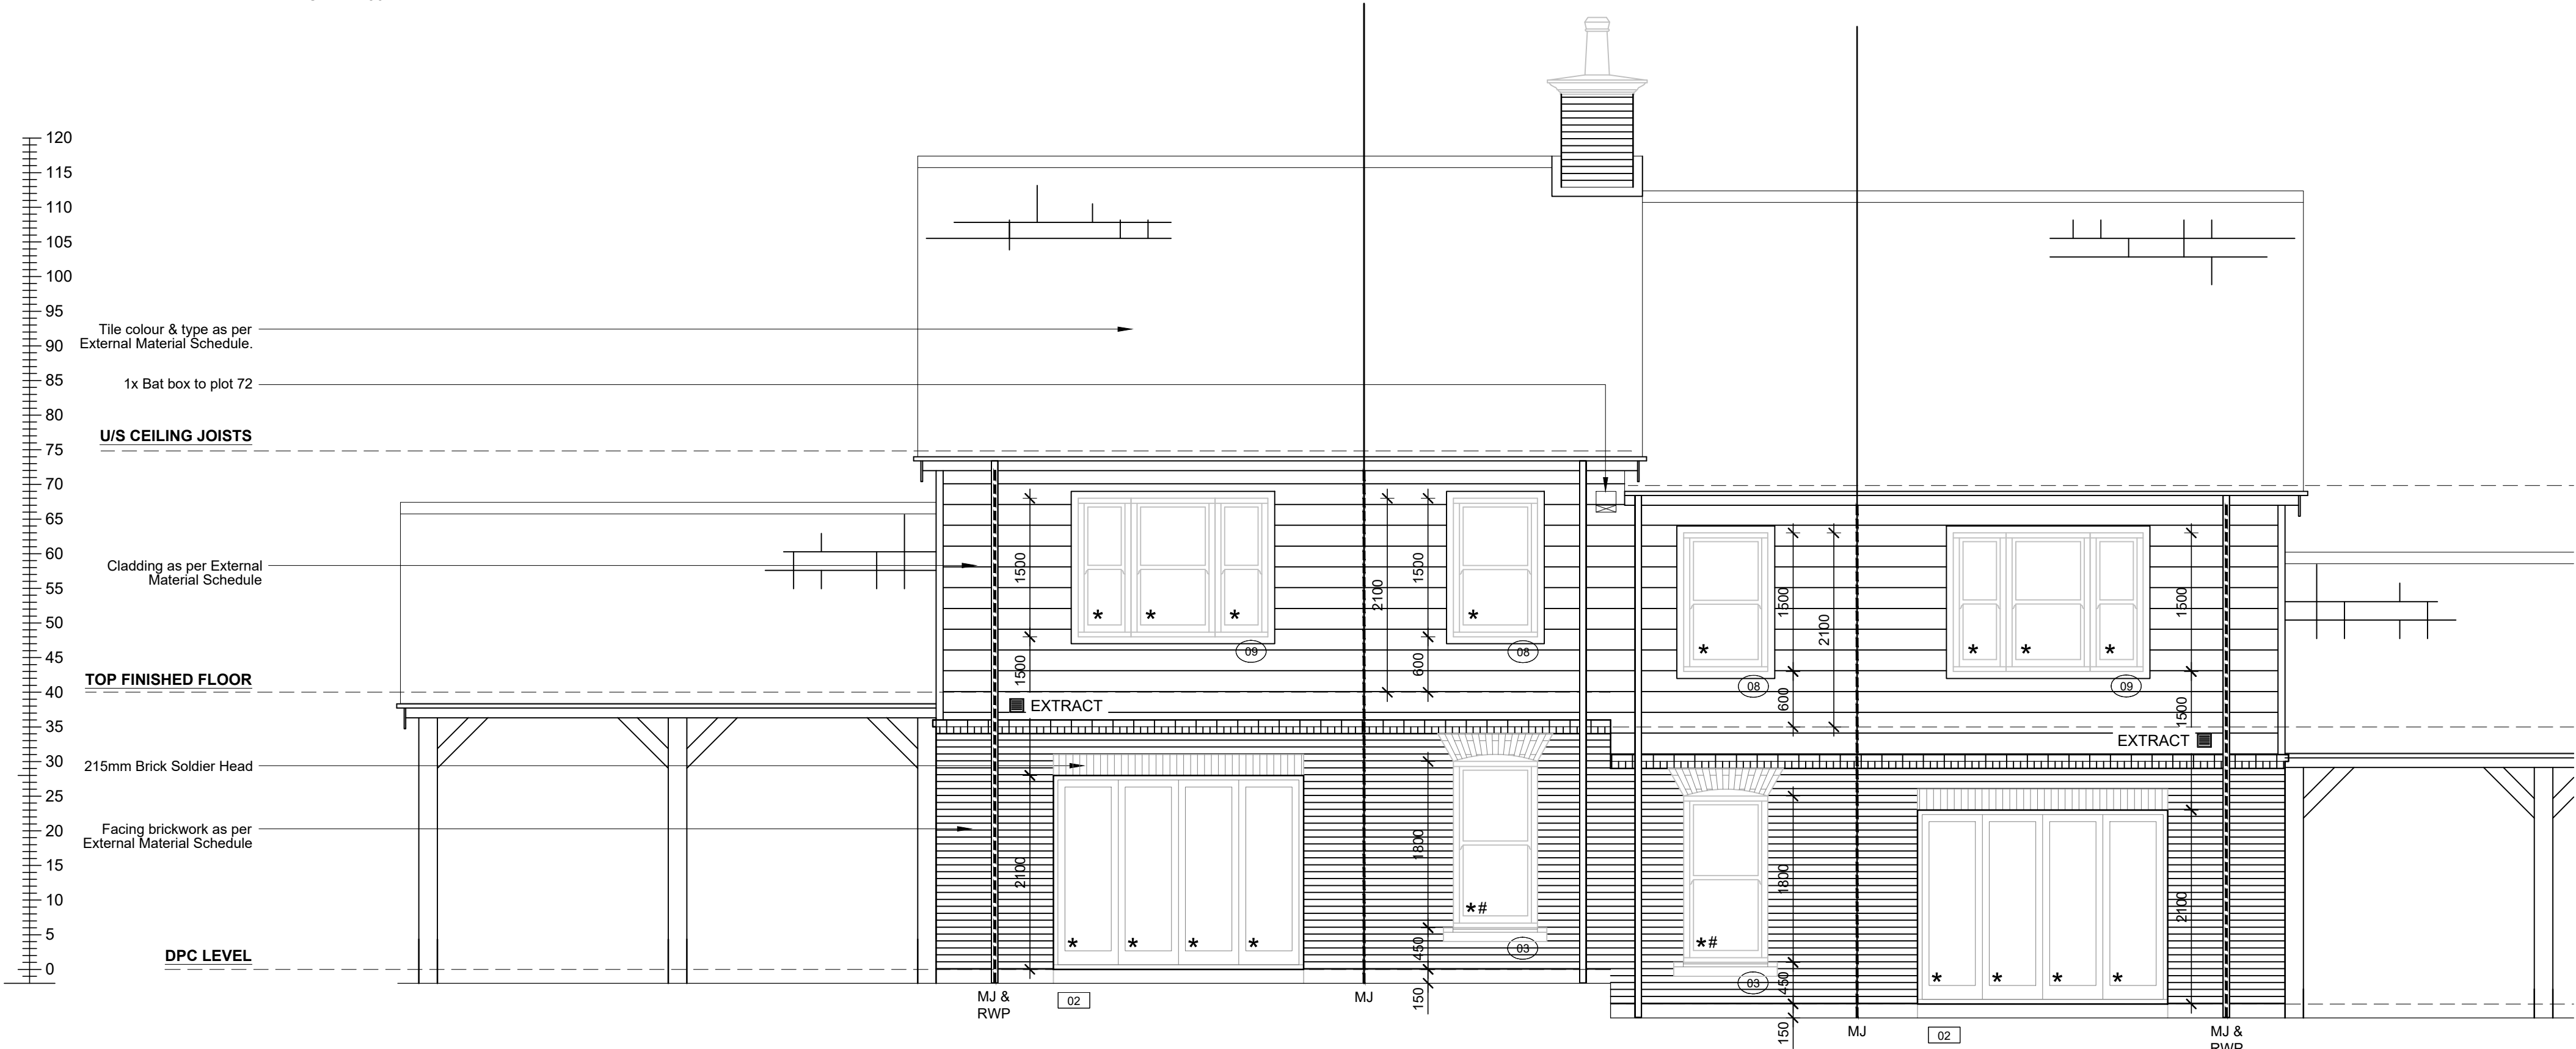

REAR ELEVATION

EGRESS WINDOW
* TOUGHENED GLASS
SCALE 1:50

NOTES:

All dimensions to be checked on site prior to the commencement of construction and any discrepancy should be reported to the Site Manager.

This drawing may not be reproduced in any part or form without written consent.

All copyrights reserved.

Sub-Contractors MUST ensure that they have the latest issue drawing before they commence work on site.

This drawing is to be read in conjunction with all relevant Specifications, schedules and Engineers details.

RWP/MJ positions to be read in conjunction with Engineering Layout and Structural Proposals.

Meter positions and incoming services to be read in conjunction with Utilities Coordinated Plan.

PRIVATE

HANDING SCHEDULE

AS SHOWN 2		HANDED 73	
TYPE IT04	SIZE 3B / 6P	GIA (SQM) 120.7	GIA (SQFT) 1299

MJ Movement Joint to RSK LDE Detail
WS Wall starter inherent movement joint using Simpson Strongtie CH channel and tie wall starter system with debonding ties with sleeves.
BJR Bed Joint Reinforcement - Bekaert Murfor E70 @ 225mm c/c.
BJR Bed Joint Reinforcement - Bekaert Murfor E70 @ 225mm c/c.

T1	18.09.25	Tender Issue	JH
Rev	Date	Description	Init.



Tender
JOB TITLE

West Hoathly, Brickworks Site
Hamsey Road, Sharpthorne

DRAWING TITLE
HT04 - 3B/6P
Front and Rear Elevations
Plot 72, 73

Traditional Construction

SCALE 1:50 @ A1	DATE April 2025	DRAWN JH
DWG NO. 3141.1.UA.3018 D	REV.	T1