





FRONT ELEVATION

EGRESS WINDOW
* TOUGHENED GLASS
OB OBSCURED GLAZING
SCALE 1:50

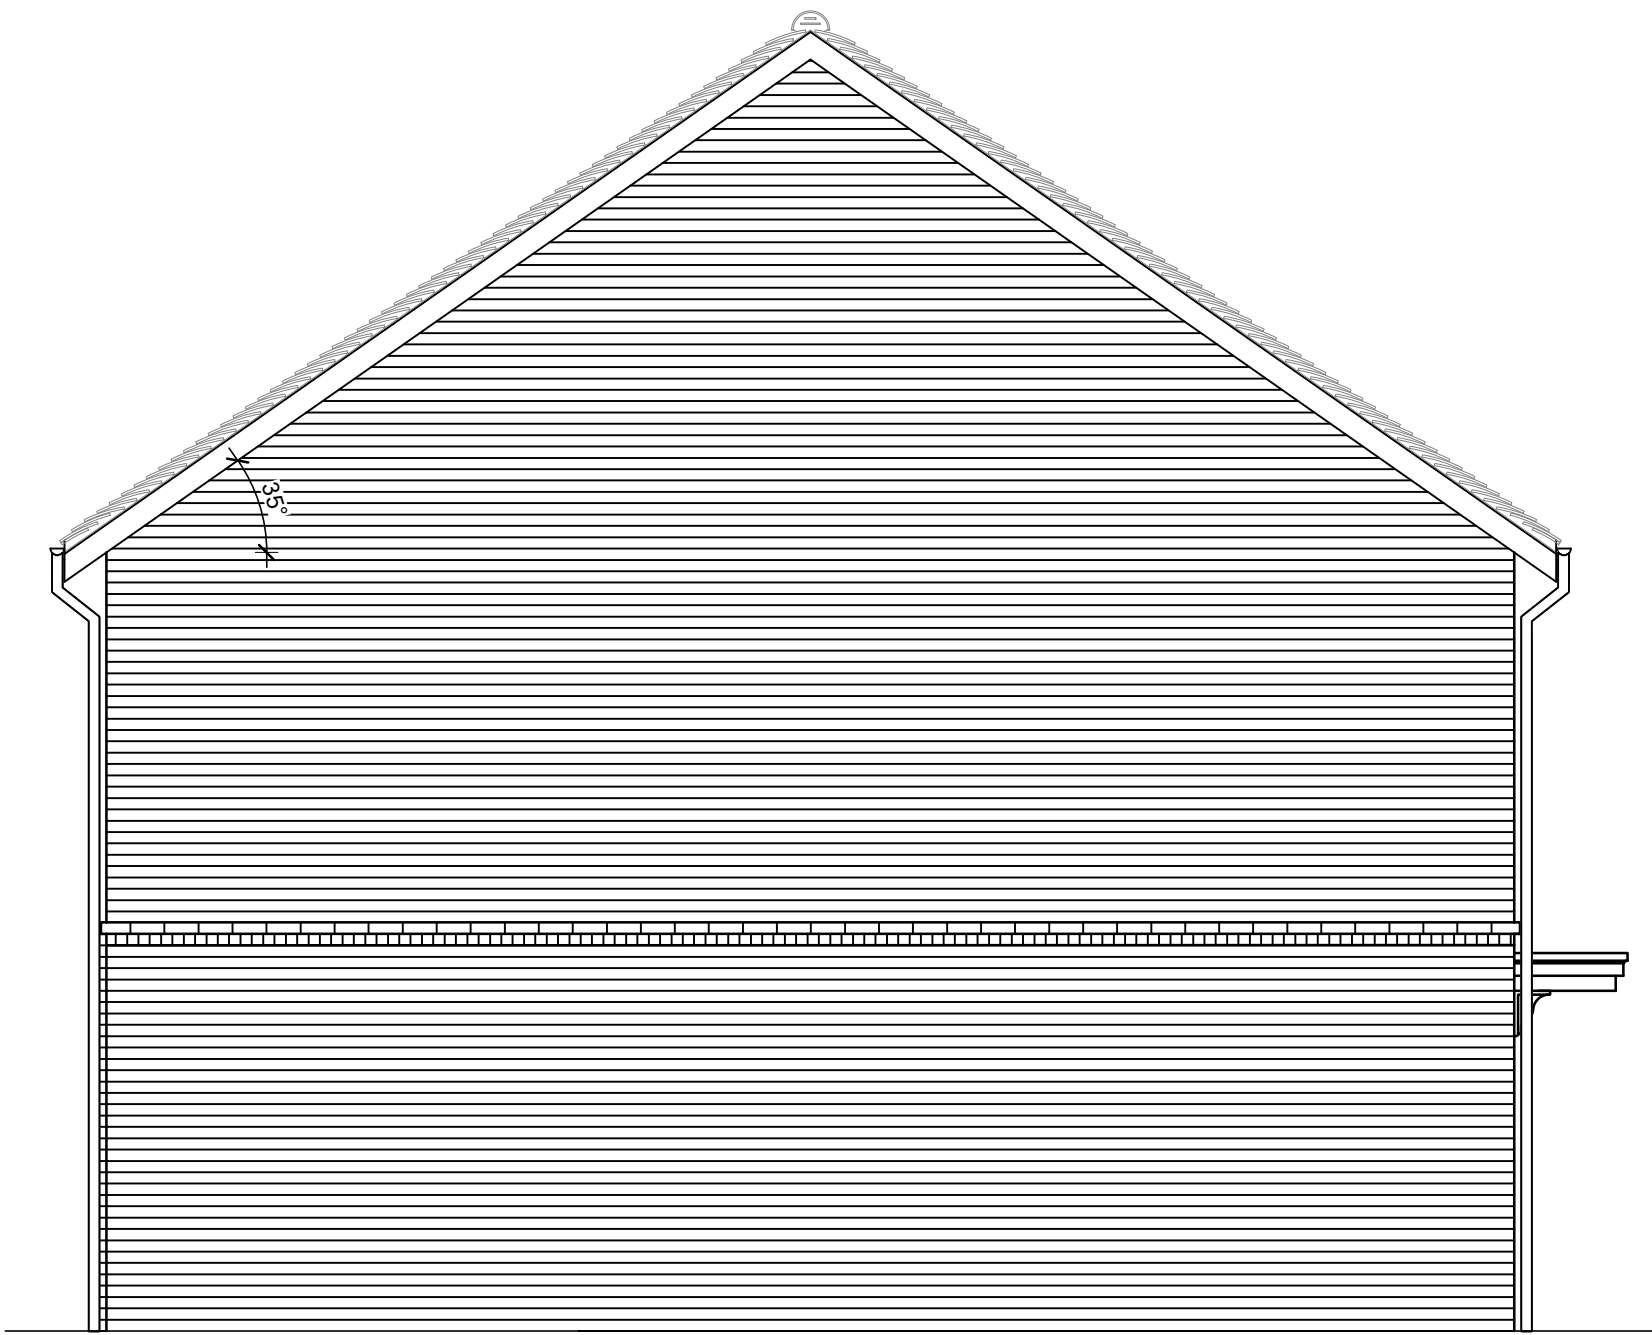


SIDE ELEVATION

OB OBSCURE GLAZING
SCALE 1:50

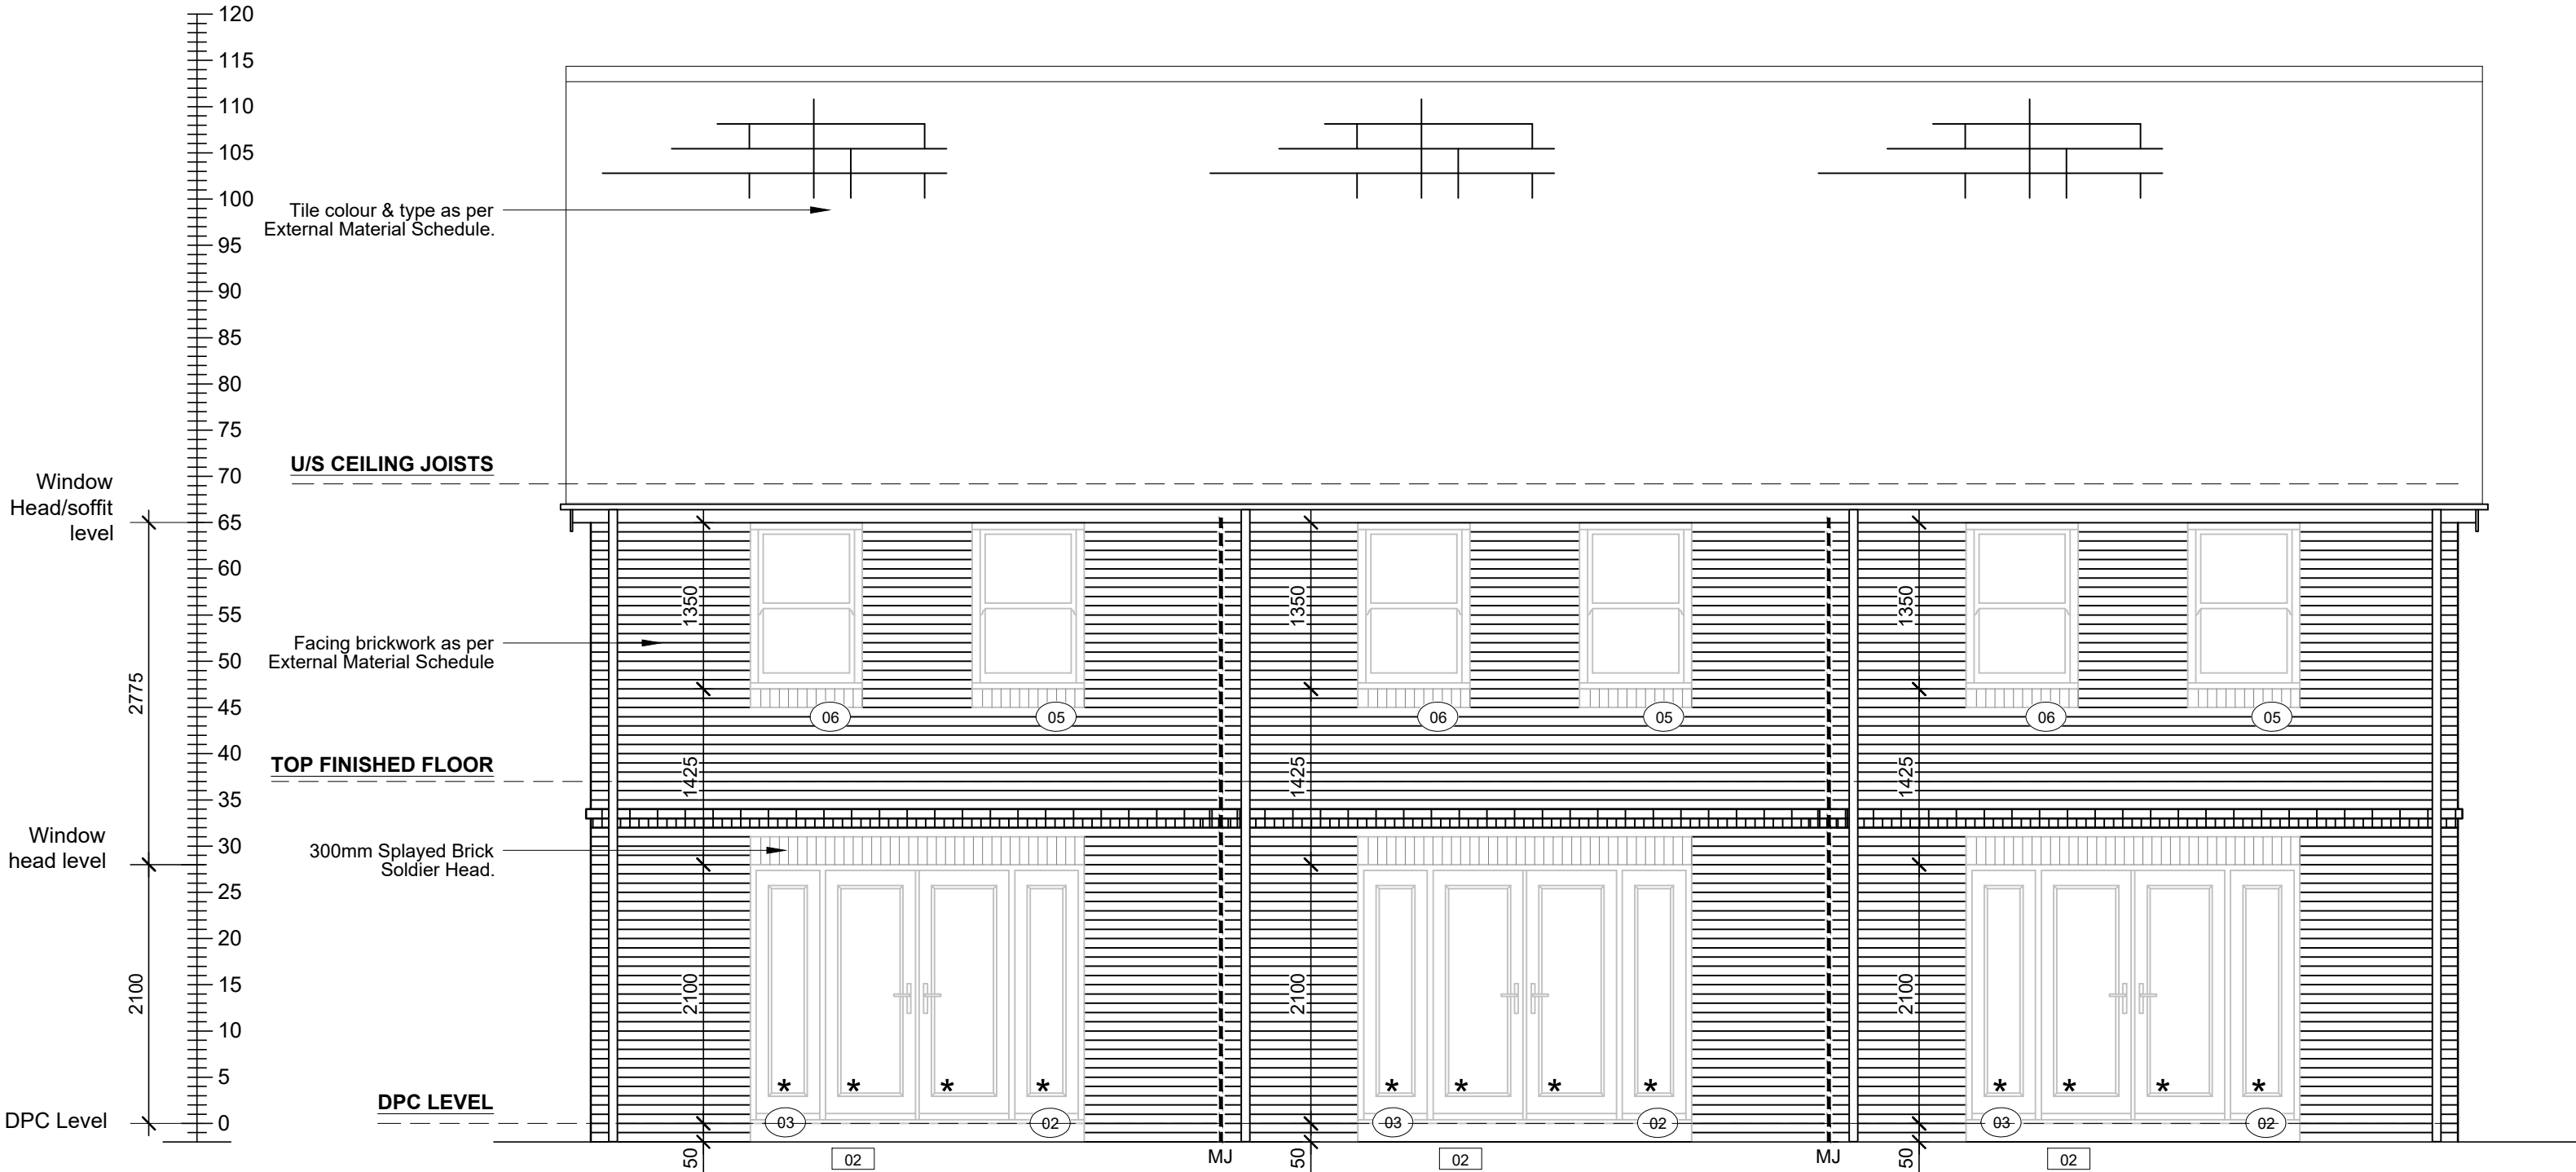

REAR ELEVATION

EGRESS WINDOW
* TOUGHENED GLASS
SCALE 1:50

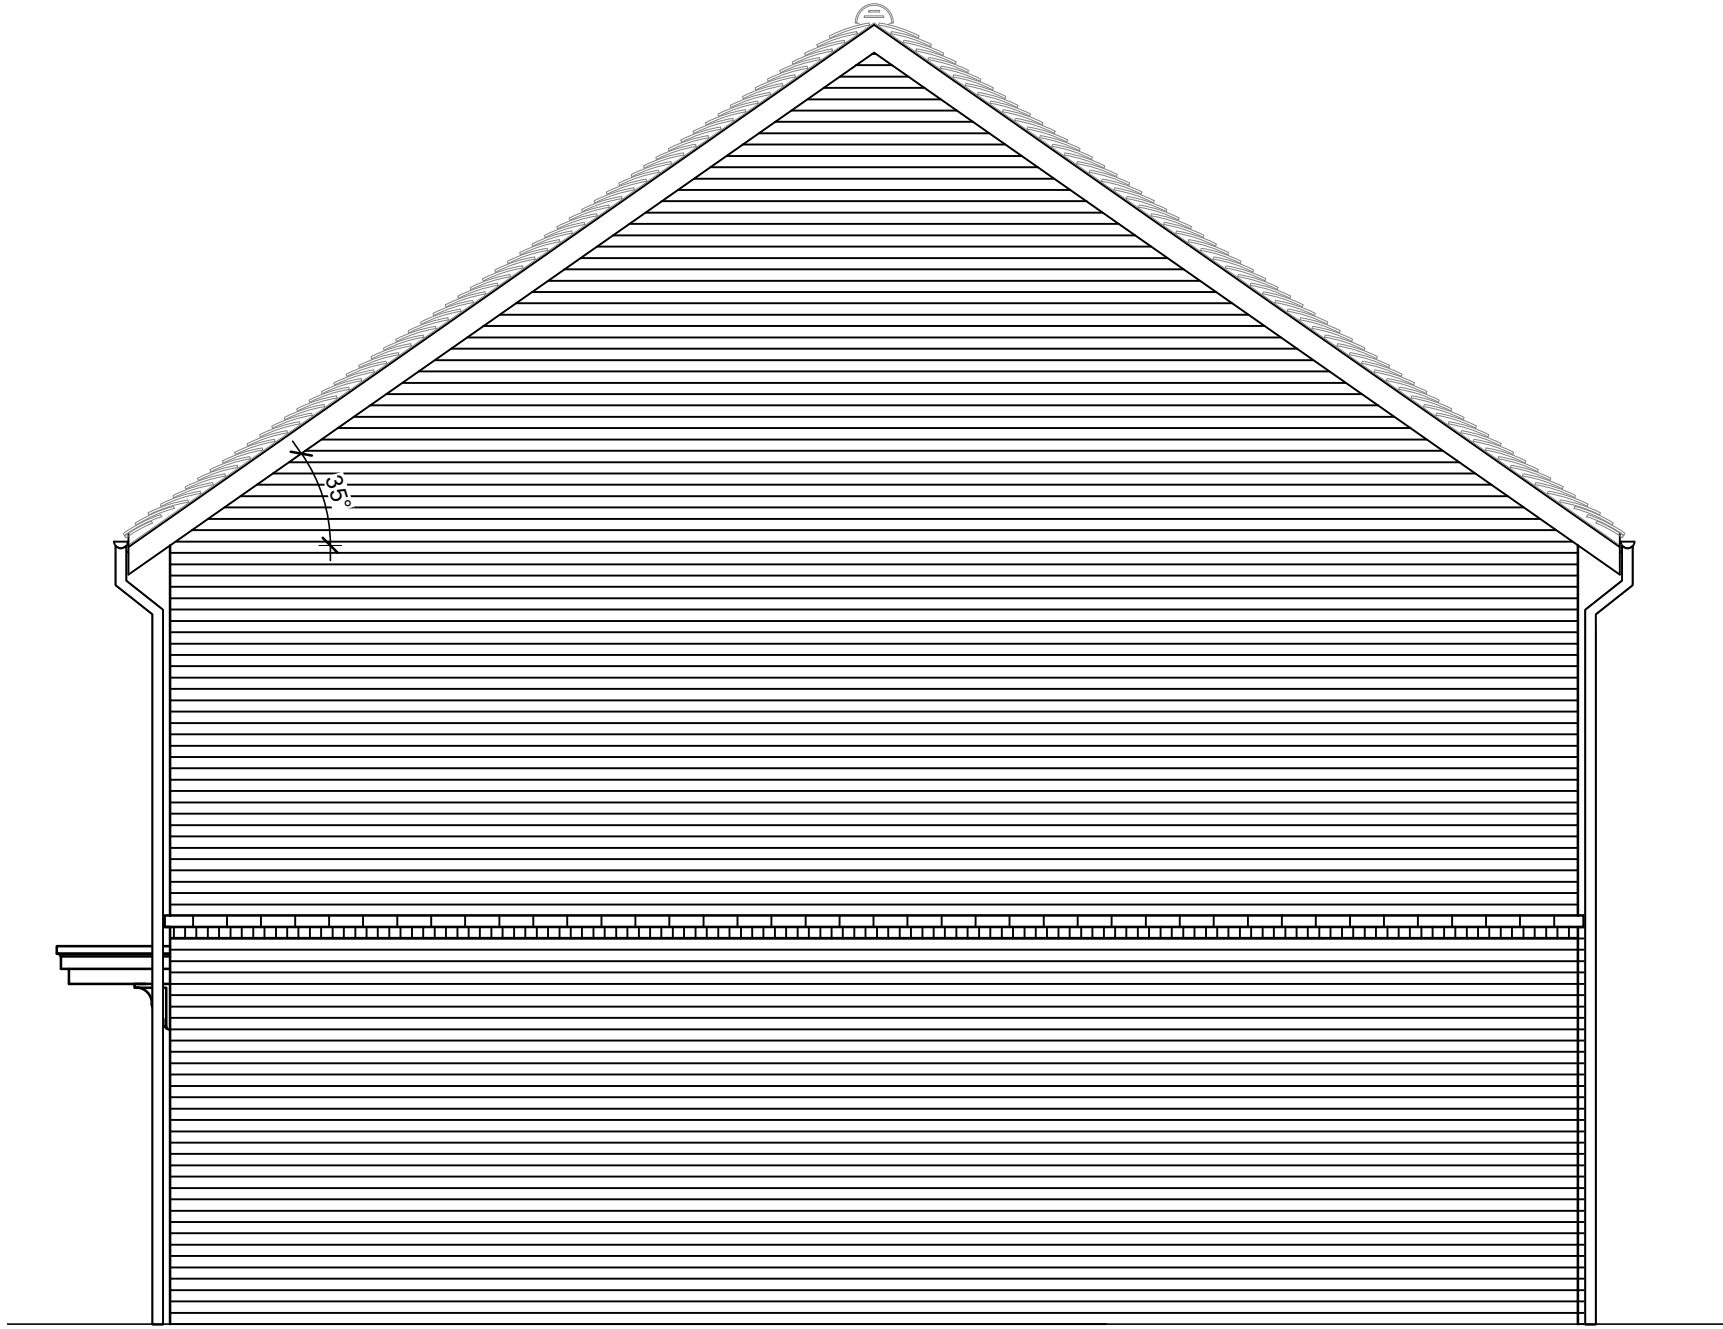

SIDE ELEVATION

OB OBSCURE GLAZING
SCALE 1:50

NOTES:

All dimensions to be checked on site prior to the commencement of construction and any discrepancy should be reported to the Site Manager.

This drawing may not be reproduced in any part or form without written consent.

All copyrights reserved.

Sub-Contractors MUST ensure that they have the latest issue drawing before they commence work on site.

This drawing is to be read in conjunction with all relevant Specifications, schedules and Engineers details.

RWP/MJ positions to be read in conjunction with Engineering Layout and Structural Proposals.

Meter positions and incoming services to be read in conjunction with Utilities Coordinated Plan.

FIRST HOMES

HANDING SCHEDULE			
AS SHOWN	HANDED		
21, 22, 23			

TYPE	SIZE	GIA (SQM)	GIA (SQFT)
HT07	2B / 4P	79	850

T1	18.09.25	Tender Issue	JH
Rev	Date	Description	Init.



Tender
JOB TITLE

West Hoathly, Brickworks Site
Hamsey Road, Sharpthorne

DRAWING TITLE
HT7 - 2B4P
Elevations
Plot 21, 22, 23

Traditional Construction

SCALE	DATE	DRAWN
1:50 @ A1	April 2025	JH
DWG NO.	REV.	
3141.1.UA.3025		T1