




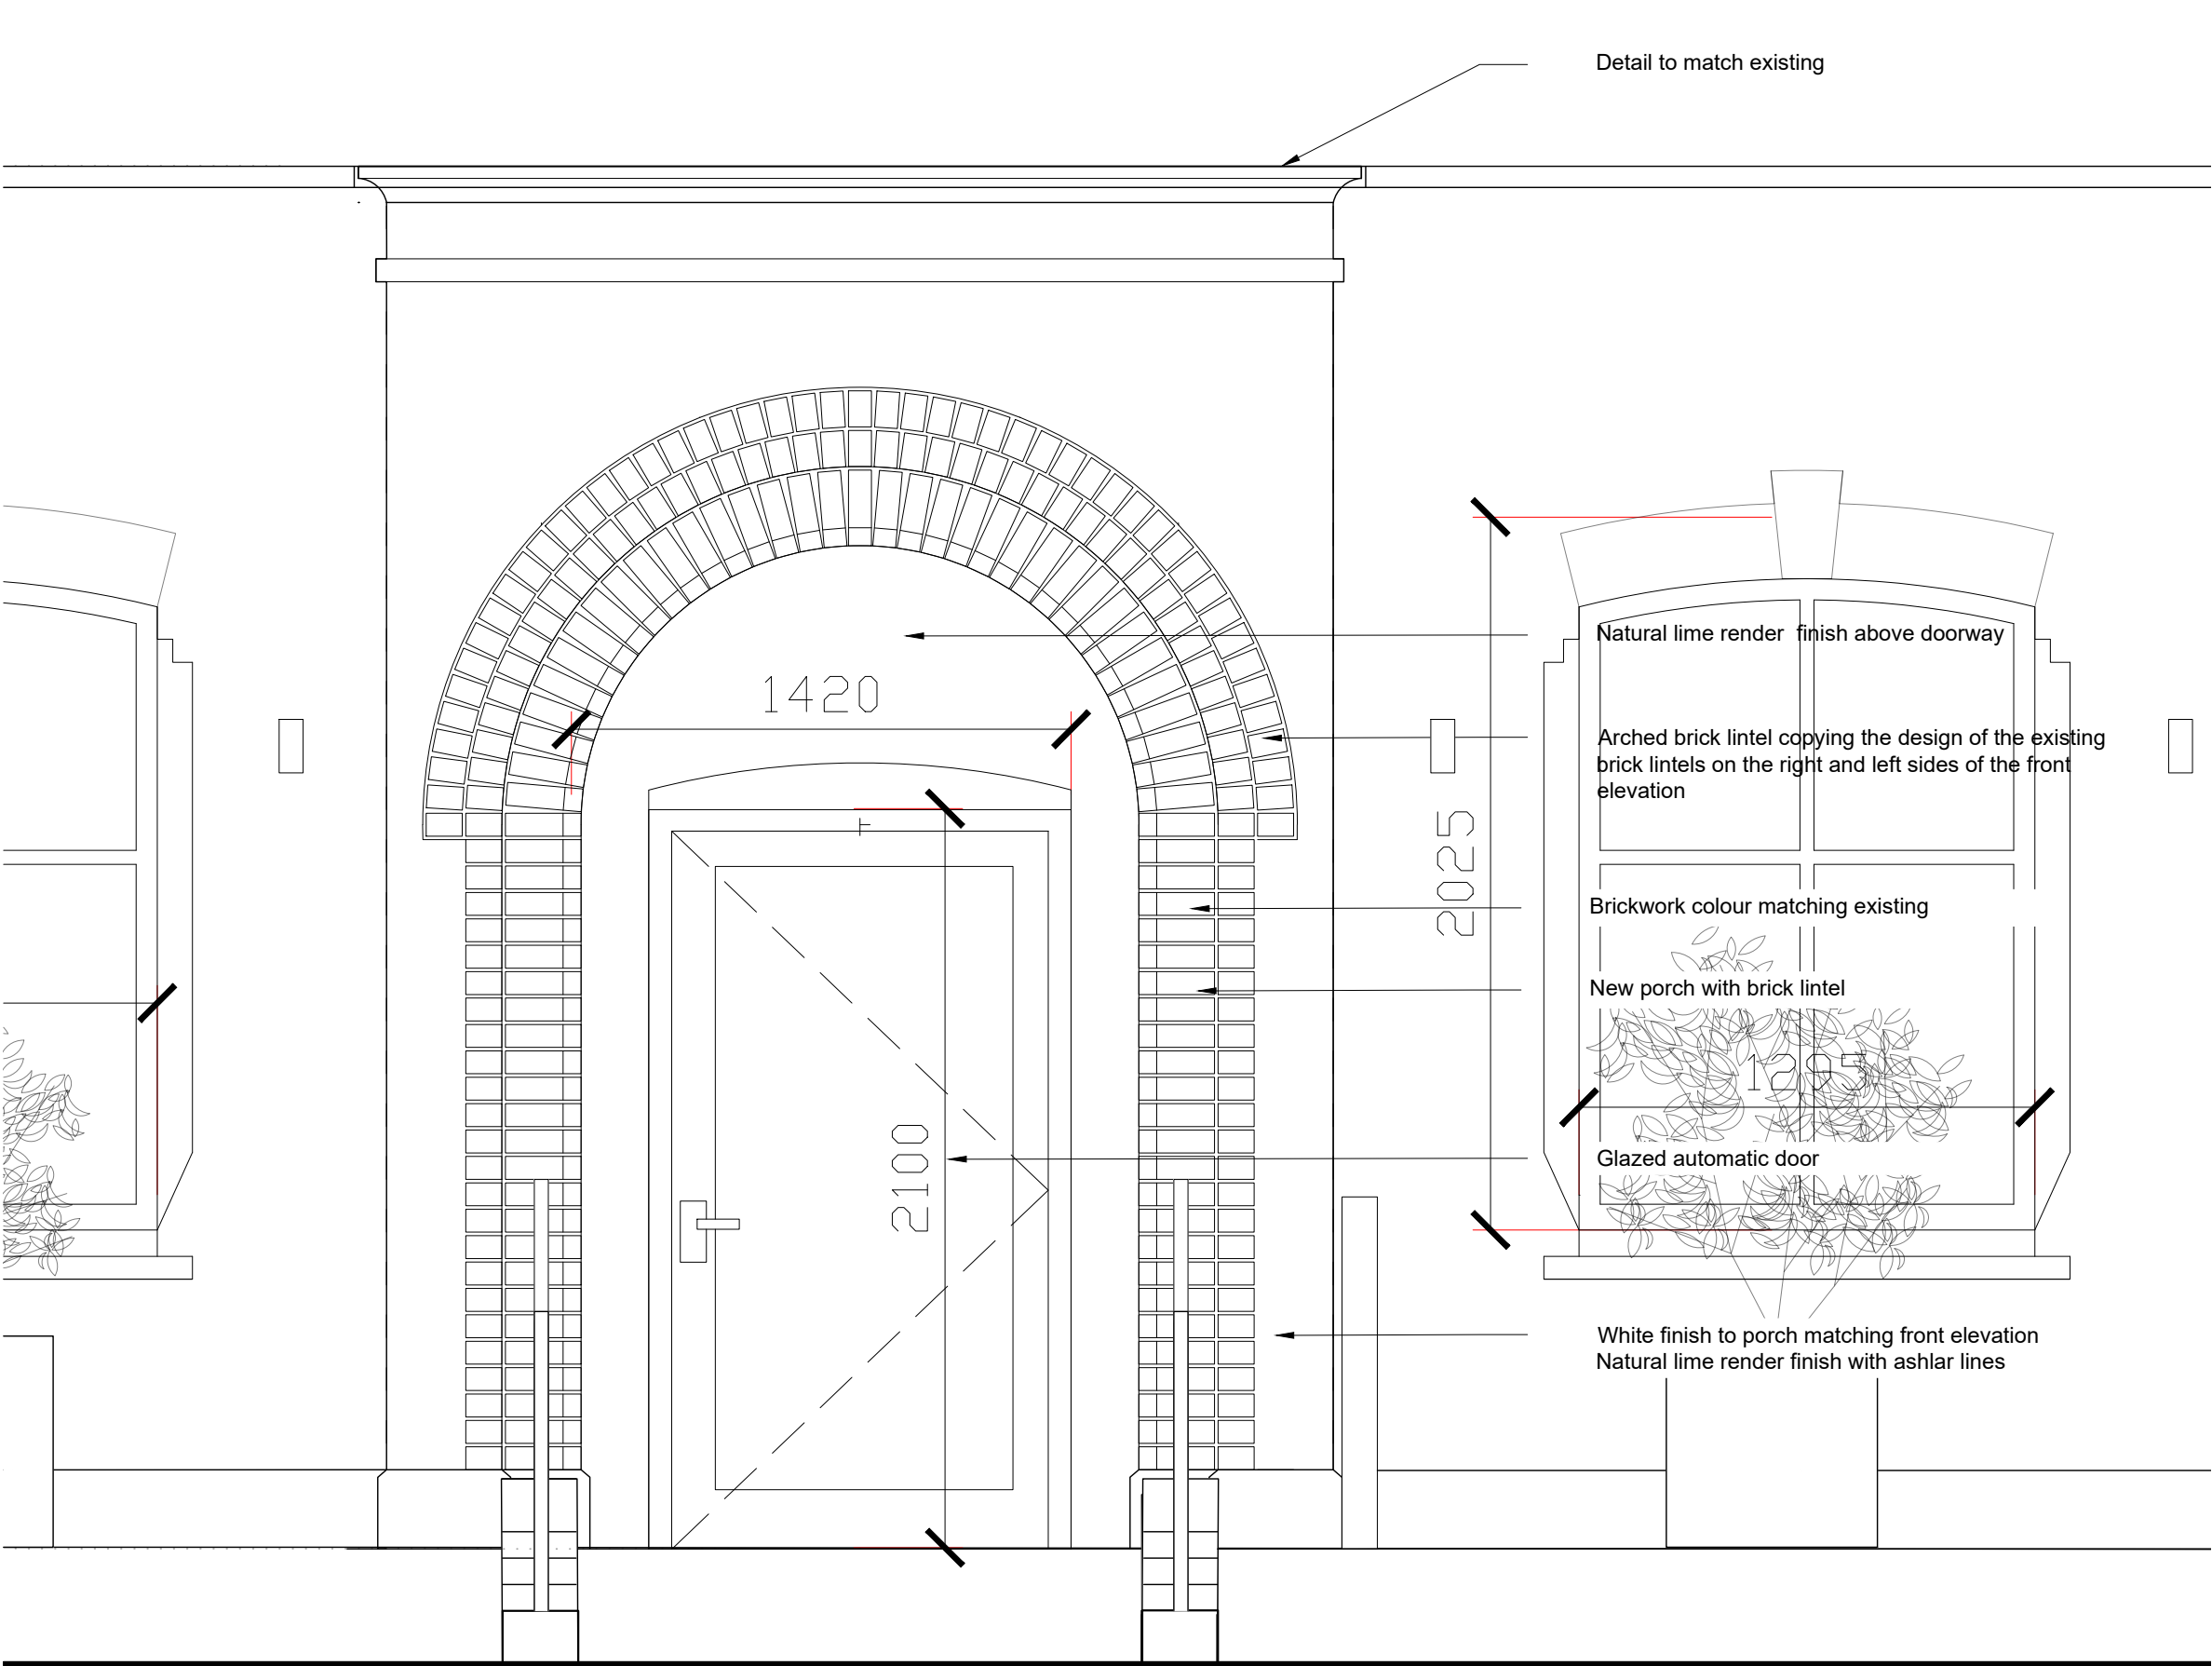


Porch Front Elevation

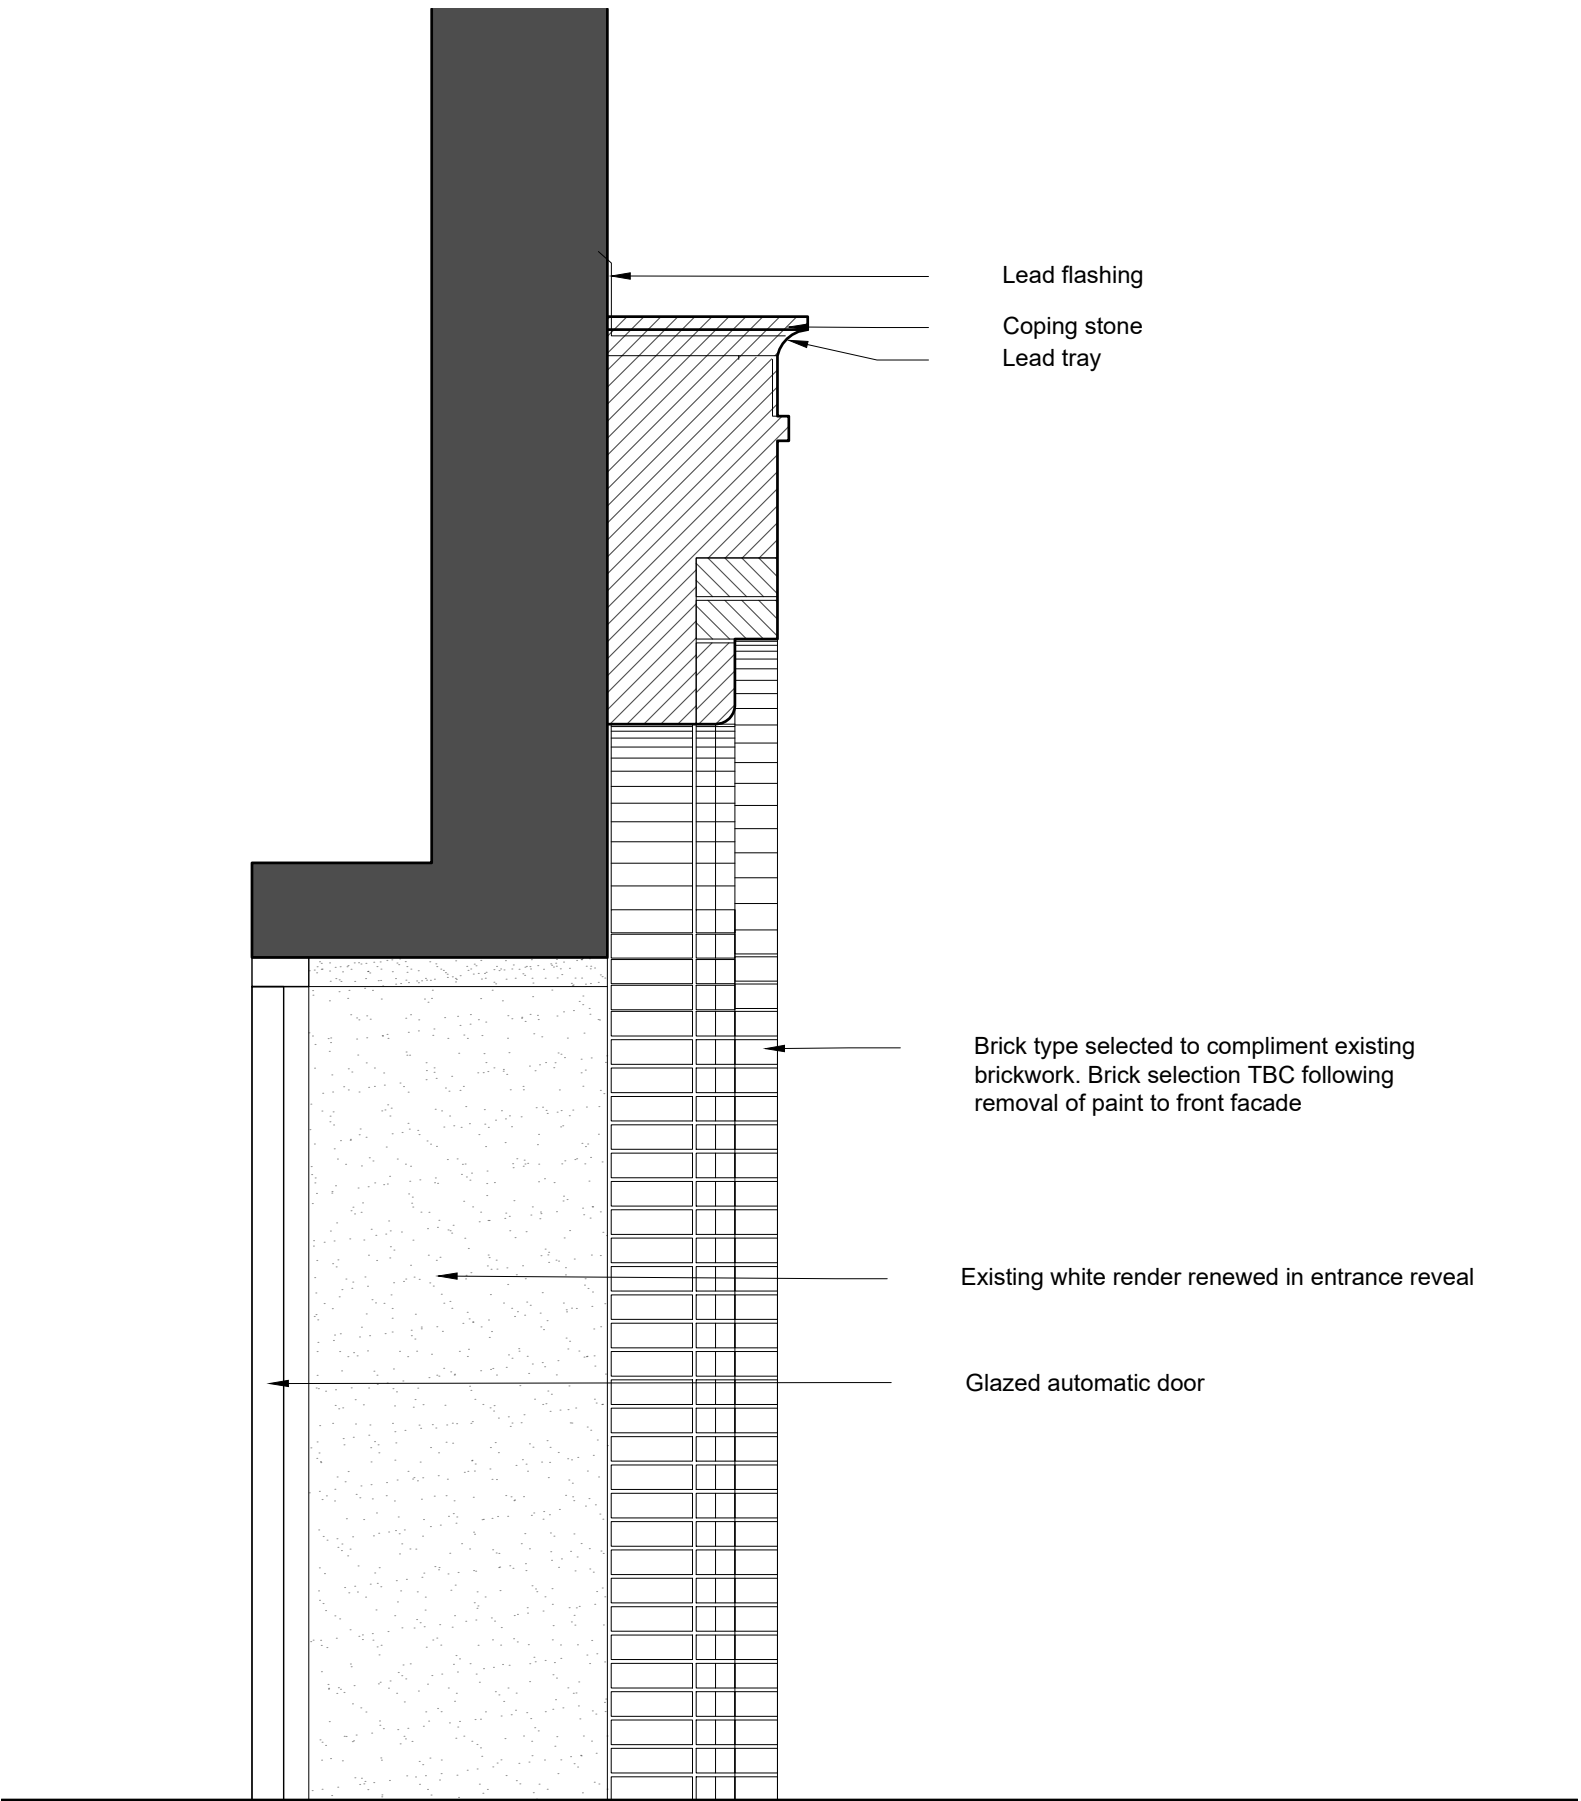

Porch Section

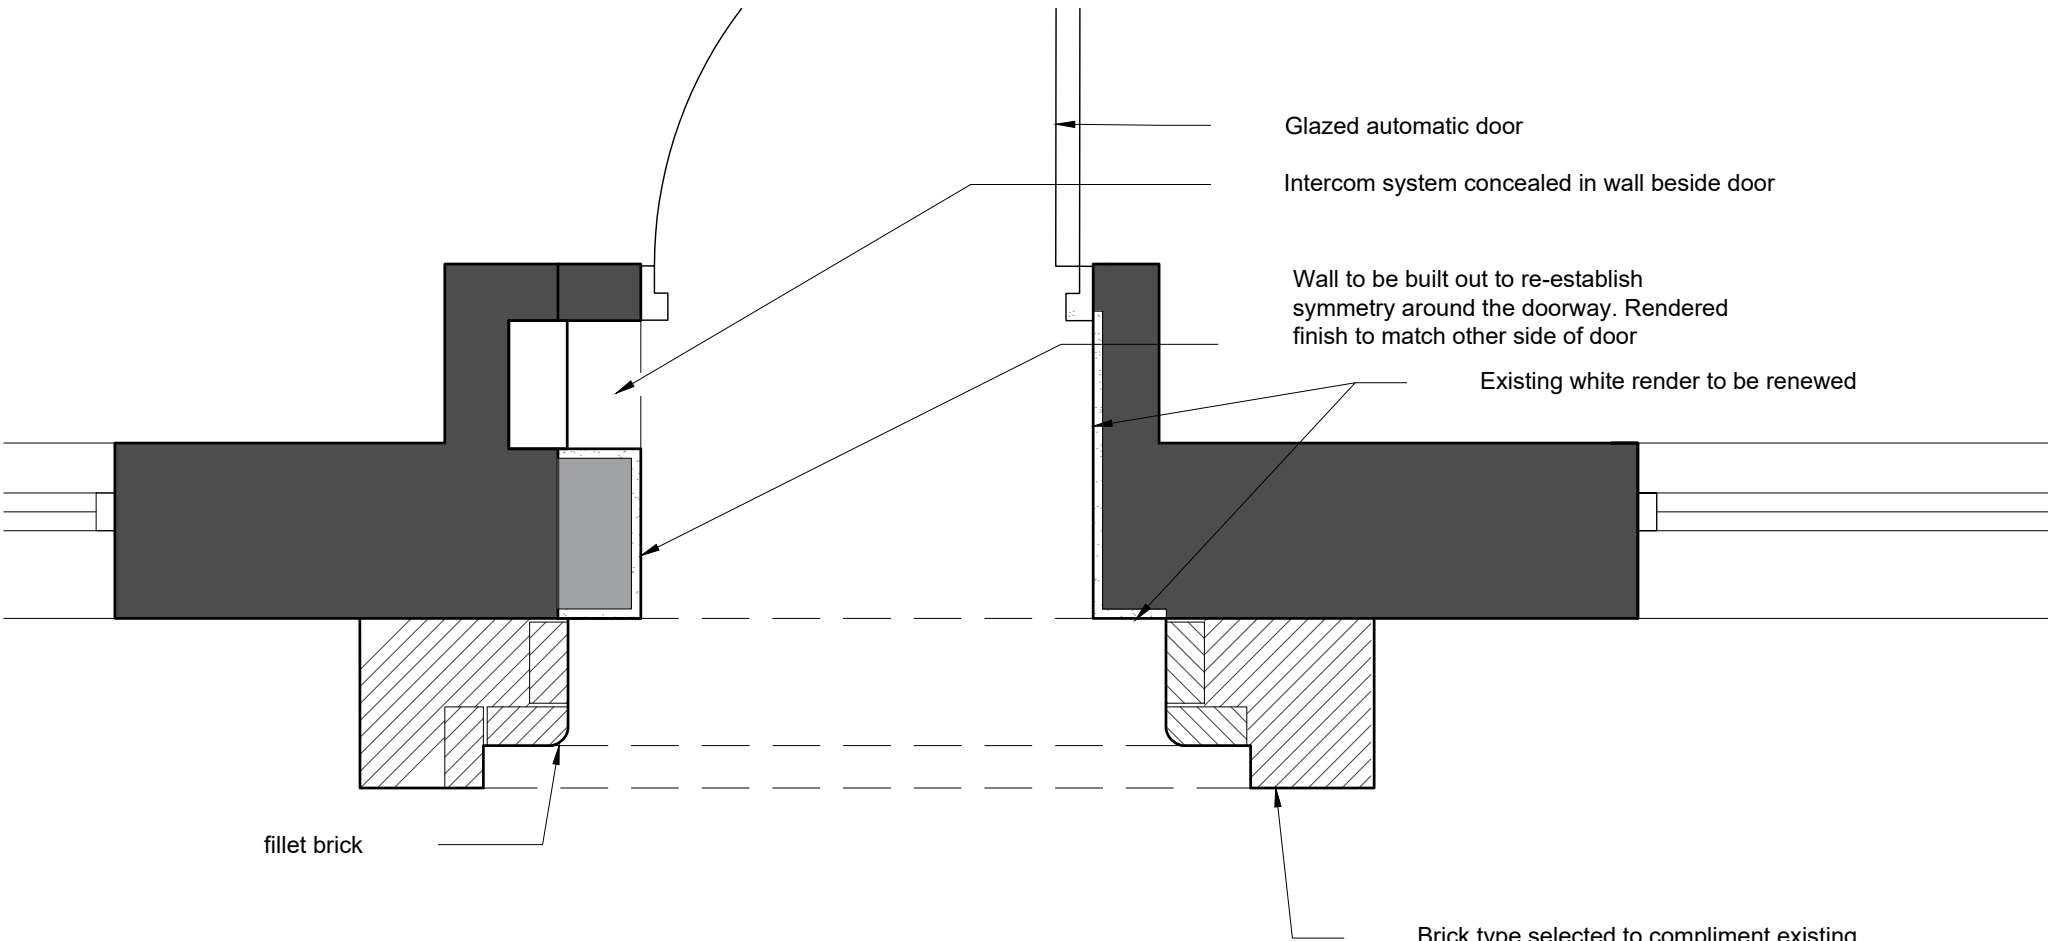

Porch Plan

 

NOTES:

1. All dimensions are in mm and must be checked on site.
2. Drawings are to be read in conjunction with accompanying documents.
3. Any errors or inaccuracies should be brought to the attention of Grumitt Wade Mason.

Contact Information				
Unit 3, Tungsten Building, George Street, Portslade, Brighton, BN41 1RA	Tel: 01273 410836 Email: mark@grumittwademason.com			
grumittwademason chartered surveyors & architectural consultants CIAT CHARTERED PRACTICE RICS				
Client Name				
Park Centre Burgess Hill CIO				
Address				
60 Park Road, Burgess Hill RH15 8ET				
Drawing Title				
PORCH DETAILS				
Drawing Reference				
DT/PARKCENTRE60/100				
Date				
19/5/25				
Scale	Paper	Drawn By	Revision	Direction
1: 20	A2	DT	-	