



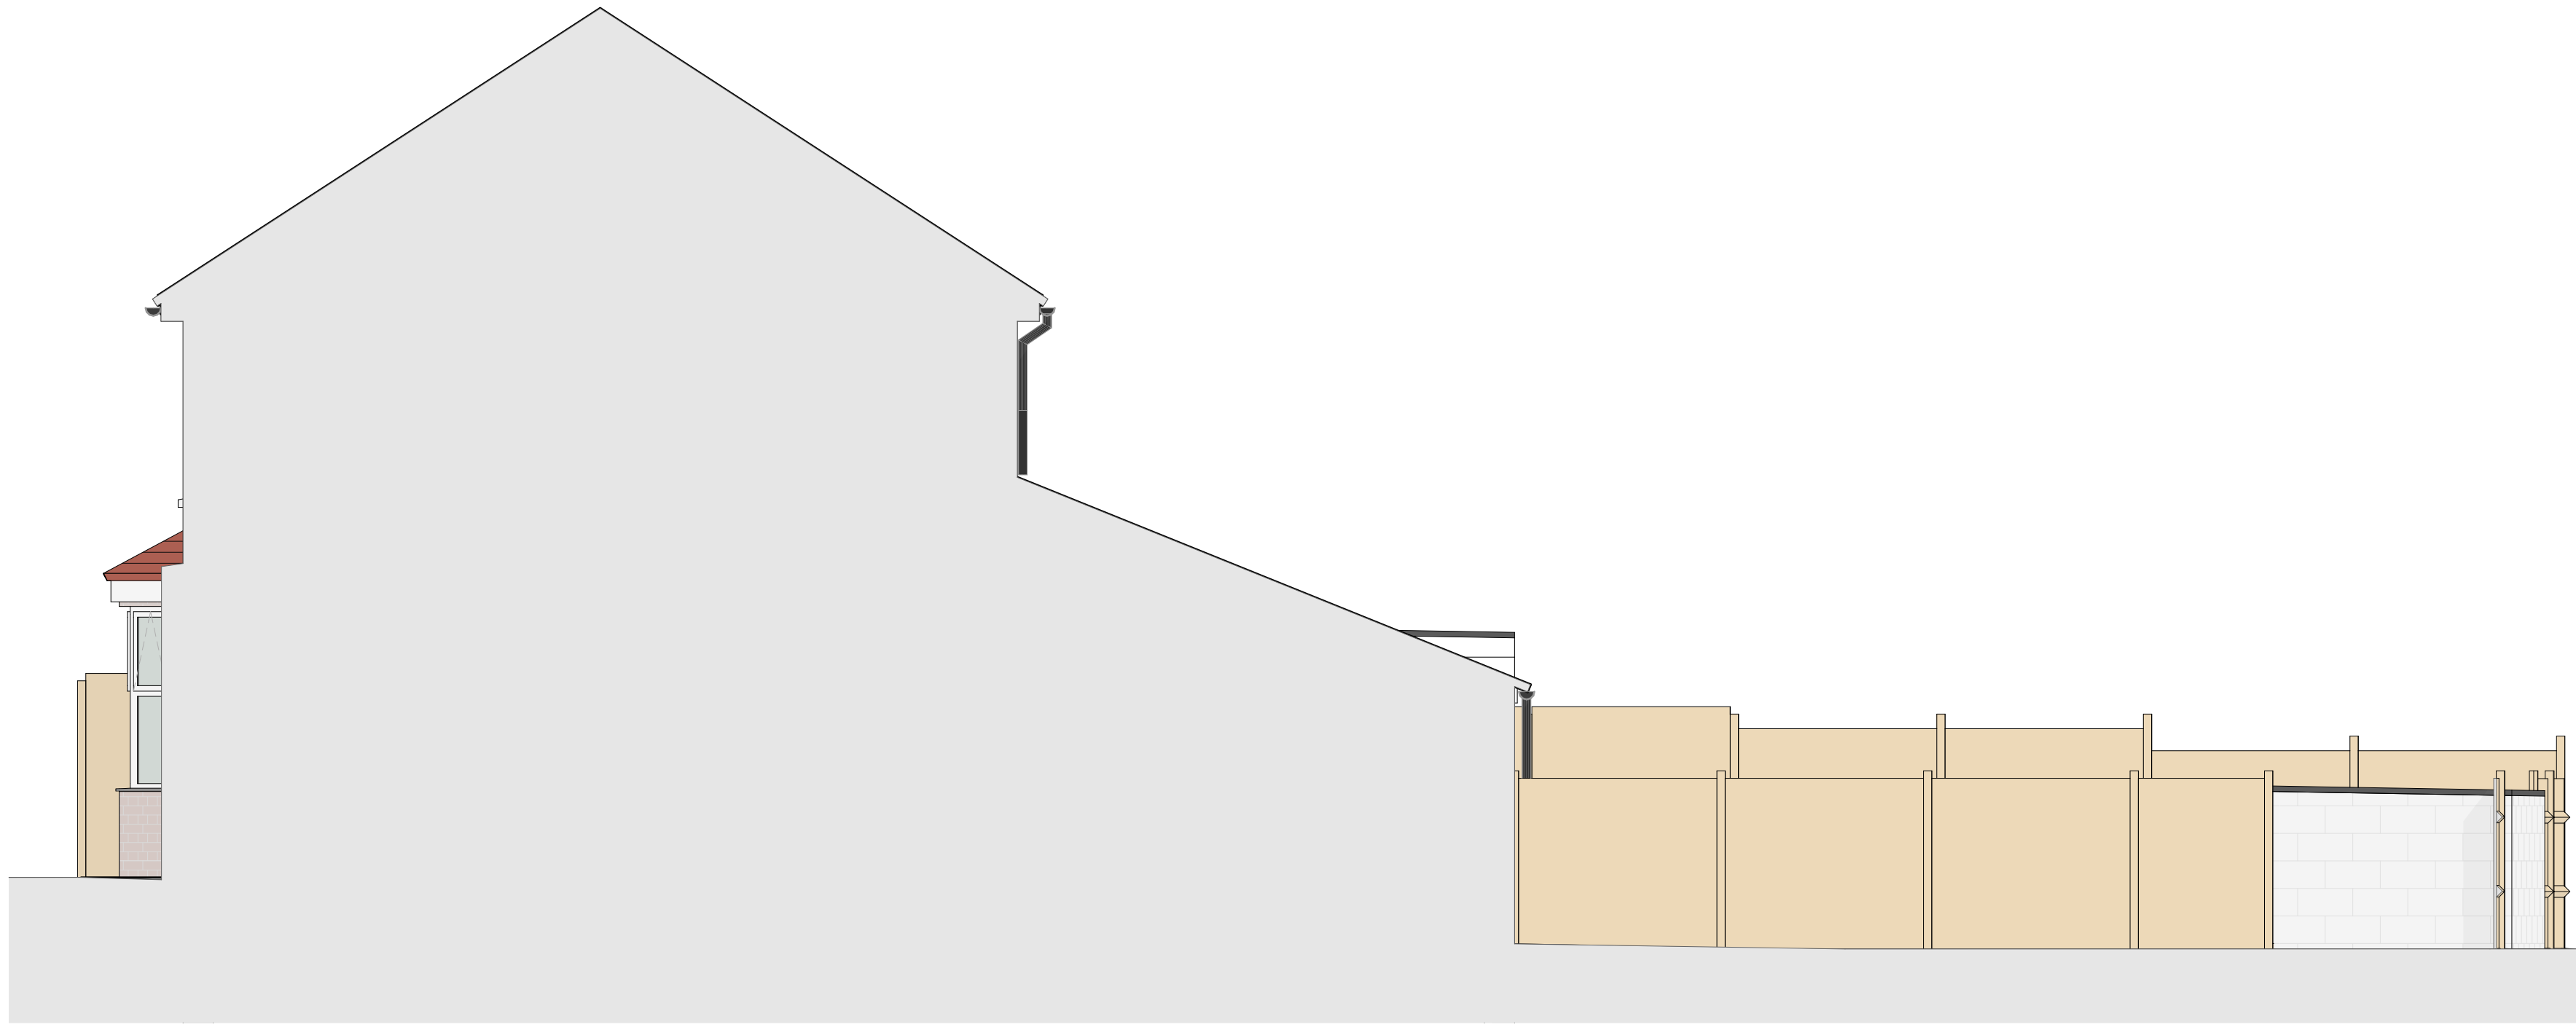


Existing North Elevation

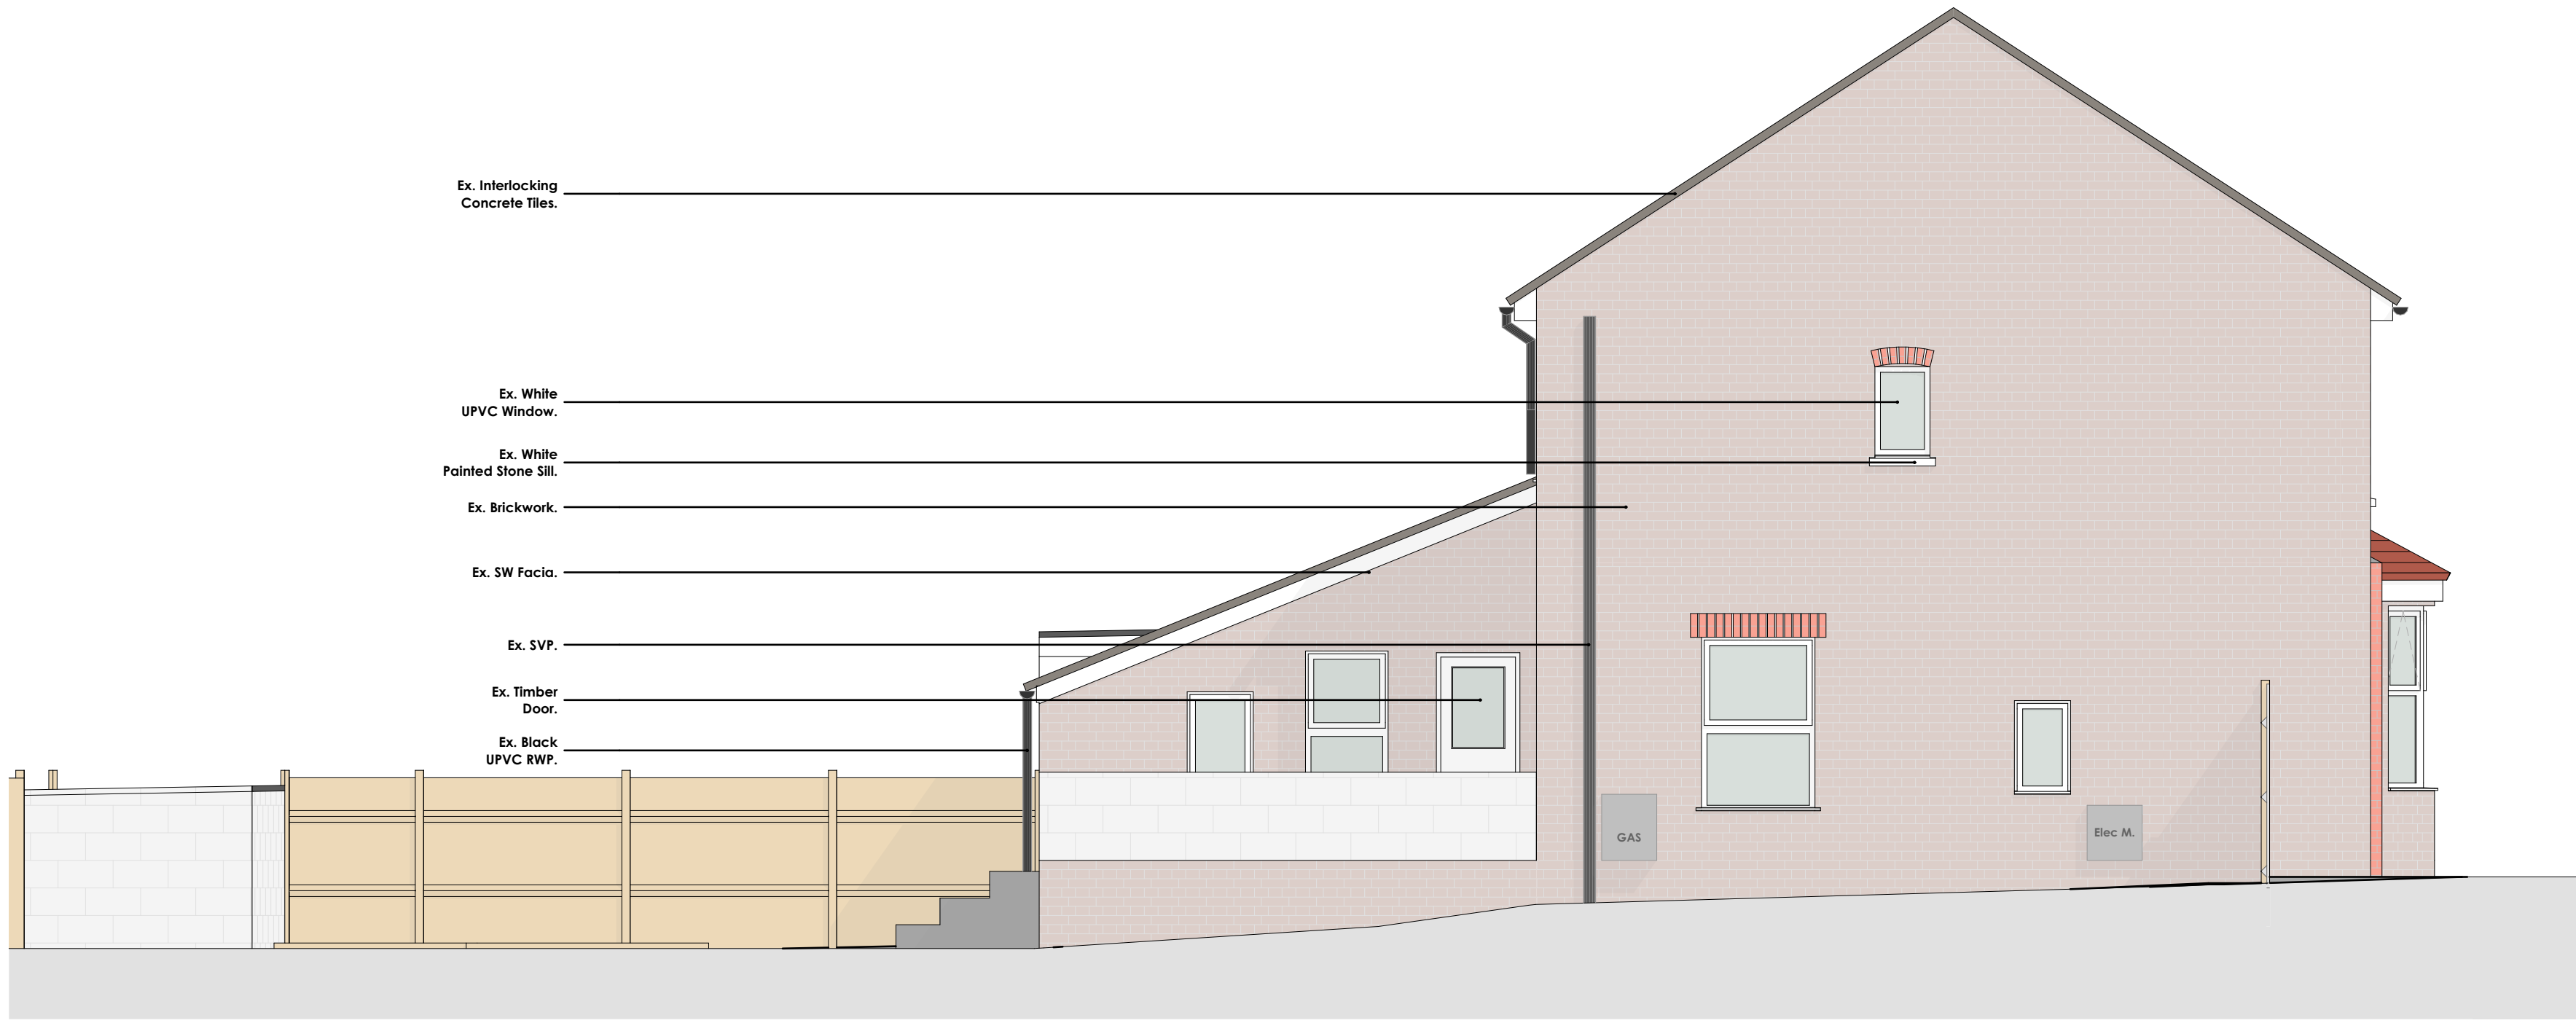

Existing East Elevation



Existing South Elevation

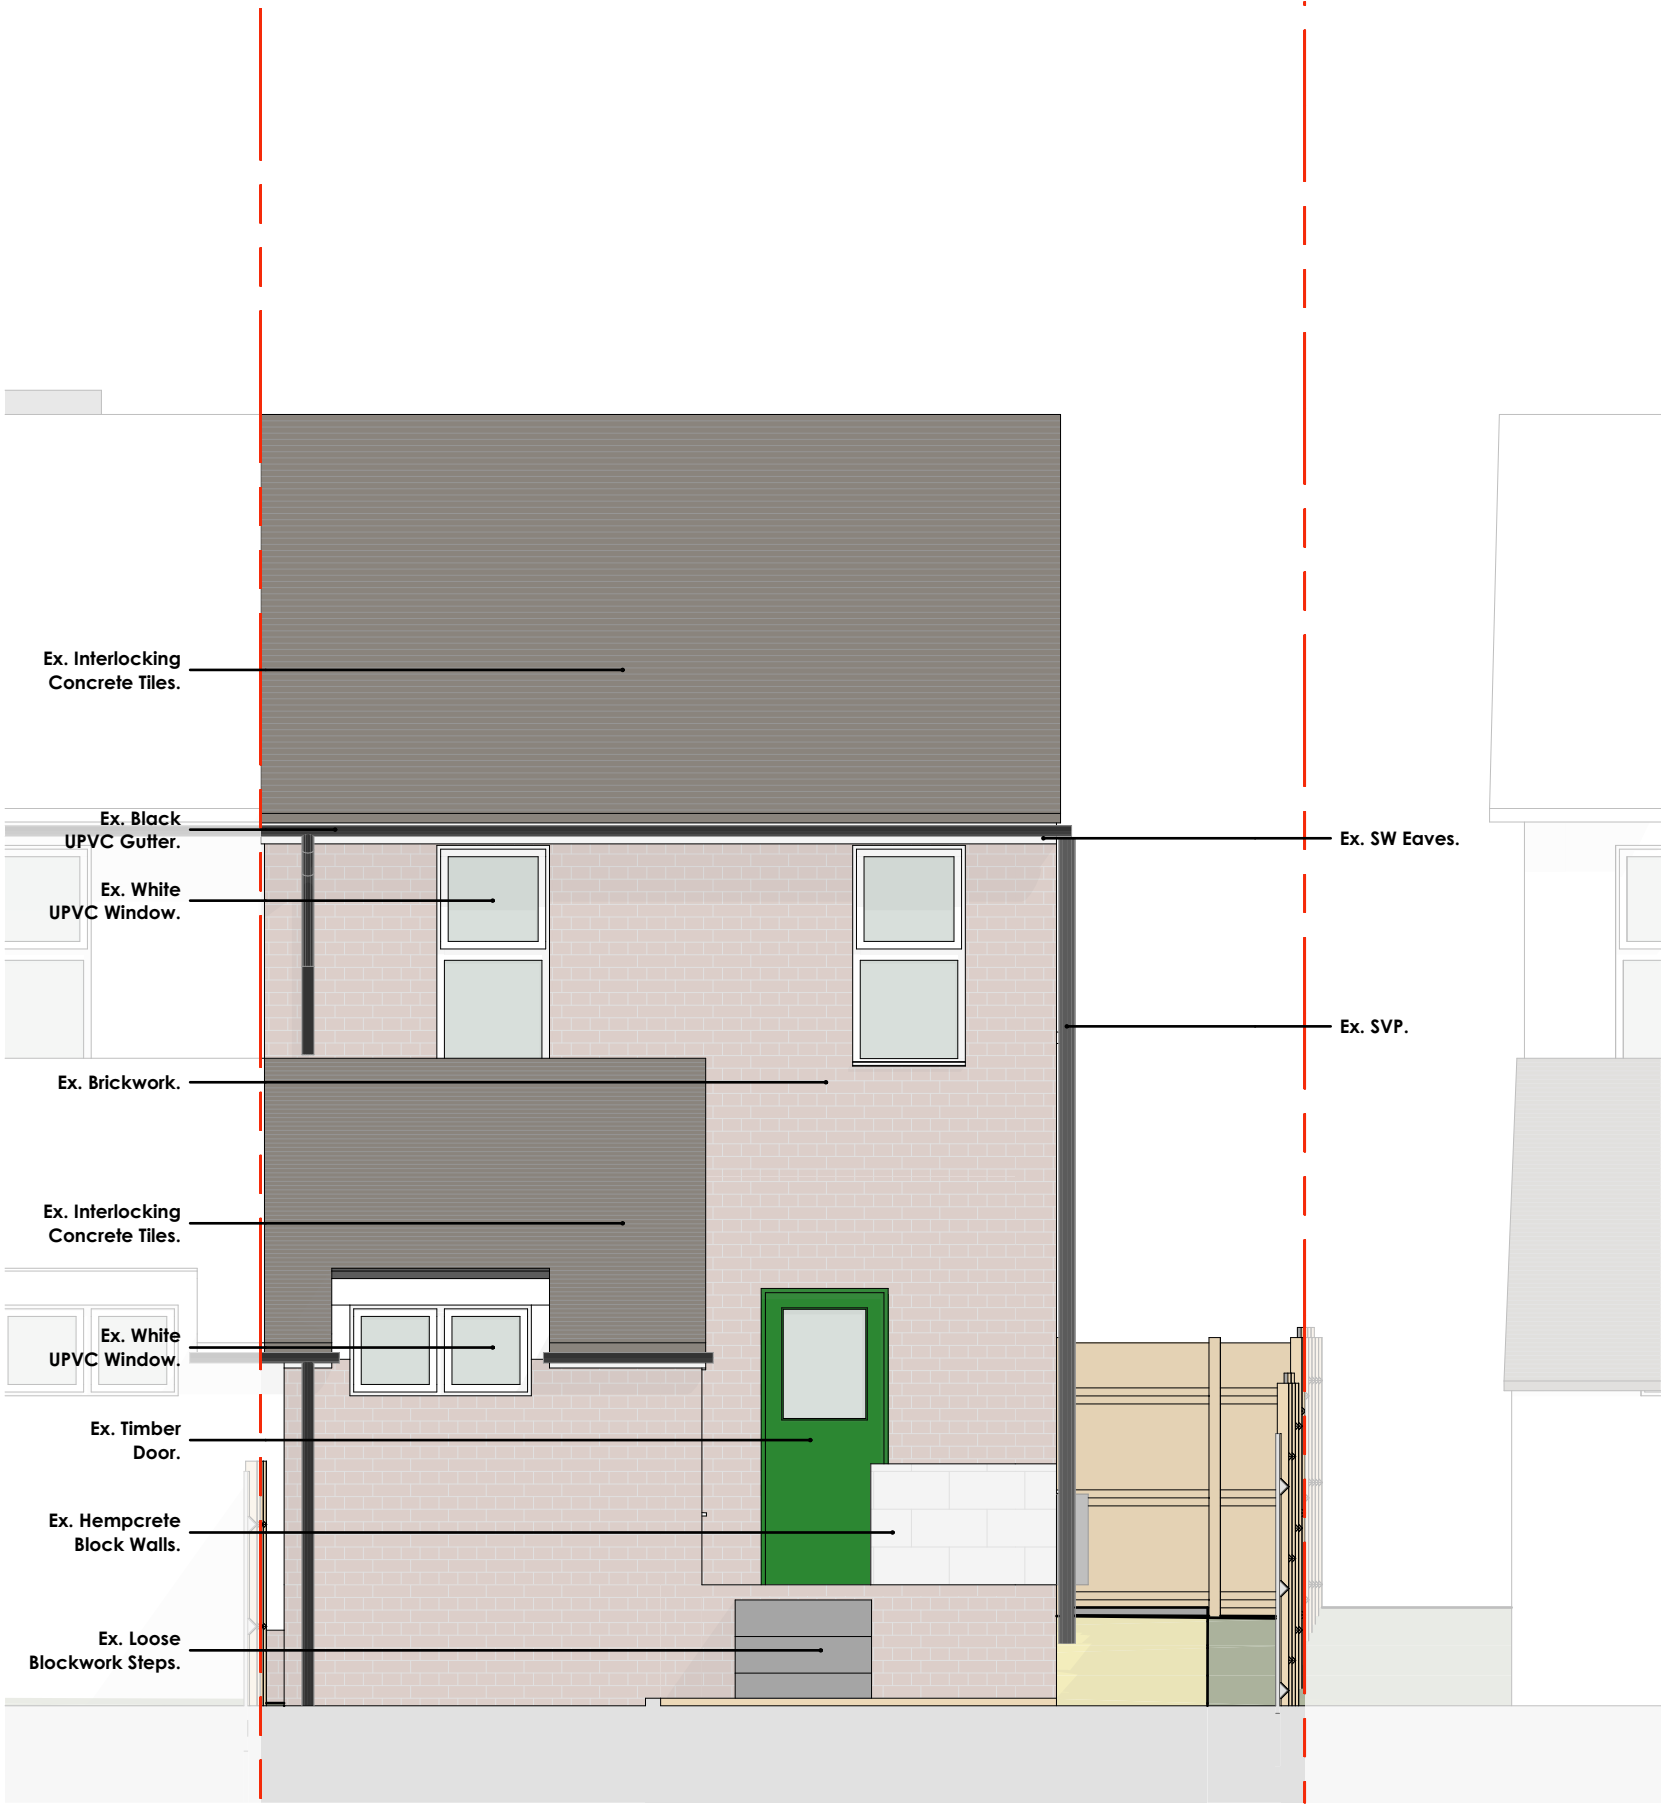

Existing West Elevation

Note:
Do not scale off this drawing except for planning purposes.
Check all dimensions on site before any work commences.
All goods, materials and workmanship must conform to current building regulations, British standards and codes of practice.
Copyright of this drawing is to be retained by Baba Atelier and must not be reproduced without written consent from the studio.

Kings Road
Project Phase:
EXISTING

Address:
**3 King's Rd
Haywards Heath
West Sussex
RH16 4EJ**

Client:
Louise Campbell & Ashley Turner
Description:
Existing Elevations
Drawing to be printed at A1

Scale:
1:50
Project | Drawing No:
011 | 121