


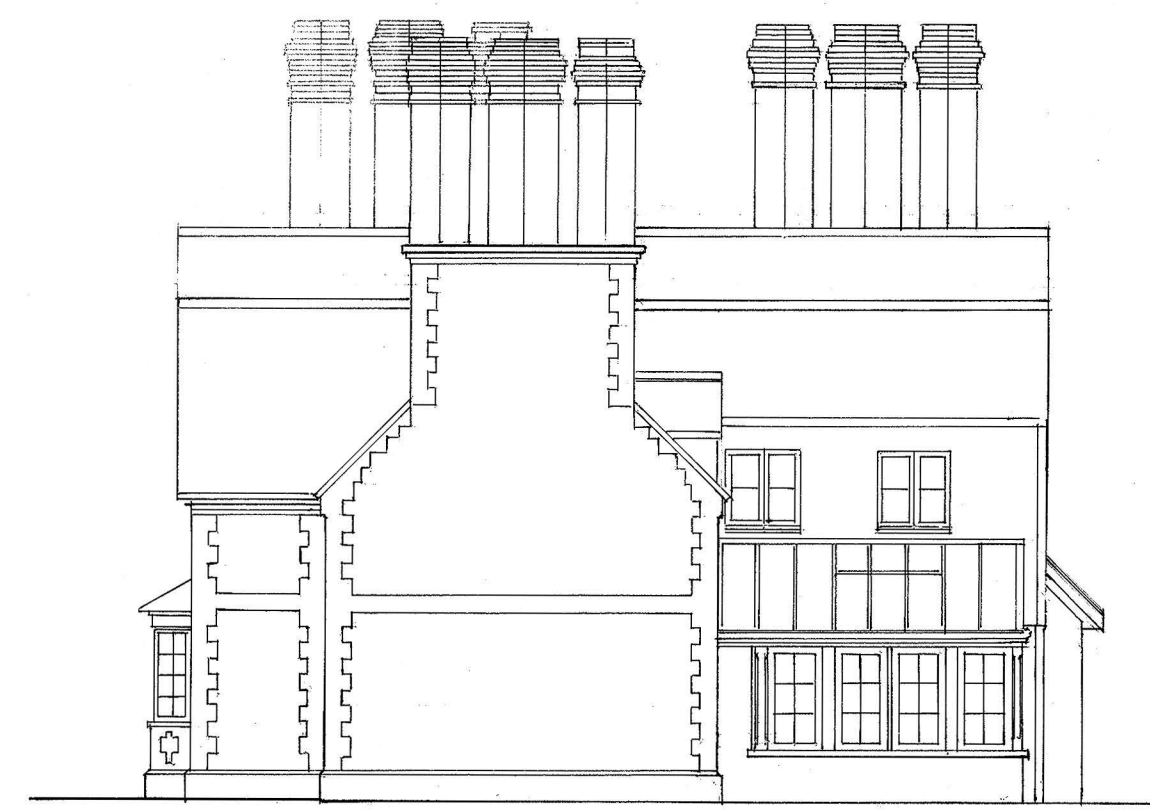


EAST FACING ELEVATION




SOUTH FACING ELEVATION






NORTH FACING ELEVATION

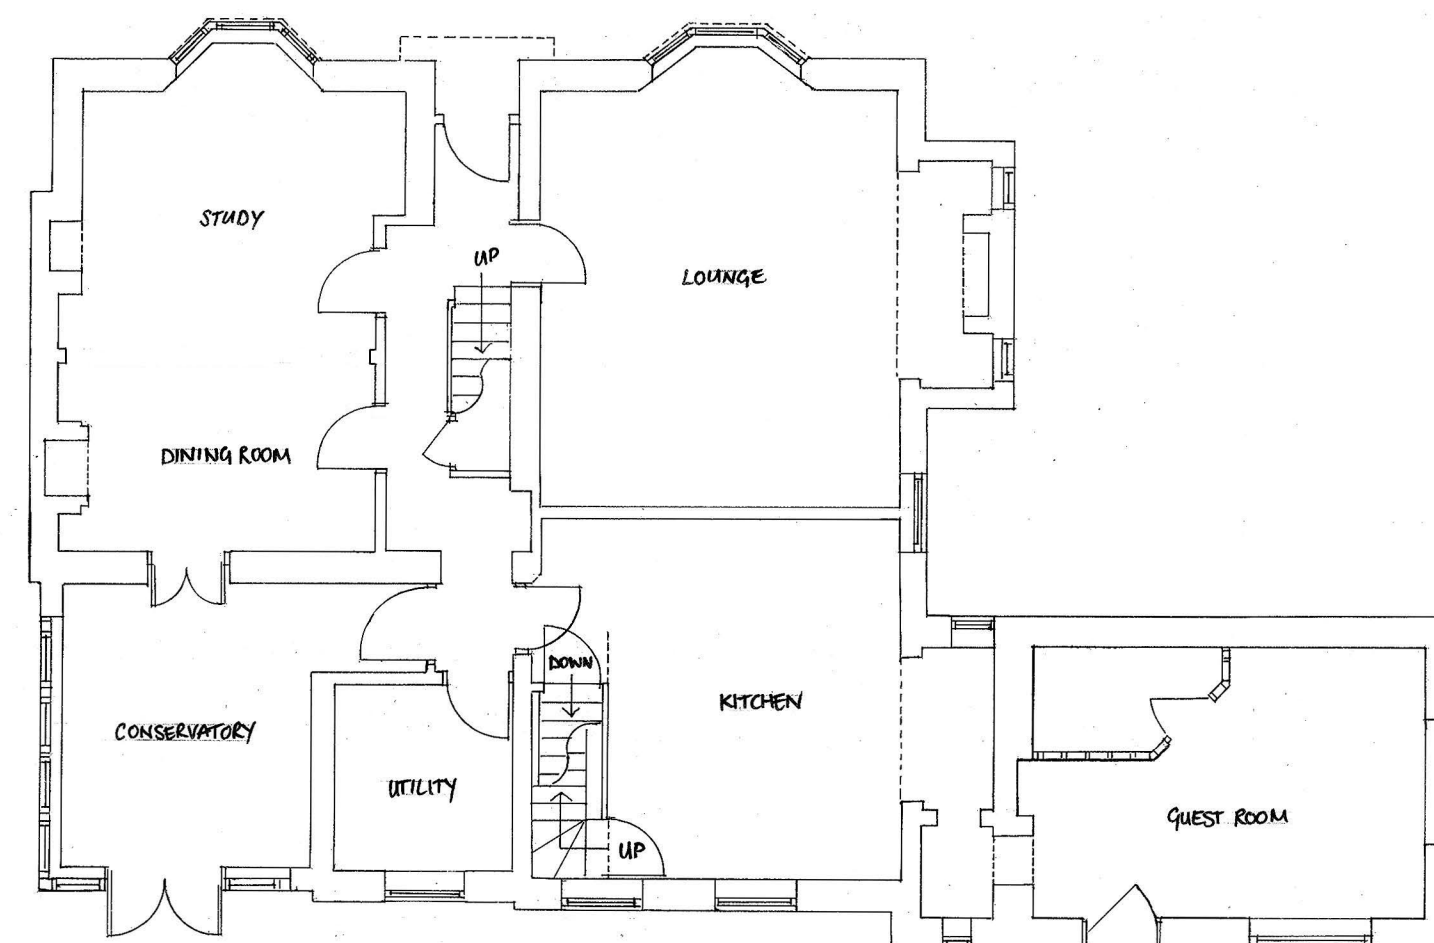

GROUND FLOOR PLAN

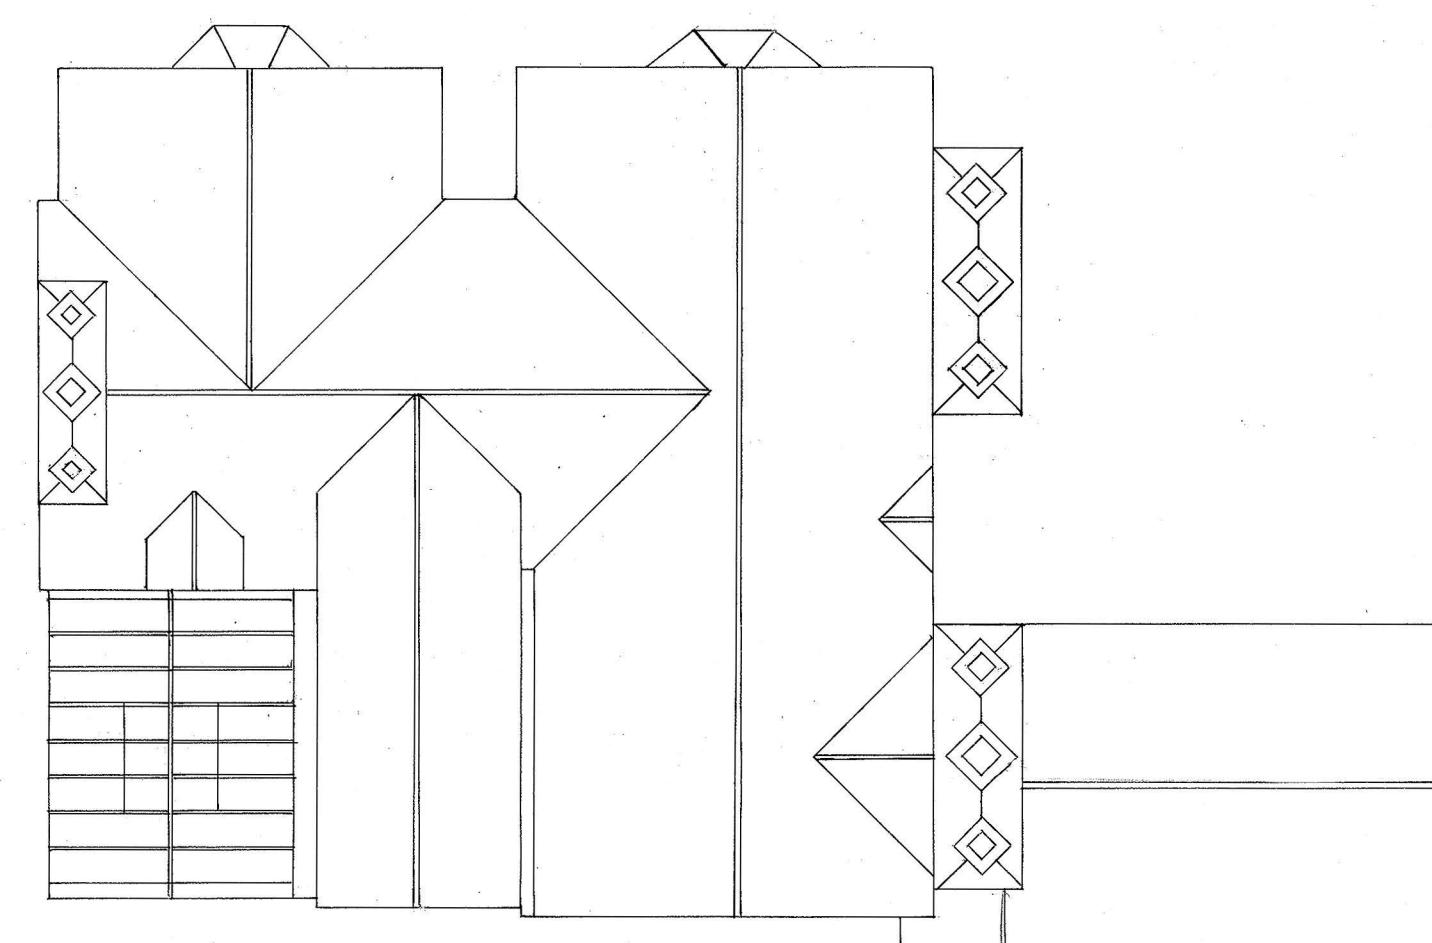

ROOF PLAN

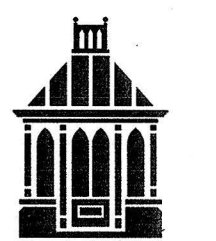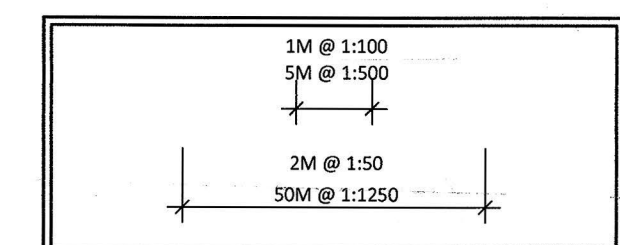 

VALE
GARDEN
HOUSES
LTD

LONDONTHORPE ROAD
GRANTHAM
LINCOLNSHIRE, NG31 9SJ
TEL: 01476 564433 FAX: 01476 578555

NOTE:
BASEWORKS ARE TO BE SET OUT ONLY TO
FOUNDATION DRAWINGS. CONTRACTORS AND
ERECTORS MUST VERIFY ALL DIMENSIONS ON
SITE BEFORE WORK COMMENCES.

THIS DRAWING, ITS DESIGN AND APPLICATION
TO SITE, AND ITS COMPONENTS REMAINS THE
PROPERTY OF VALE GARDEN HOUSES LTD.
AND MAY NOT BE REPRODUCED IN ANY WAY
WITHOUT PRIOR CONSENT

Rev	Date	Details

Client:

Address:
BRIDGERS FARMHOUSE
LANGTON LANE
HURSTPIERPOINT
HASSECKS
WEST SUSSEX
BN6 9HA

Scale: 1:100 (A1)	Date: 28/7/2025
Drawn By: STEPH	Checked By: SB

Drawing:
EXISTING ELEVATIONS
FLOOR PLAN & ROOF PLAN

Drawing No.
MER2989-14883-2(P1)