



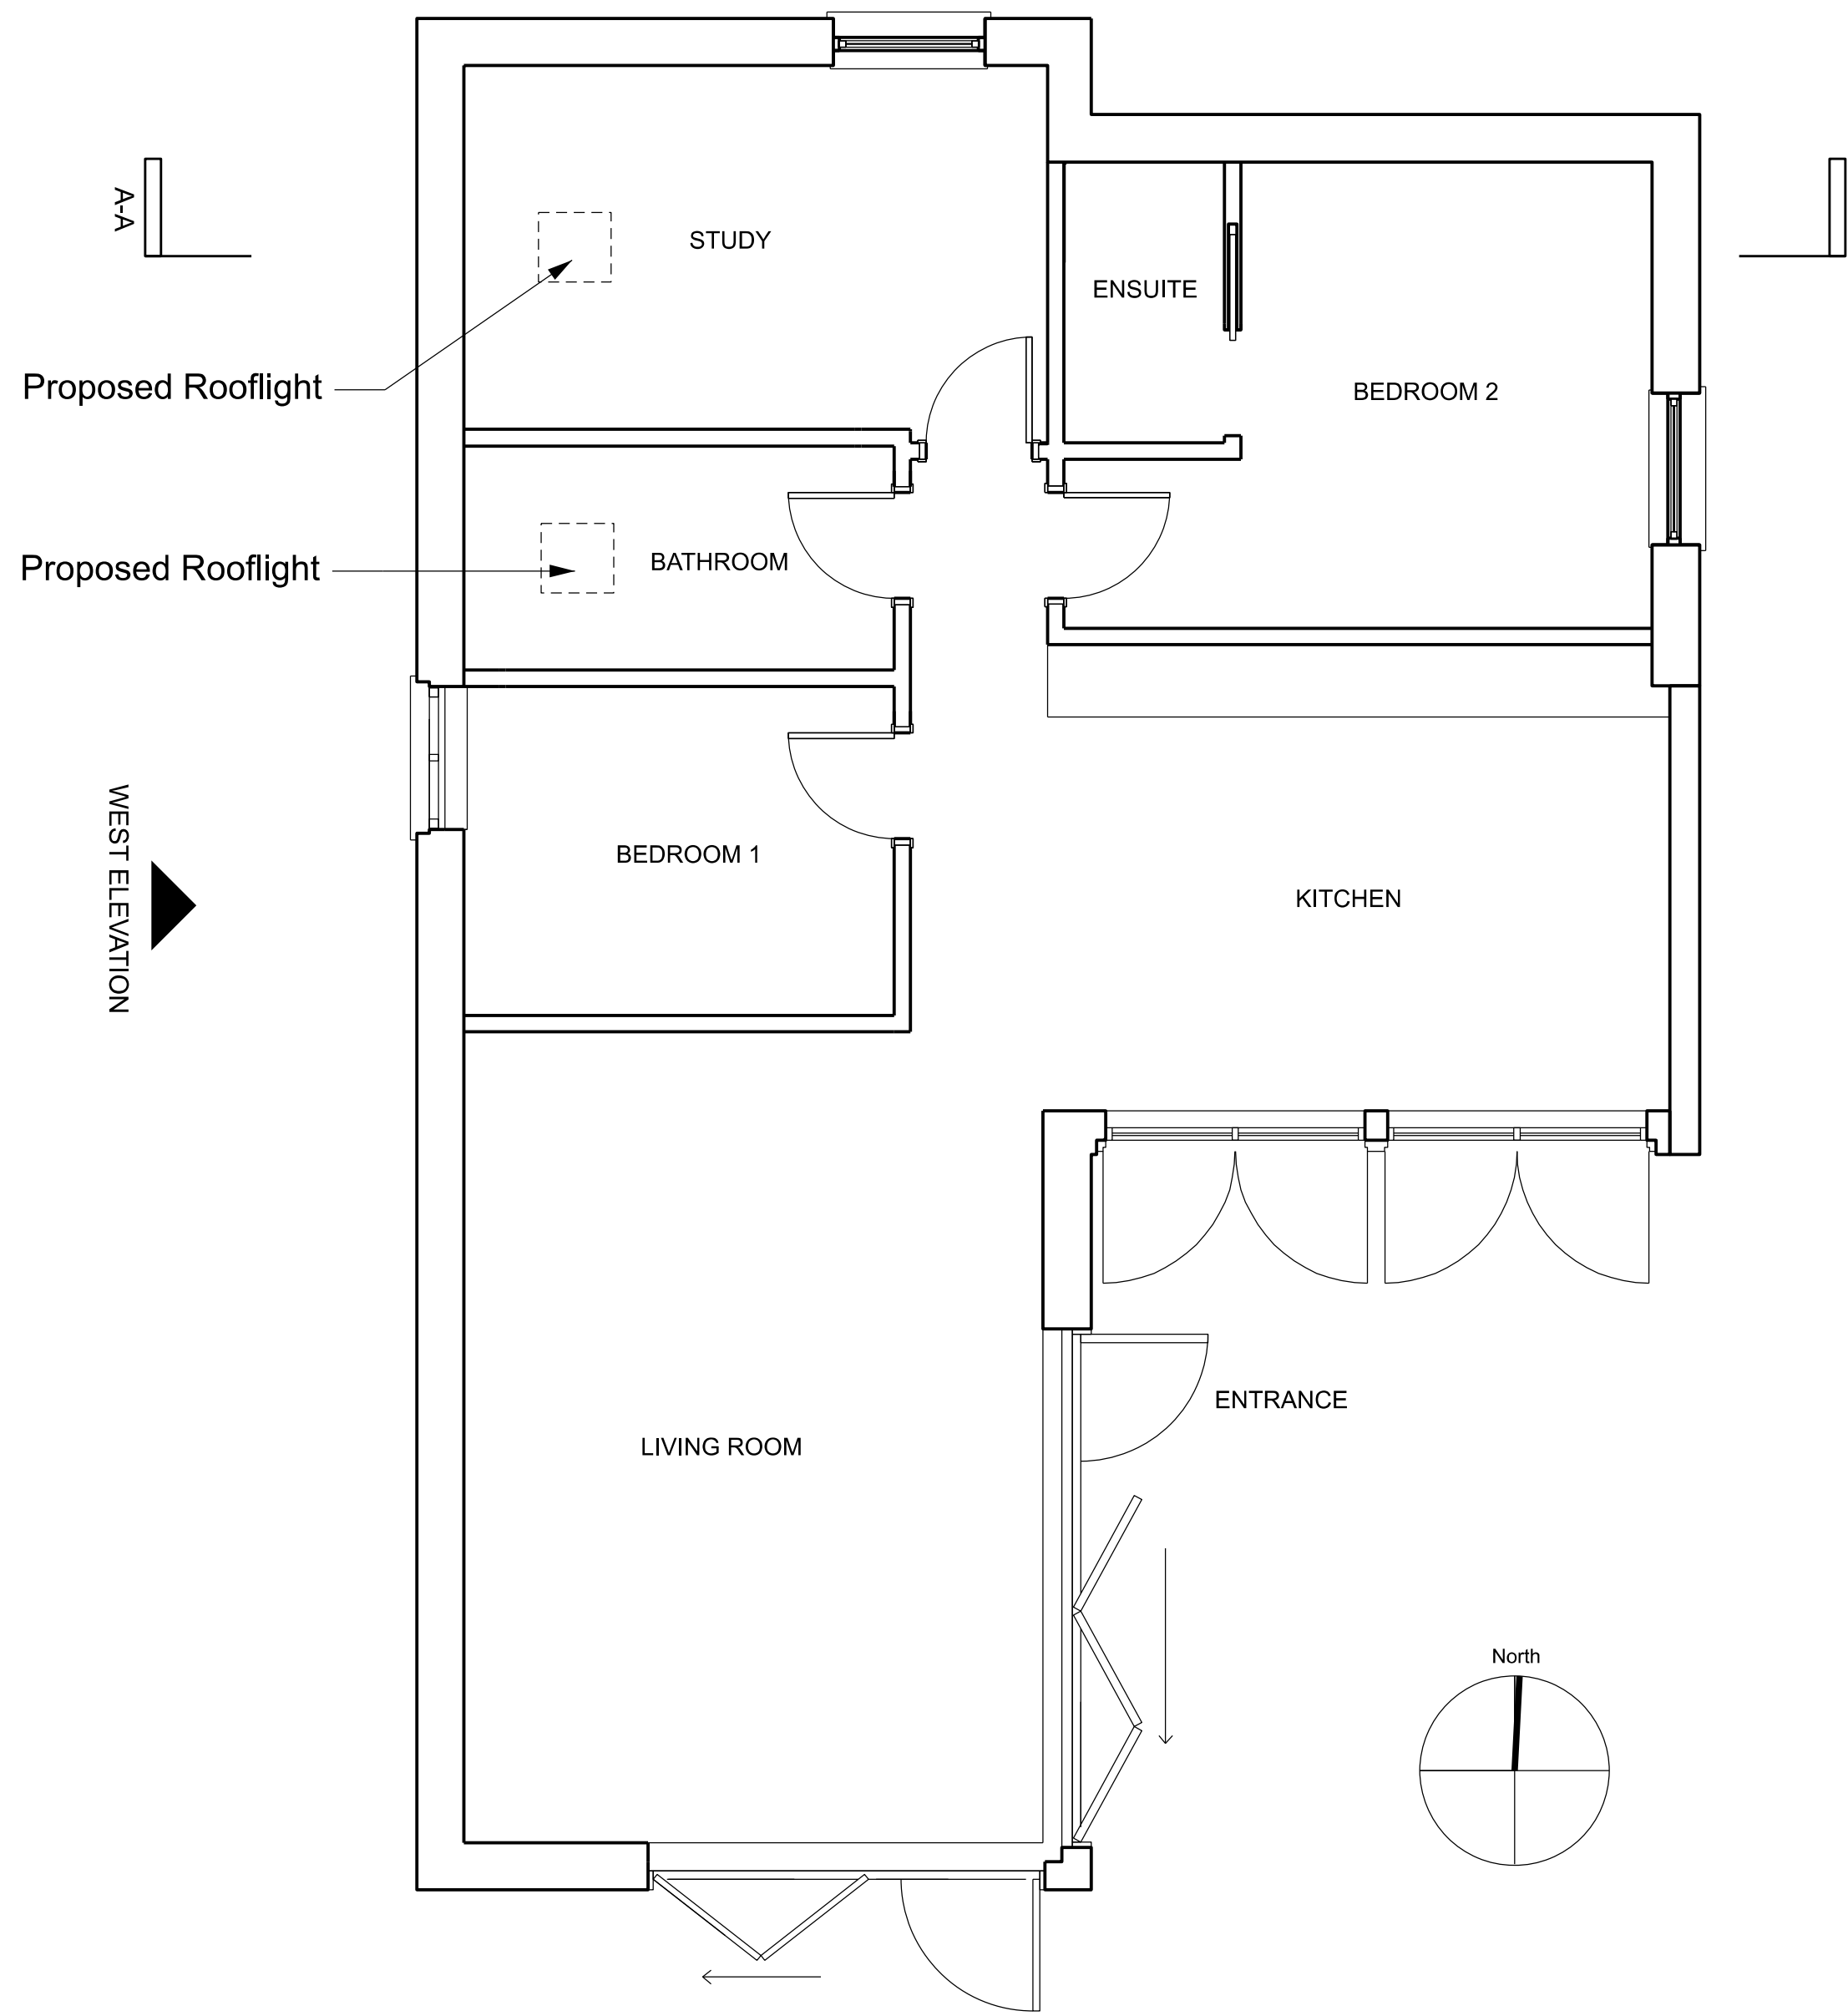

ROOF PLAN

ALL DIMENSIONS TO BE CHECKED ON SITE. DO NOT SCALE FROM DRAWINGS.

 

revision	date	Andrew Paine Architecture T 020 7207 5898 E studio@aparchitecture.co.uk W www.aparchitecture.co.uk	
-	06.01.2026	Planning	
			job title THE STABLES, HAMSLAND HOUSE drawing title PROPOSED FLOOR PLAN,
scale		status	
1:50 at A1; 1:100 at A3		PLANNING	
project	drawing	revision	
25018	111		