



EXISTING
SITE
PLAN

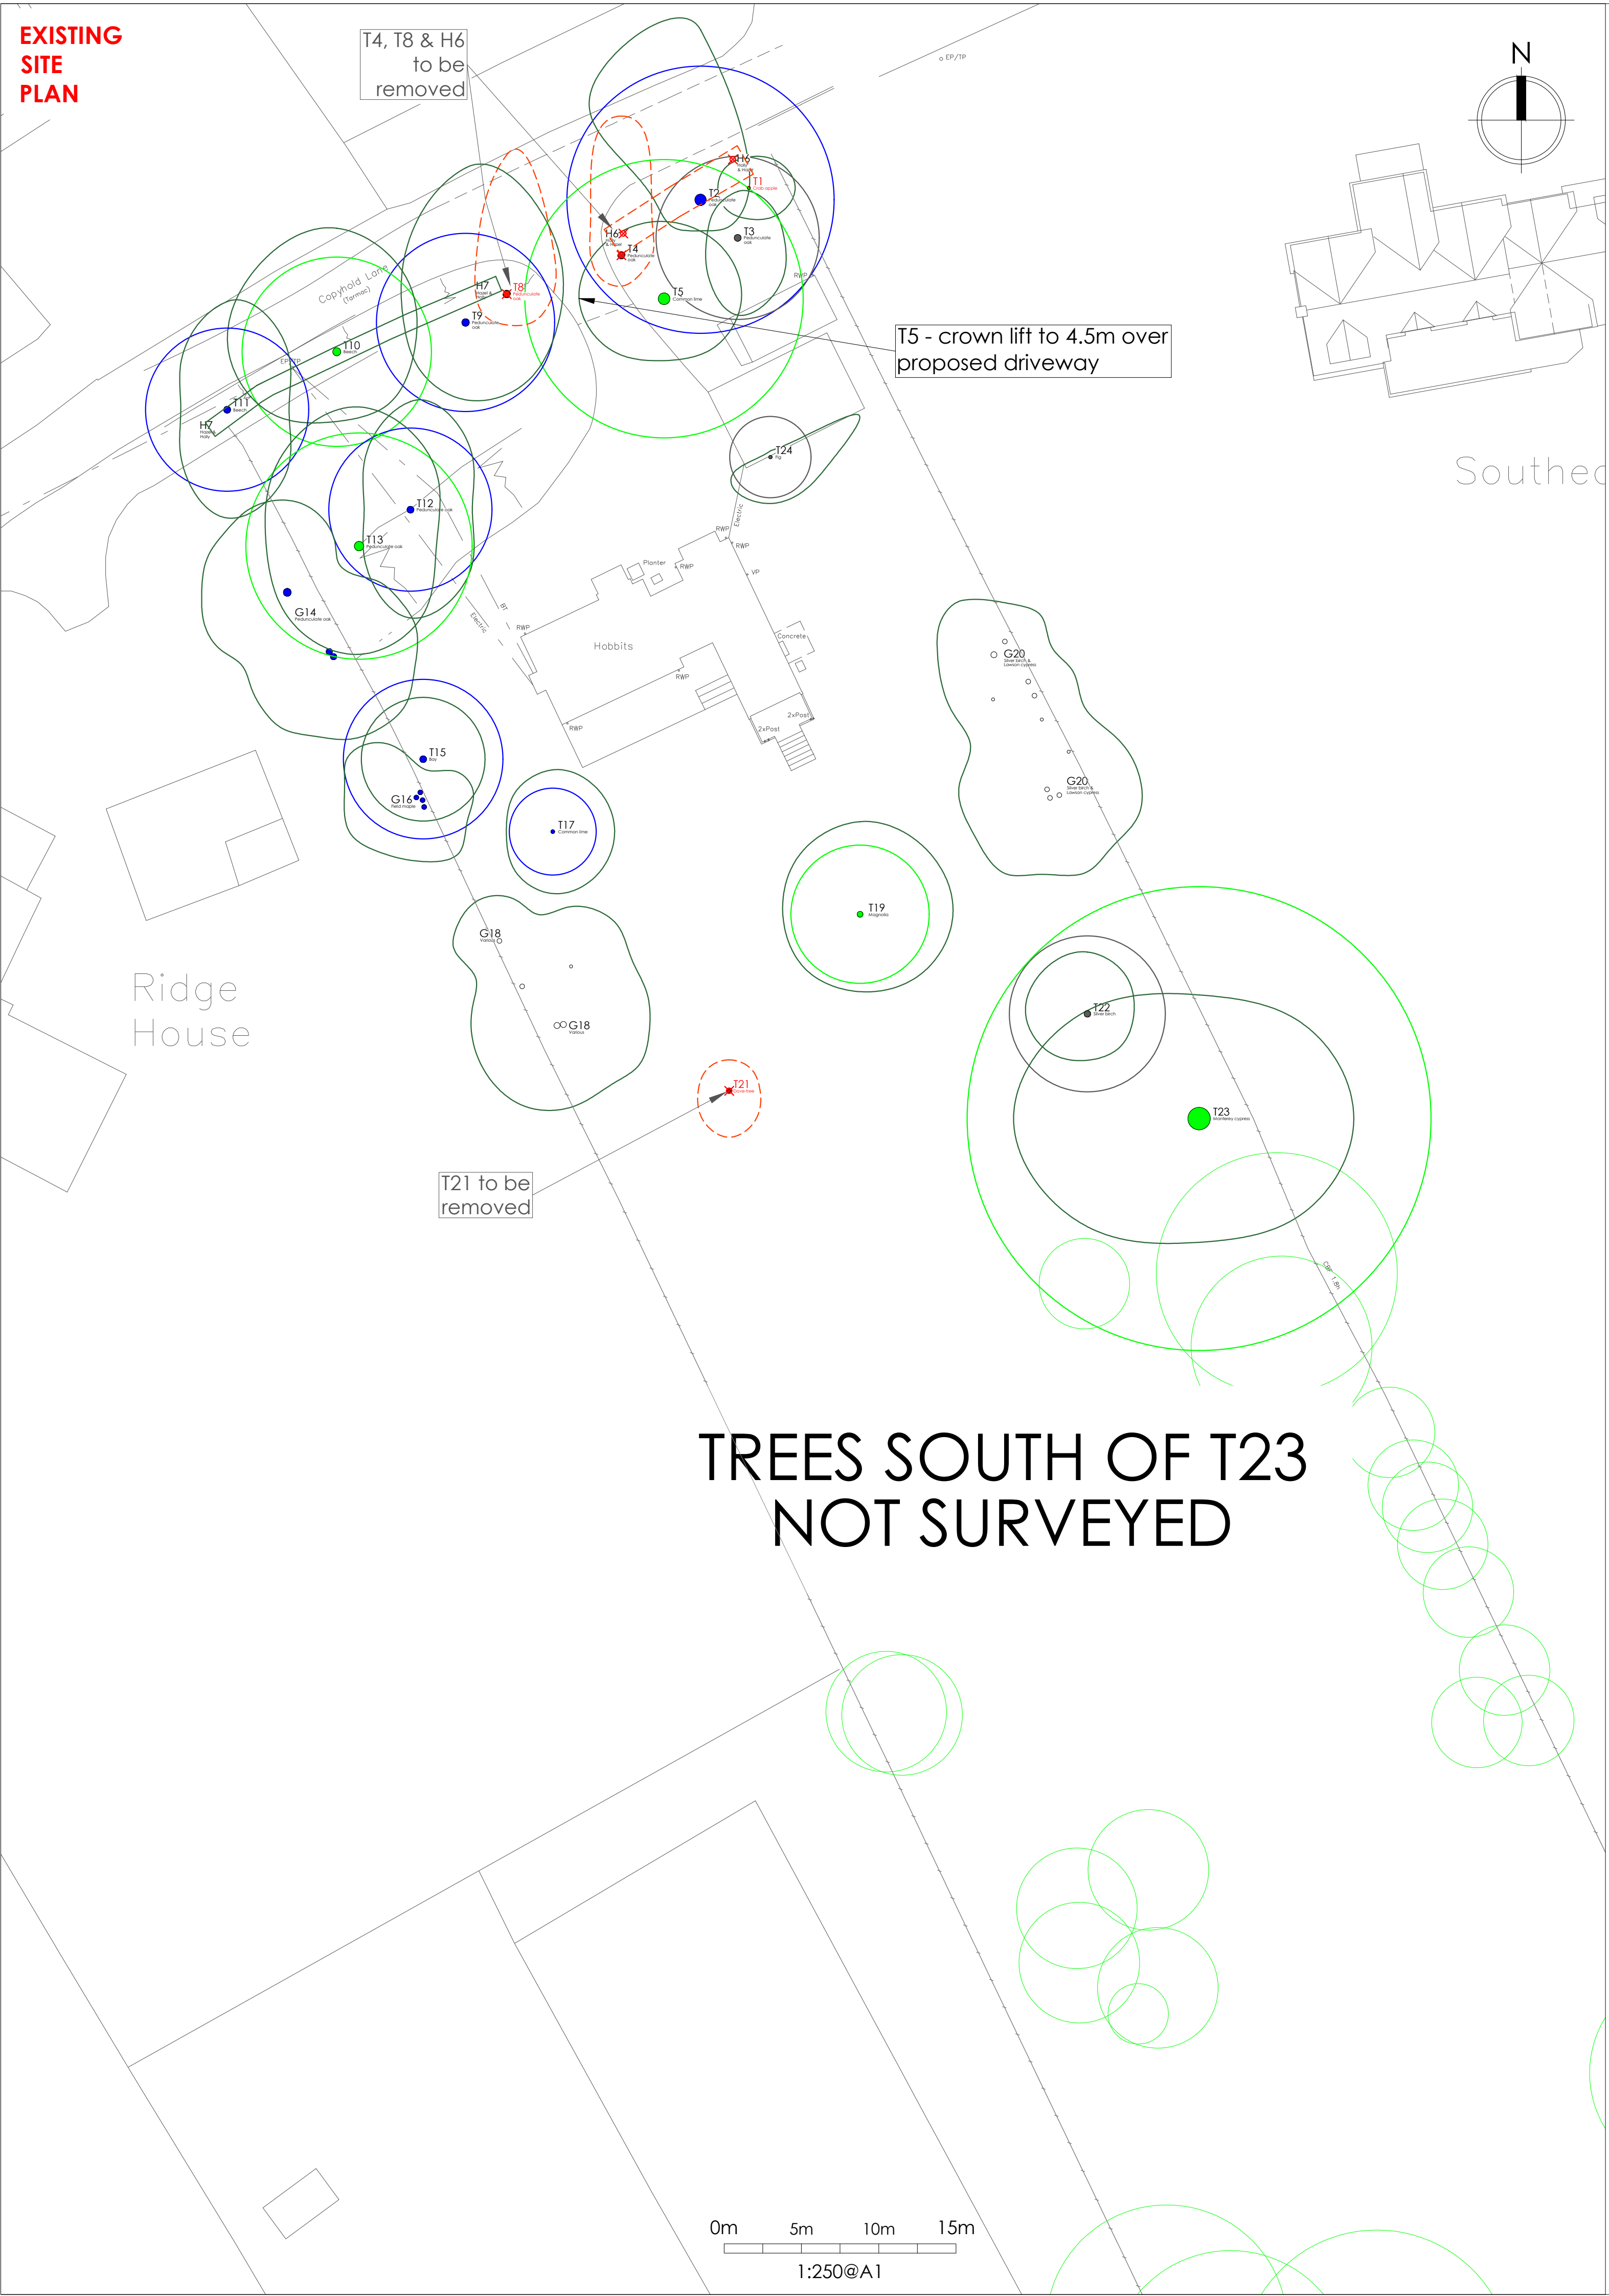

PROPOSED
SITE
PLAN

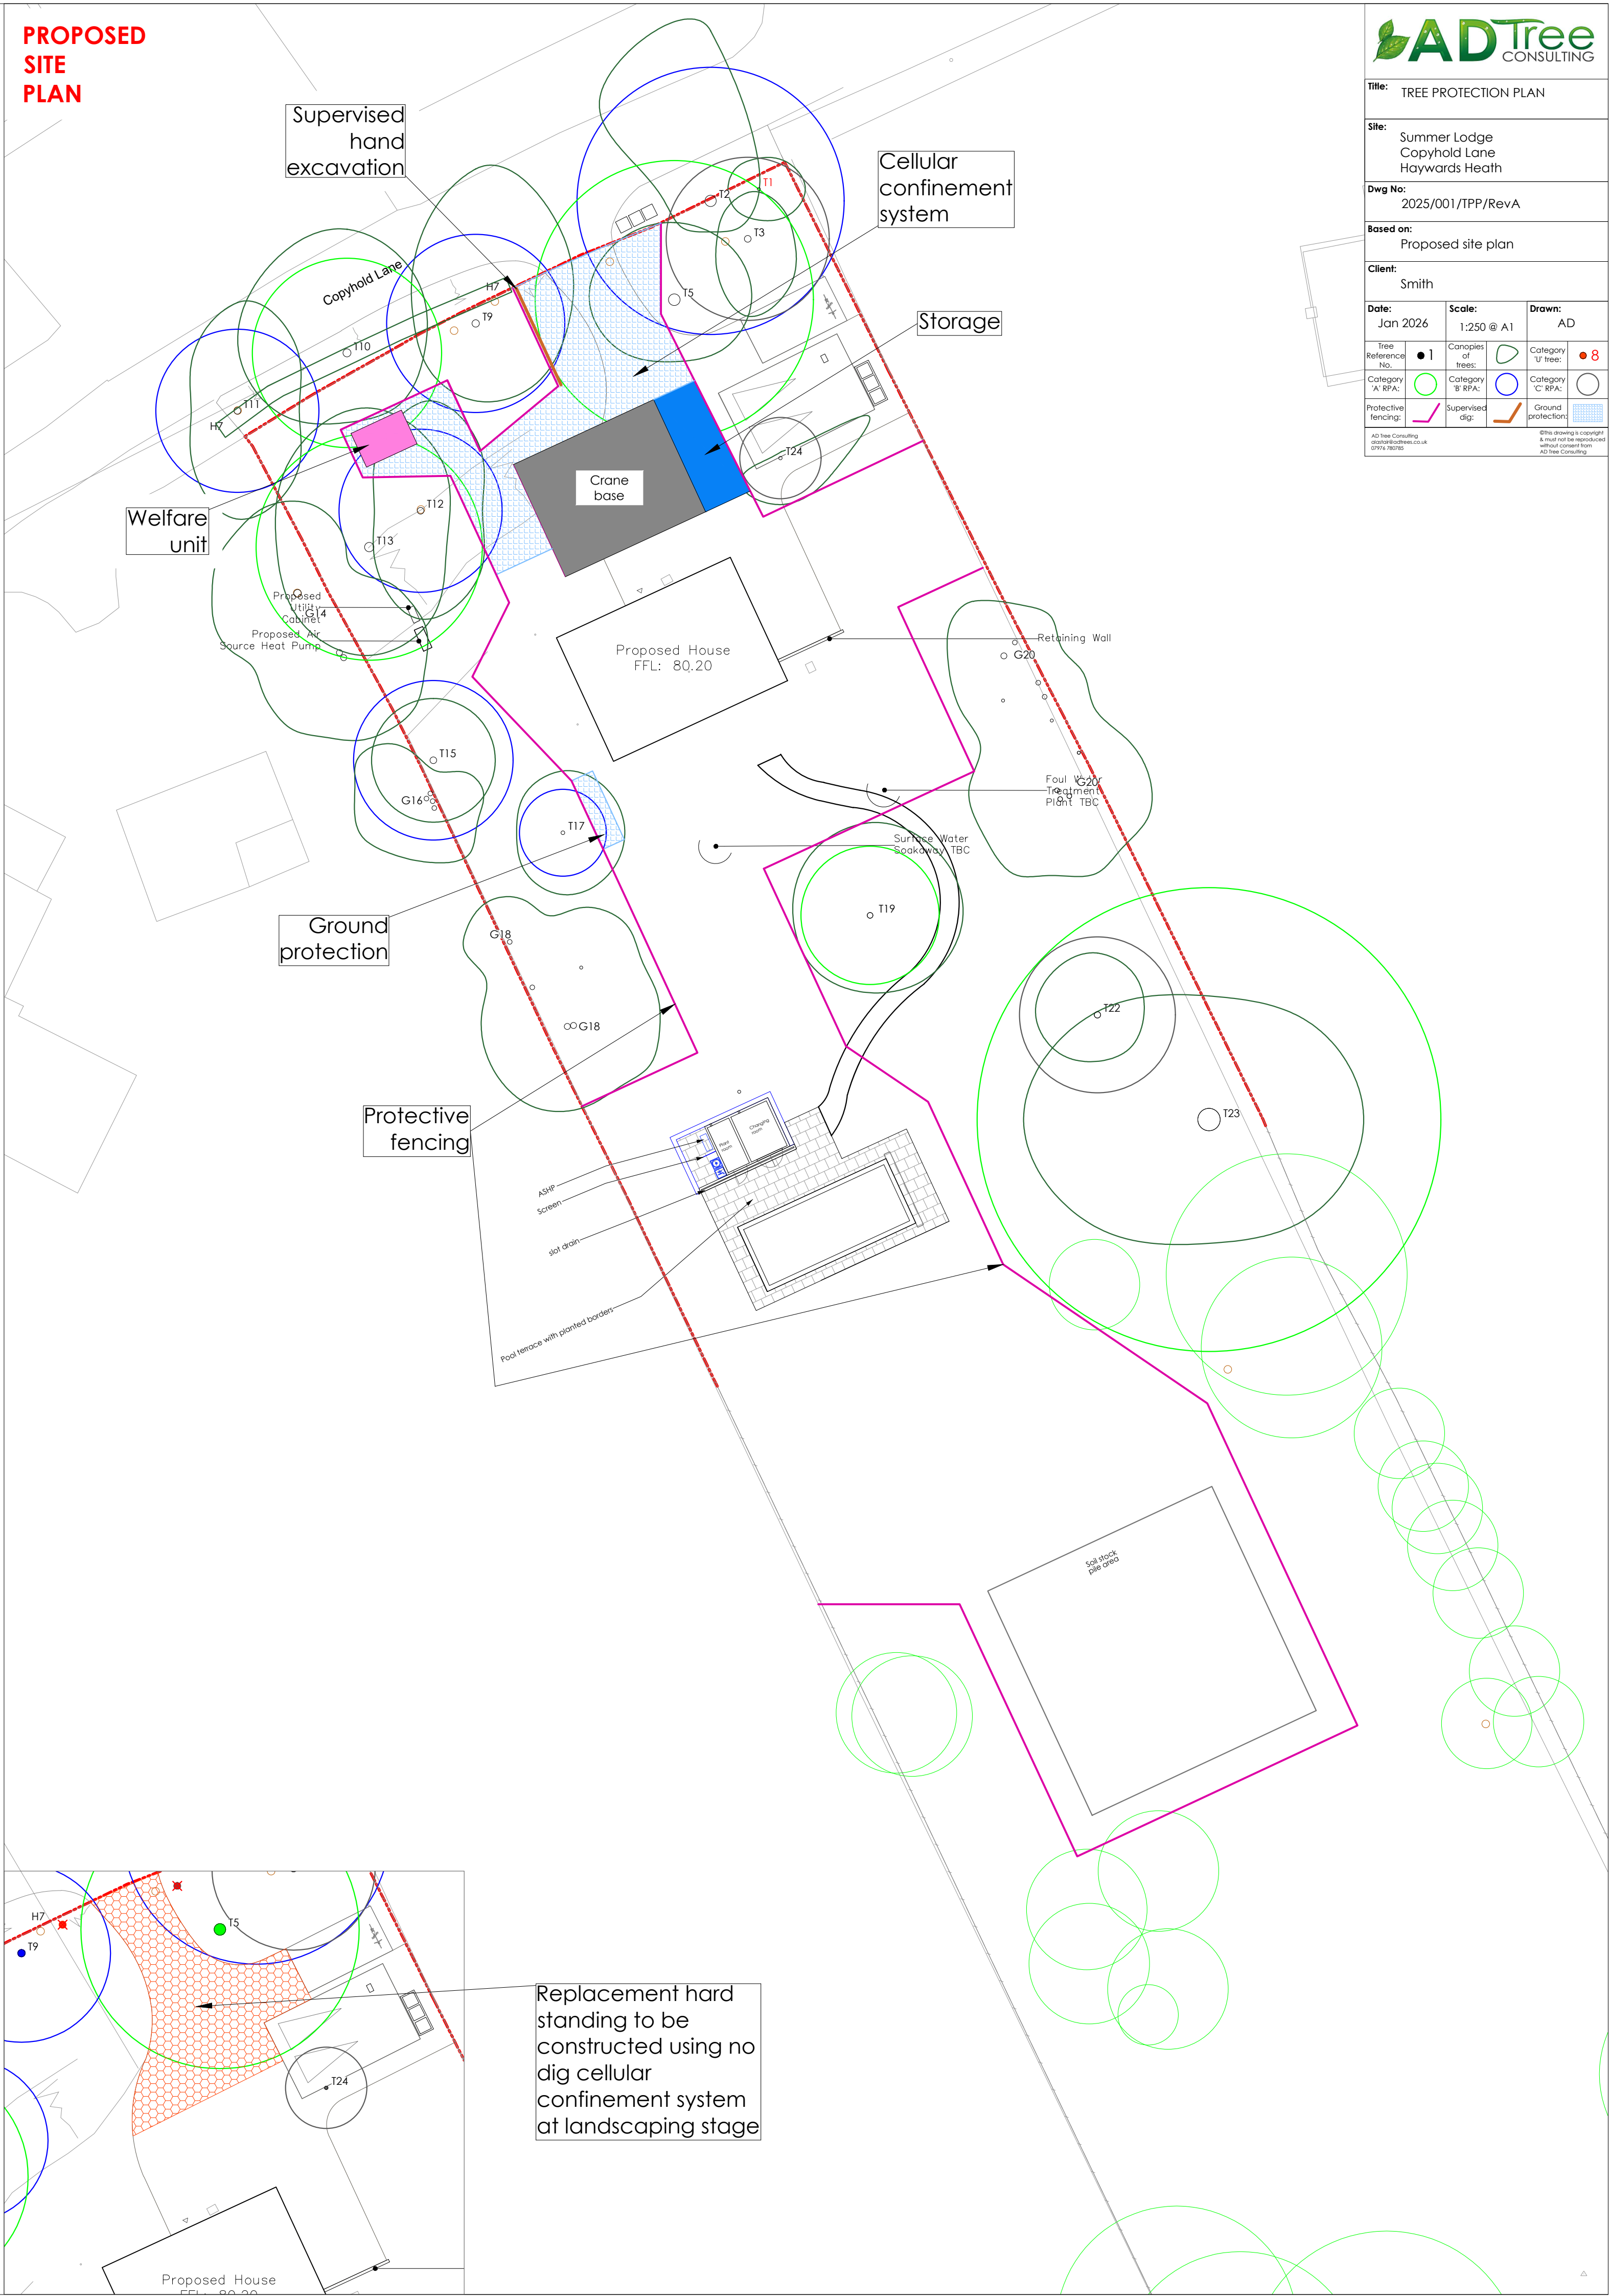

Title: TREE PROTECTION PLAN

Site: Summer Lodge
Cophold Lane
Haywards Heath

Dwg No: 2025/001/TPP/RevA

Based on: Proposed site plan

Client: Smith

Date: Jan 2026	Scale: 1:250 @ A1	Drawn: AD
-----------------------	--------------------------	------------------

Tree Reference No: 1	Canopies of trees: 1	Category 'A' RPA: 1
Category 'B' RPA: 2	Category 'C' RPA: 3	Ground protection: 4

No tree cutting without a valid tree preservation order (TPO) in place.