


SITE PLAN 75 STATION ROAD

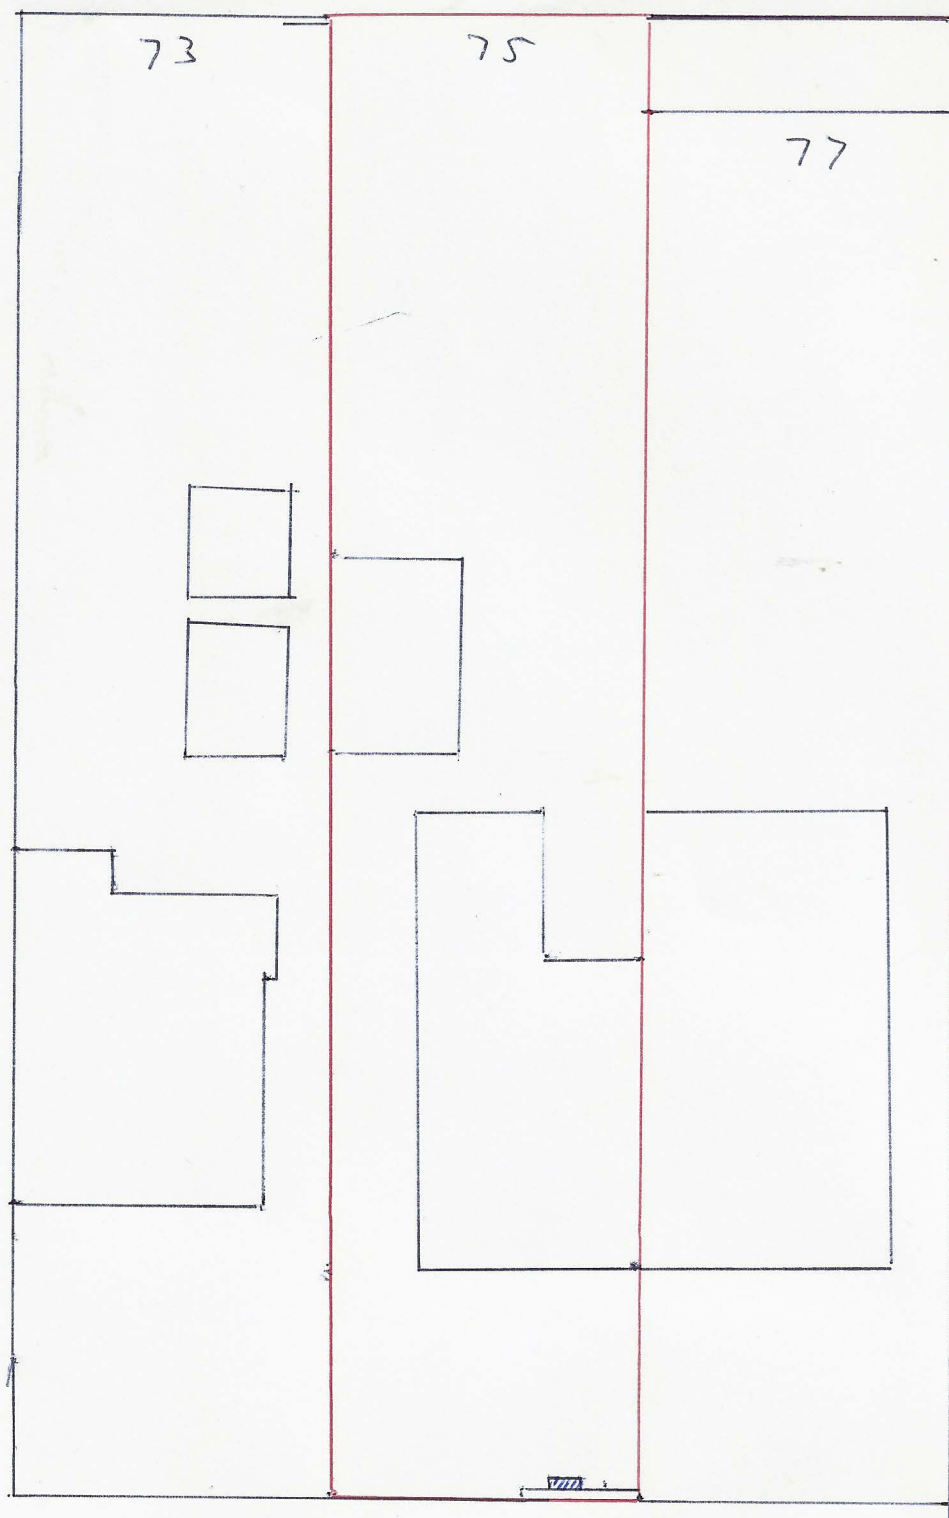

STATION ROAD

ILLUMINATED ALUMINUM TRAY  
WITH PUSH THROUGH  
OPAL ACRYLIC LETTERS  
STATIC WHITE ILLUMINATION  
NOT EXCEEDING 300 CANDELA/M<sup>2</sup>  
CONCRETED INTO GROUND

SCALE 1:200

0 5m