


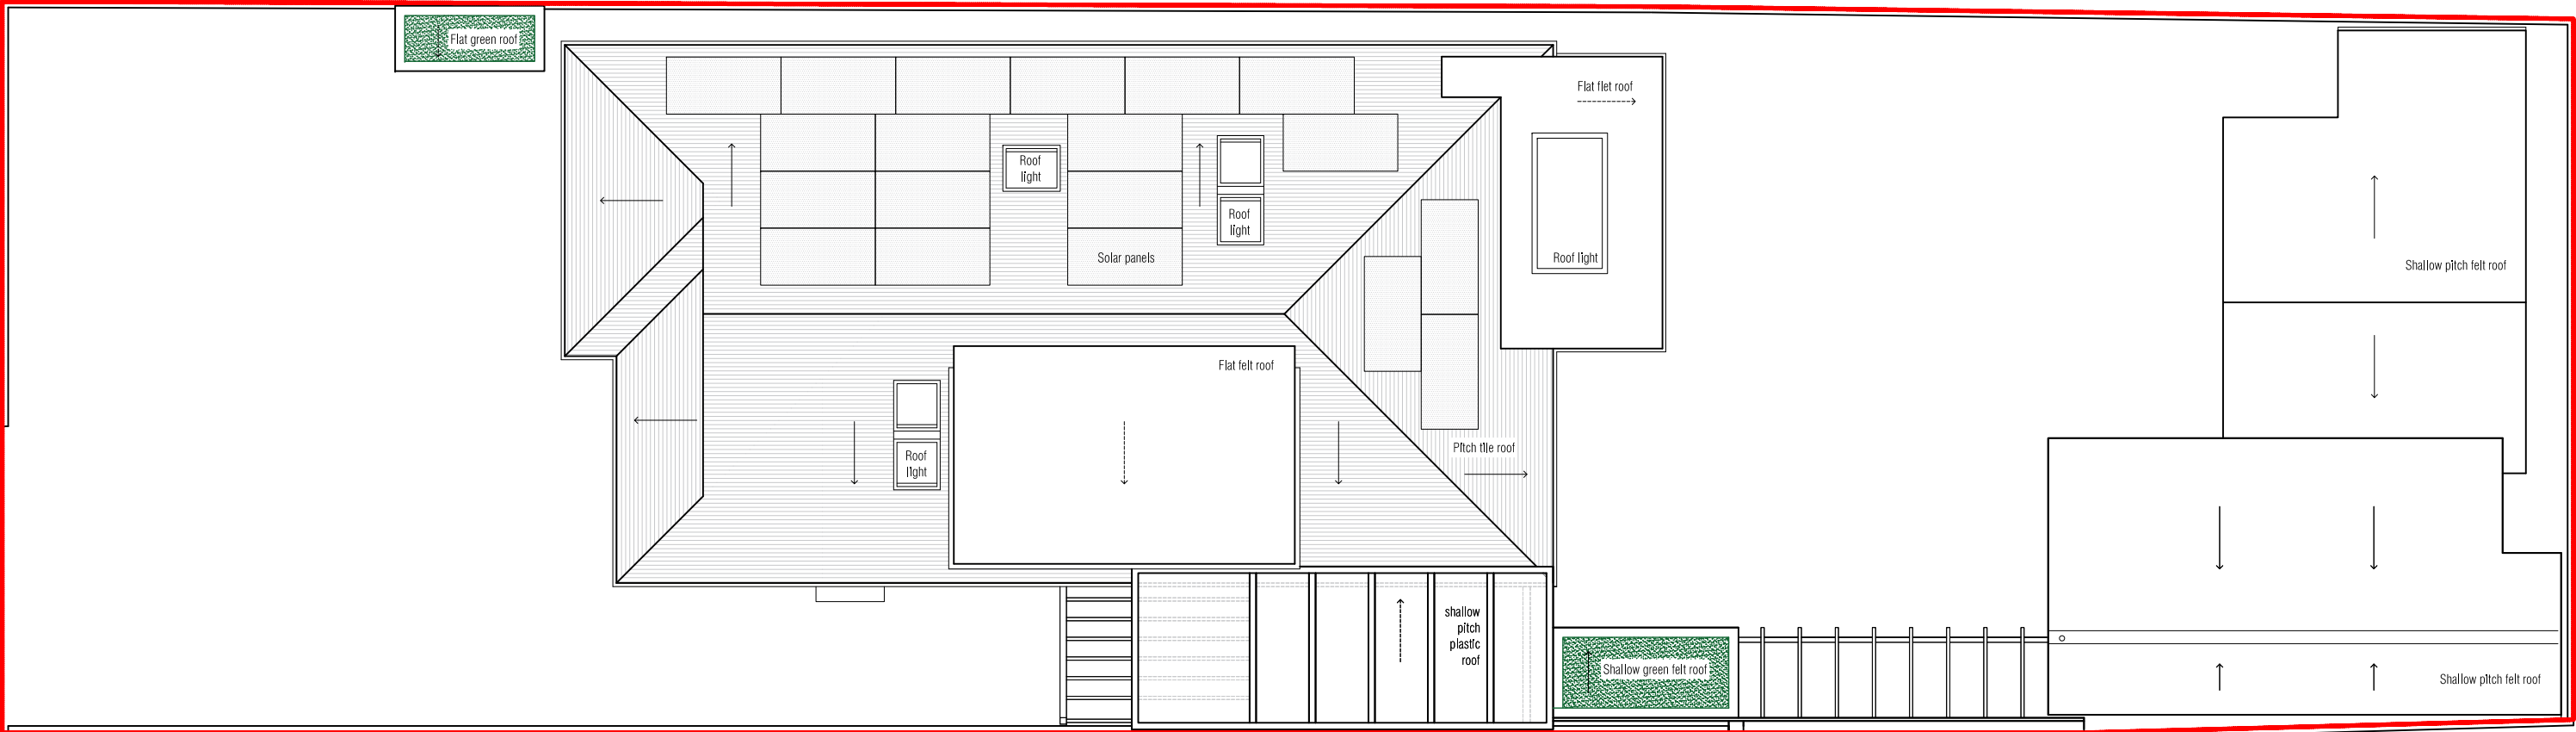

PROPOSED ROOF/SITE PLAN

KEY

Existing walls

Proposed walls

Solar panels

Clay tiles

Facing brickwork

Fibre cement cladding
(existing carport is UPVC)

Timber cladding
(existing carport is UPVC)


Timber and metal slates

metal grill
(gates)

SECTION

Existing building fabric
(floors, walls and roof)

This drawing was produced by Justine Rattray Architecture Ltd for planning permission purposes only. Justine Rattray Architecture Ltd can not be liable for any other use of the drawing other than use for the work it was drawn for.
The architect is to be informed of any errors before work proceeds.
This drawing is not to be scaled for construction purposes.
All dimensions are to be checked on site.

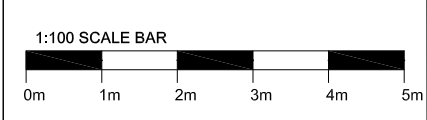

00	Mar 2025	Initial Issue
	revisions	

justine rattray architecture

www.j-rarchitecture.com

Project name

46 Dale Avenue, Hassocks, BN6 8LS

Drawing name

PROPOSED
ROOF / SITE PLAN

Scale	Size	Job Ref	Dwg No	Rev
1:100	A3	J46	PP2	00
Status	planning			