



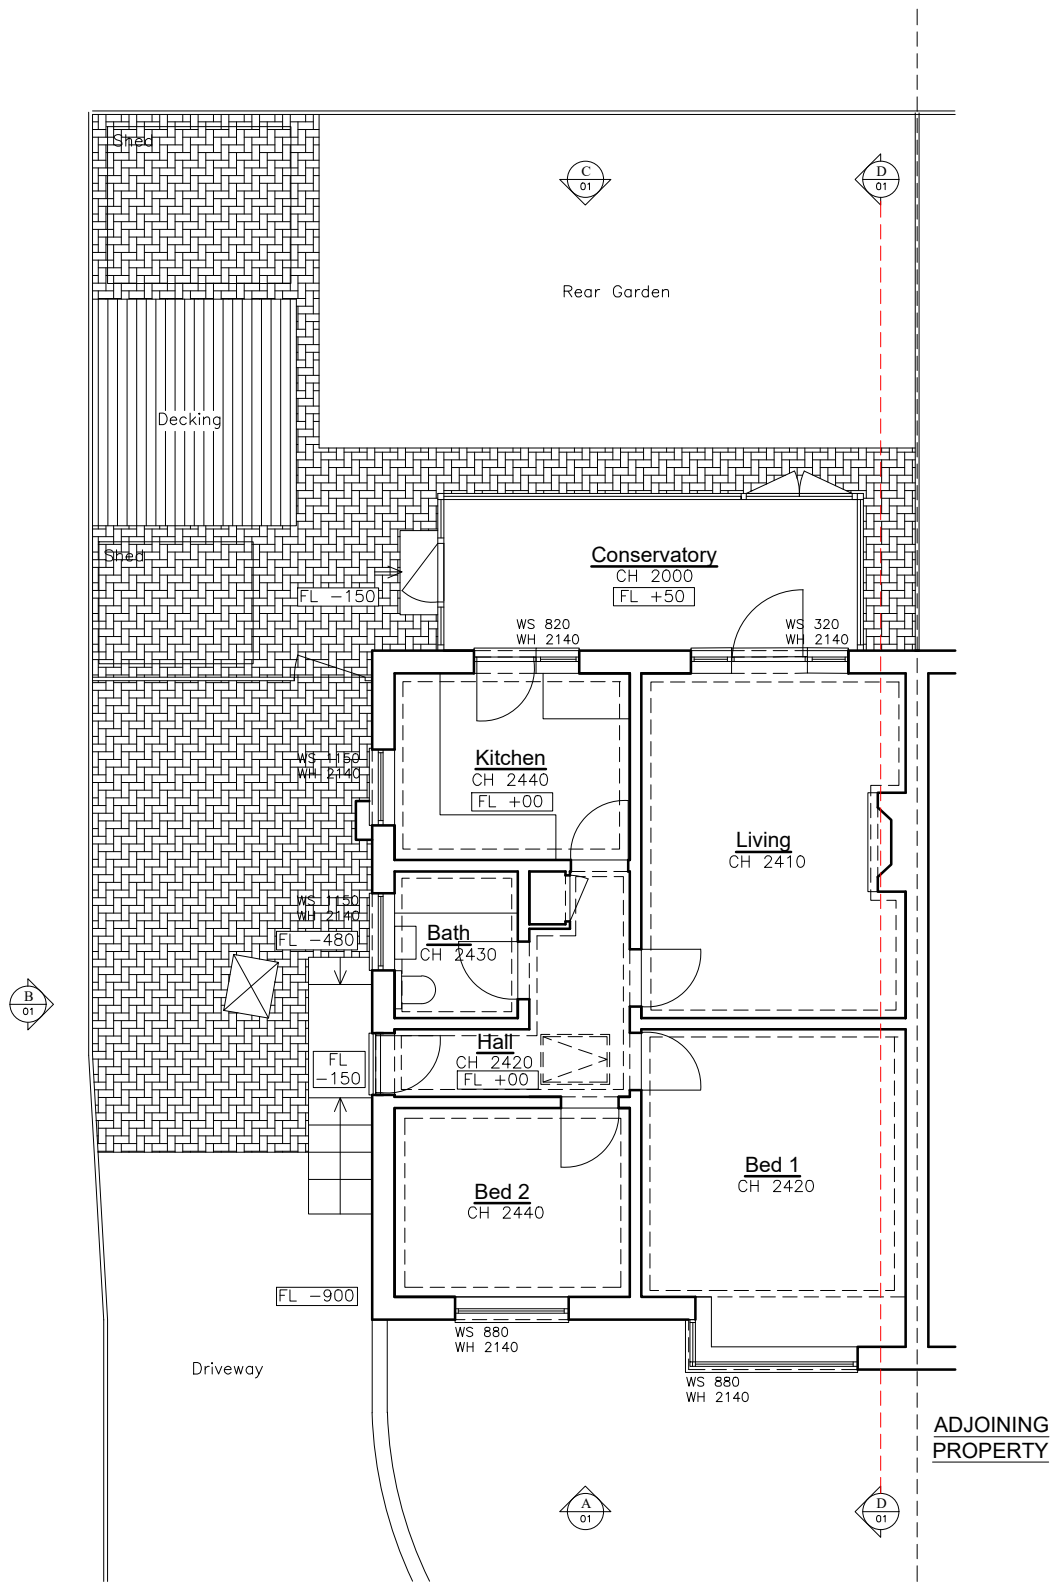


Existing Ground Floor Plan

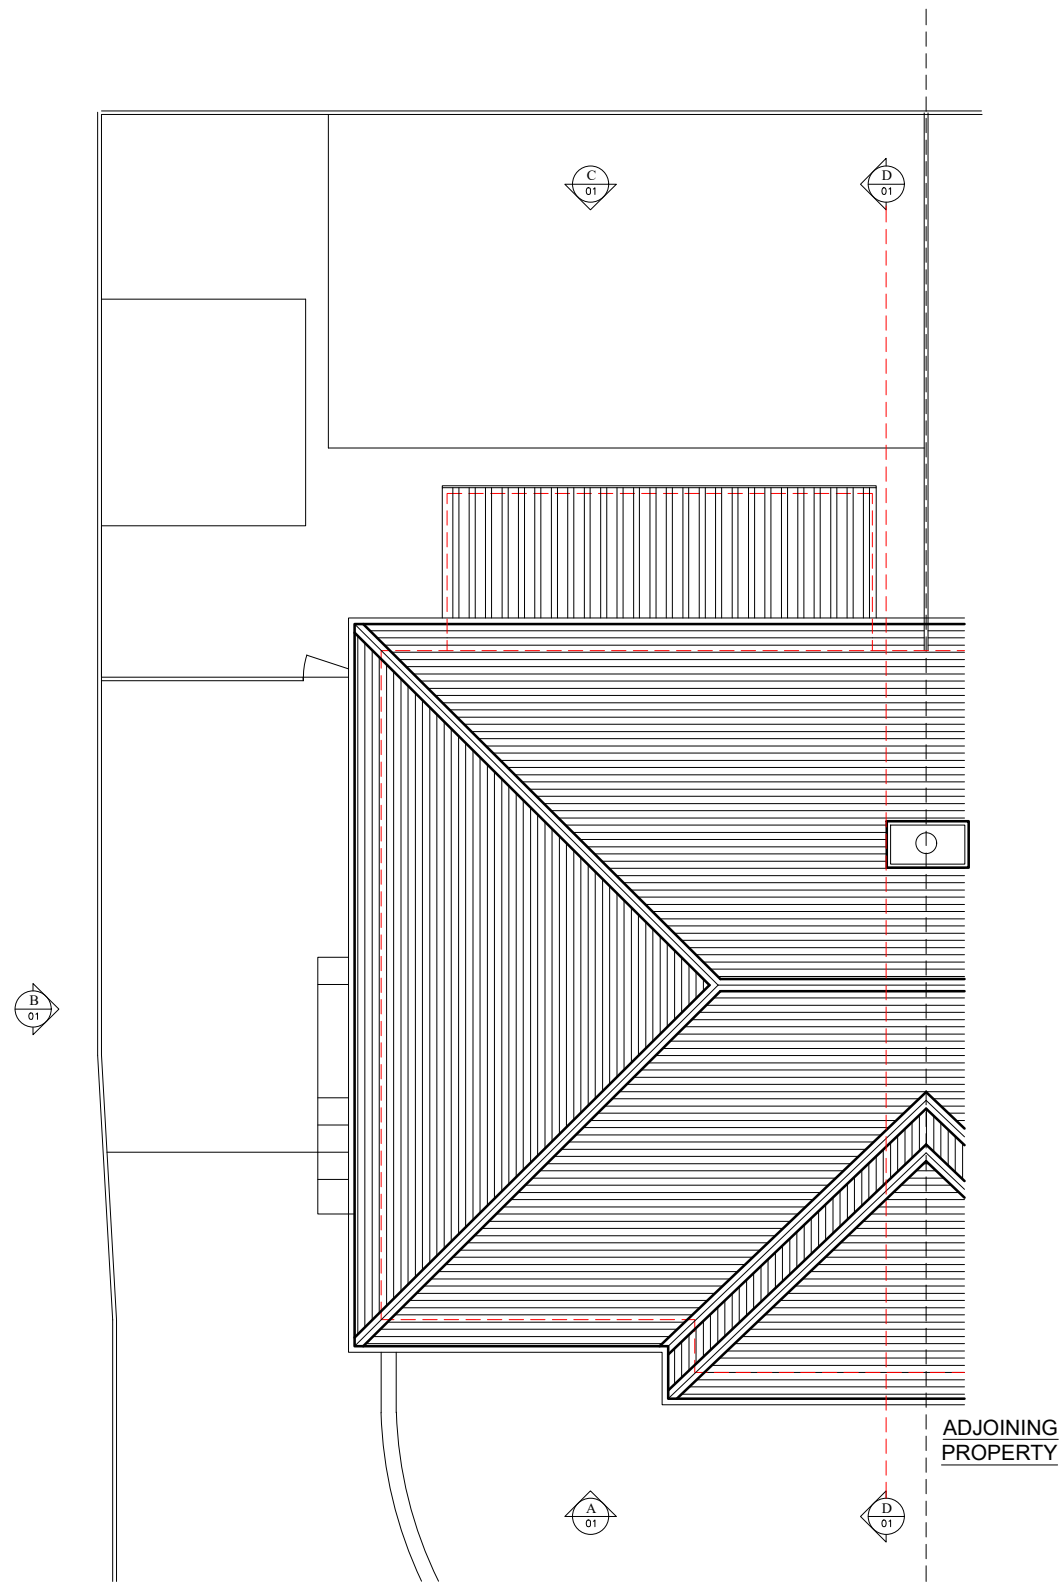

Existing Roof Plan



PLANNING DRAWING

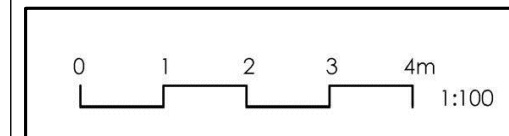

SARAH BREEZE RIBA

Client

Amy Taylor

Project

Wayside
Ardingly Road, Cuckfield
West Sussex RH17 5HF

Title

Existing Ground Floor Plan
& Roof Plan

Drawn by

SB

Checked by

AT

Scale

A3 @ 1:100

Date

07.03.25

Project no.

BA202

Dwg. no.

00

Revision

--

Prelim.