




A) Existing Front Elevation


B) Existing Side Elevation

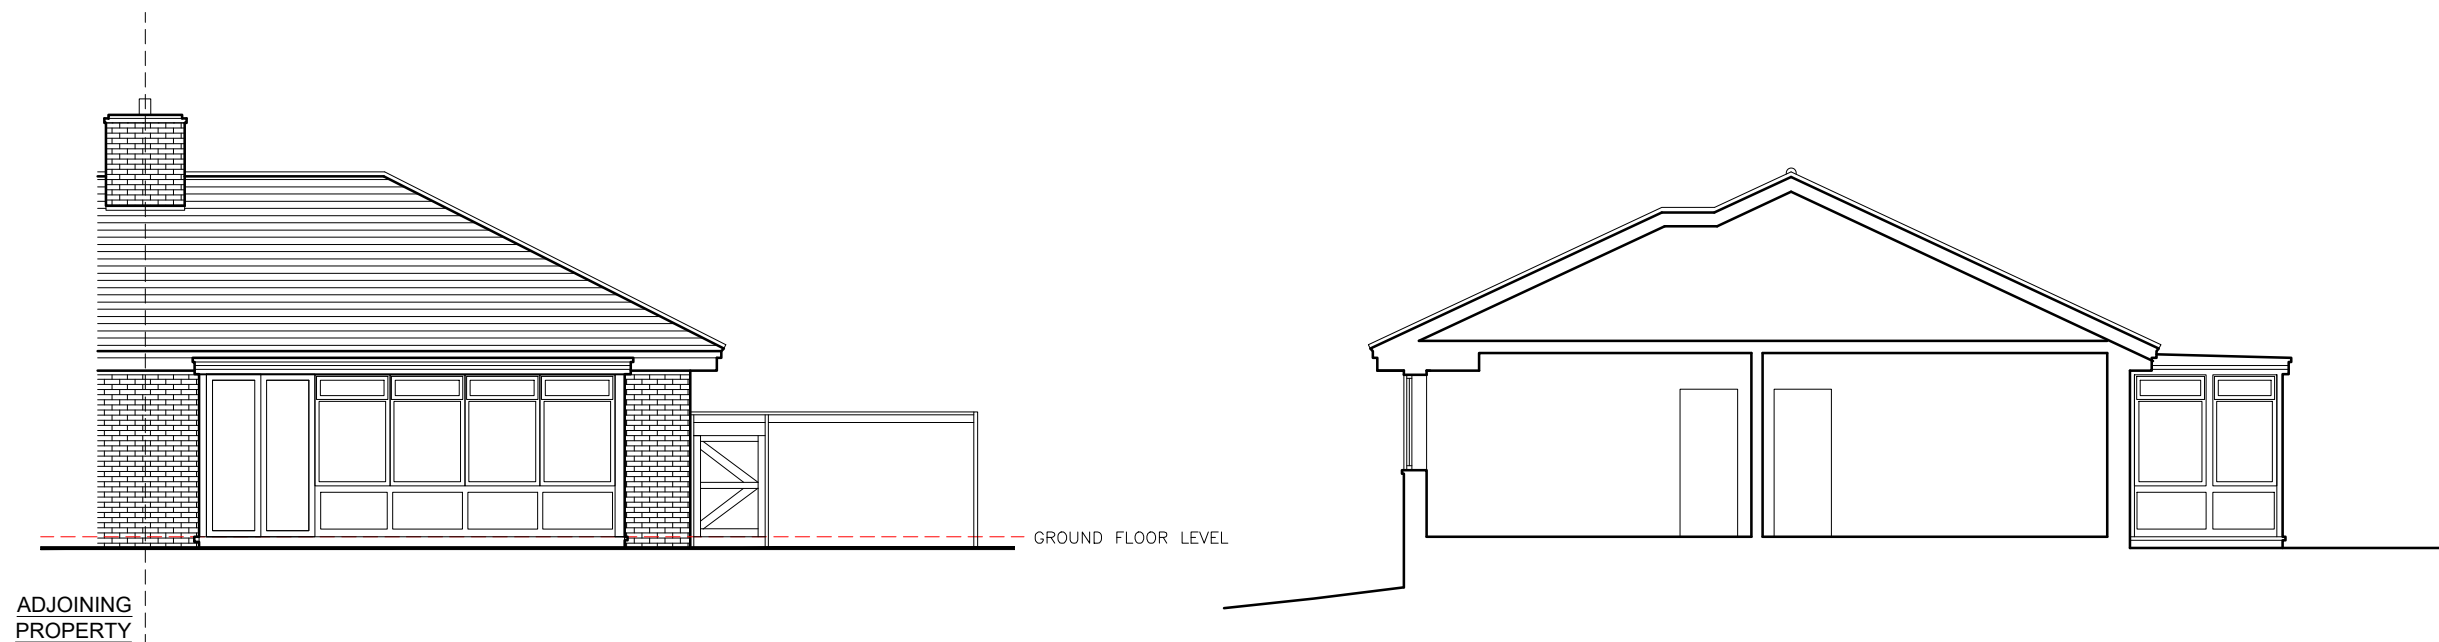

C) Existing Rear Elevation

D) Existing Section DD

PLANNING DRAWING

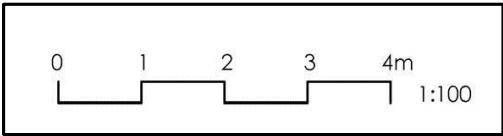

SARAH BREEZE RIBA

Client
Amy Taylor

Project
Wayside
Ardingly Road, Cuckfield
West Sussex RH17 5HF

Title
Existing Front, Rear & Side
Elevations and Section

Drawn by	SB	Checked by	AT
Scale	A3 @ 1:100	Date	07.03.25
Project no.	Dwg. no.	Revision	Prelim.
BA202	01	--	