




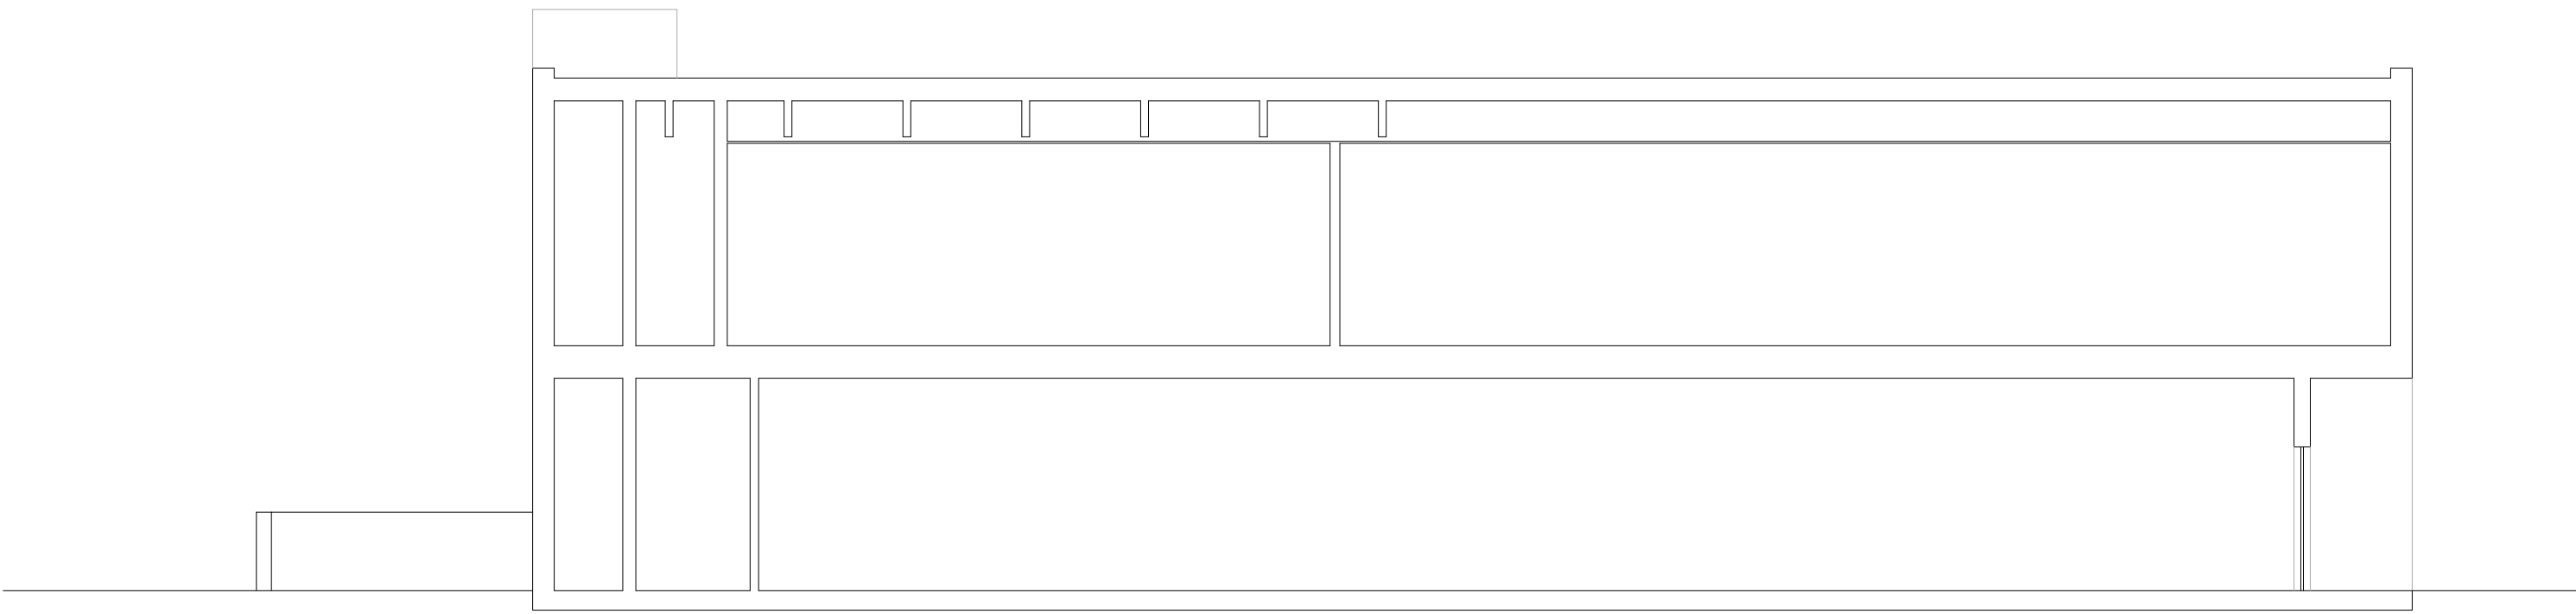


Existing Section AA 1:100

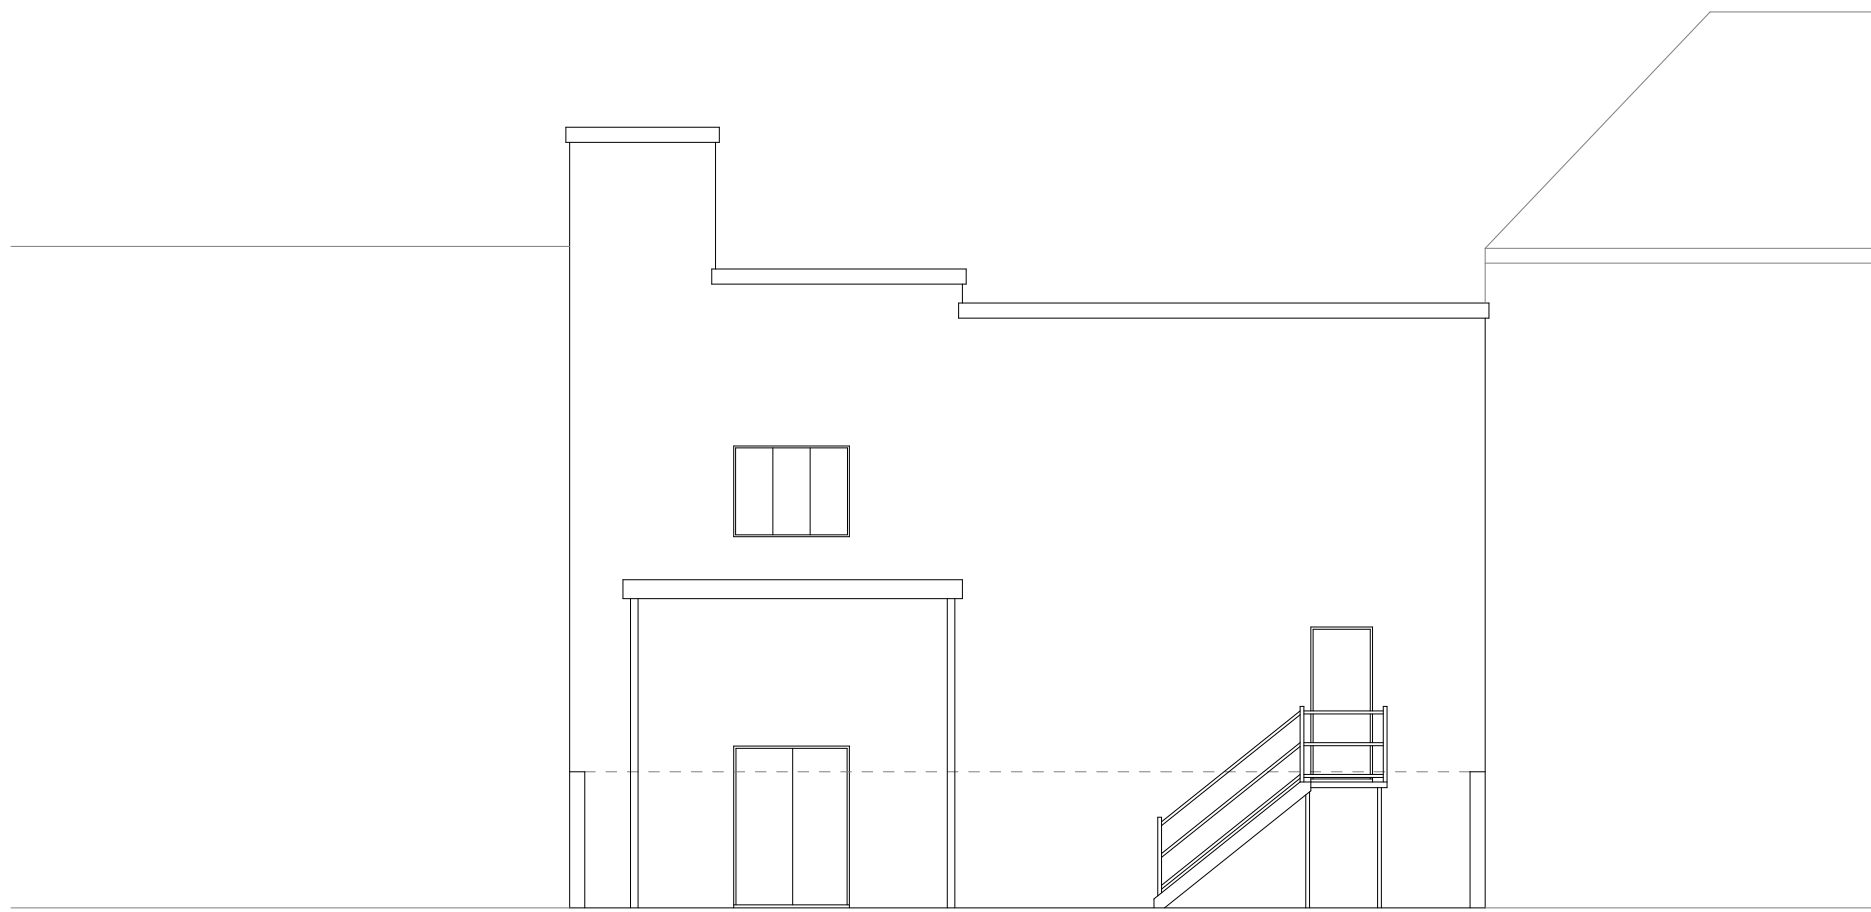

Existing Rear Elevation 1:100

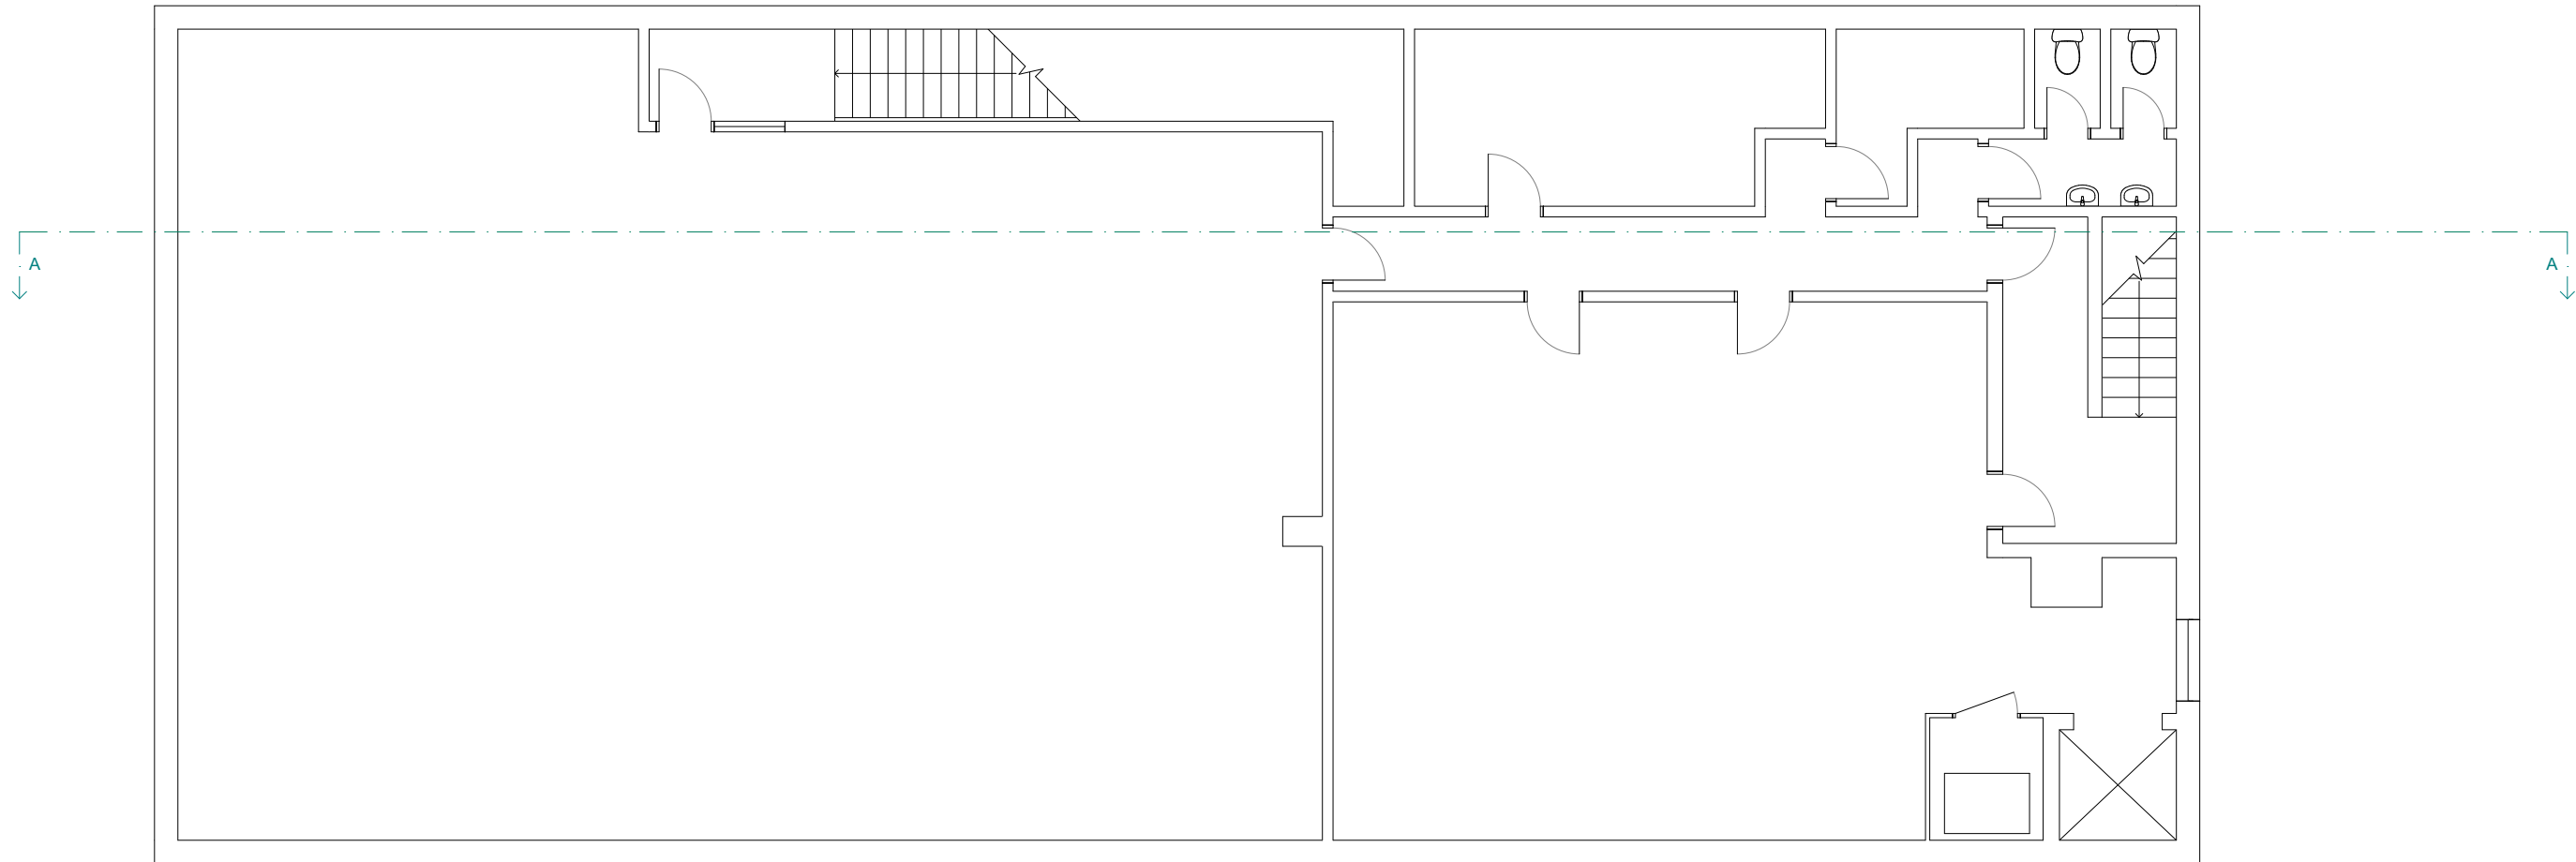


Existing First Floor Plan 1:100

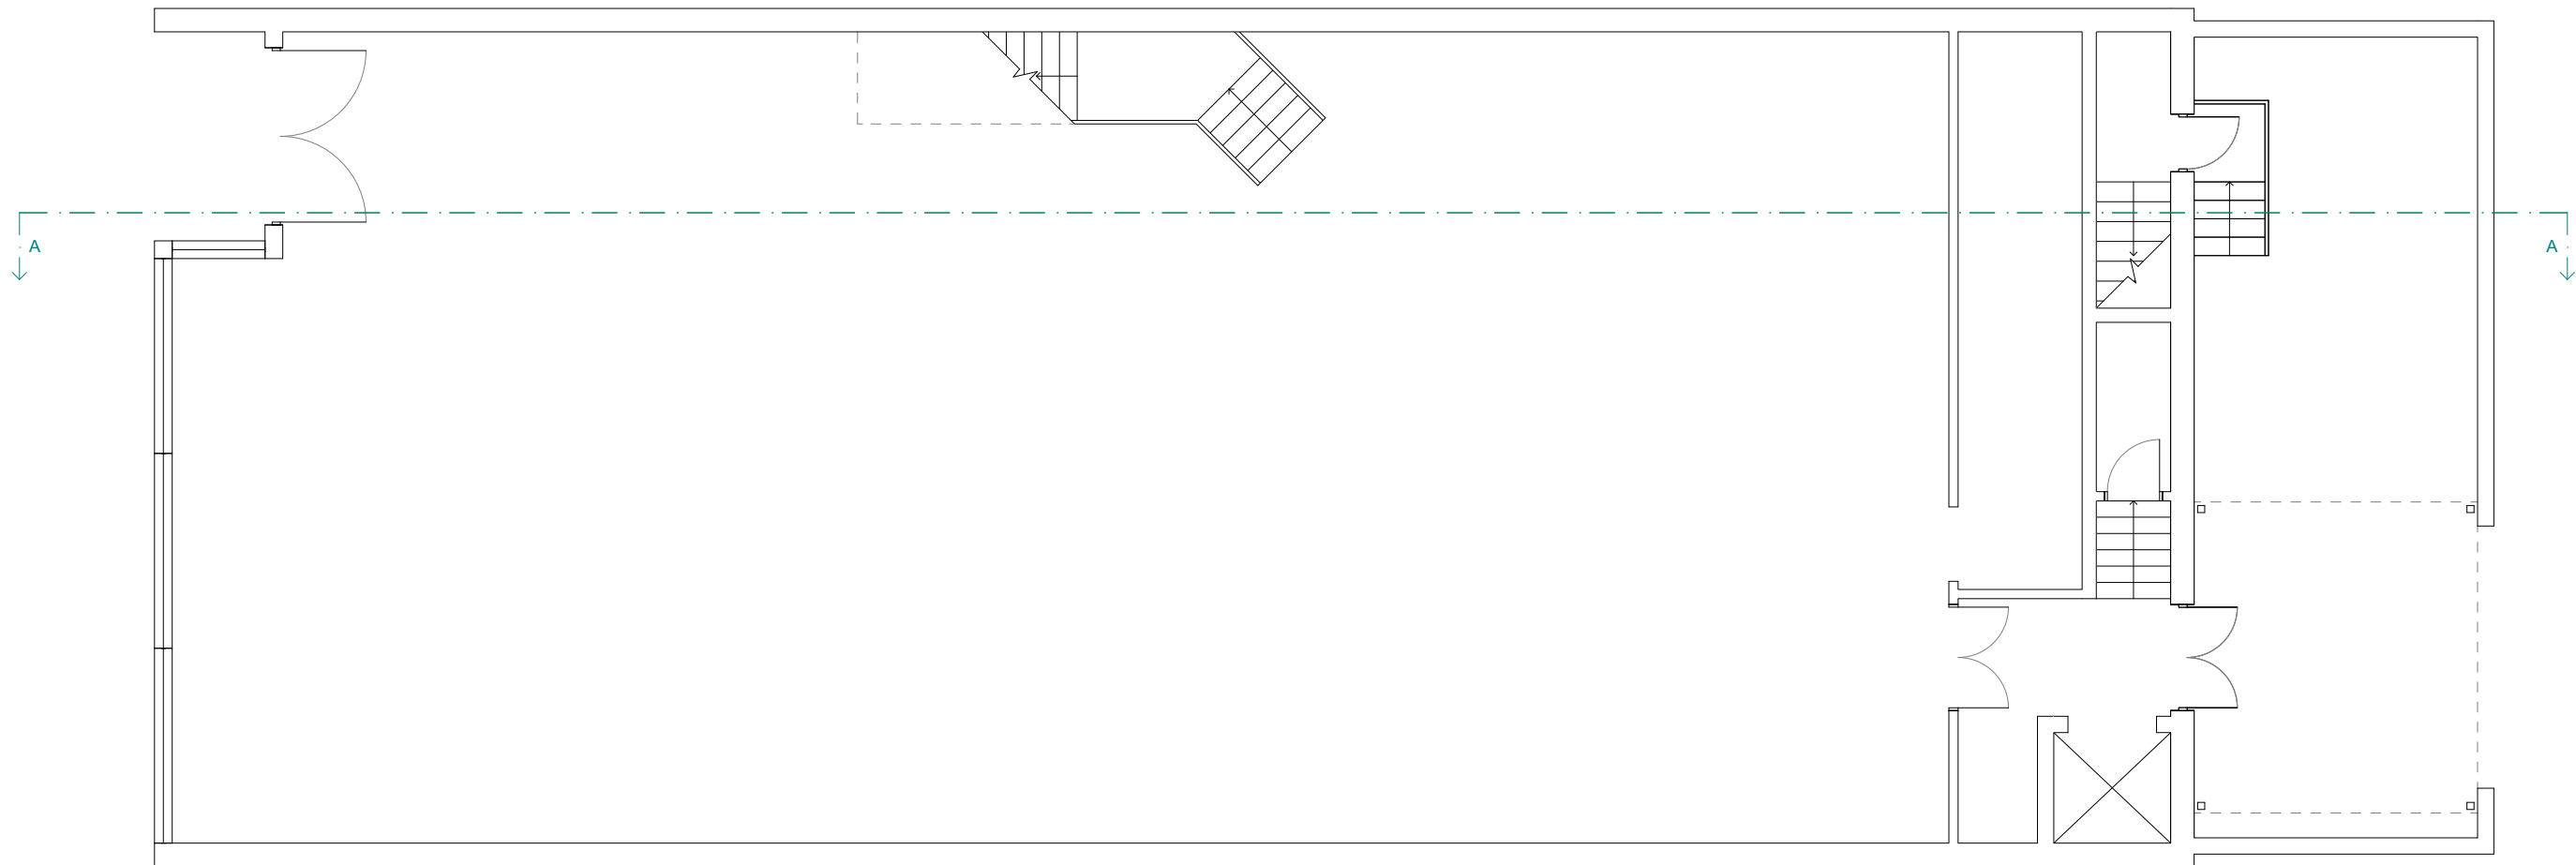

Existing Ground Floor Plan 1:100



Existing Front Elevation 1:100

 

SURVEY
DRAWING

NOTES:

- © Copyright of this drawing remains the property of Buchanan Rum Architects Ltd and should not be reproduced in full or parts or re-issued without written permission from Buchanan Rum Architects Ltd

- These drawings must be read in conjunction with the structural engineers drawings & details, and with all other consultants, sub-contractor and specialist's drawings & details

- All dimensions are in millimetres, unless stated otherwise

- All goods materials/workmanship to conform with current building regulations BSS and COP's

- All dimensions must be checked on site, and any discrepancies verified with the architect

- Do not scale from the drawing

- Any discrepancies between the drawings, details and specification must be reported to the architect immediately before work is put in hand

- All works to be carried out in full accordance with current Building Regulations, British Standards and all Health & Safety Regulations

- If in doubt please ask

rev	date	comment

Client

Site address

68-70 Church Walk
Burgess Hill

Job Title

M&Co

Drawing Title

EXISTING PLANS & SECTION & ELEVATIONS

buchan rum

9 SAVILL ROAD
LINDFIELD
WEST SUSSEX RH162NY
E : info@buchanrumarchitects.co.uk

Scale	Size
1:100	A1
Date	Drn By
12/2022	HH
Drawing number	Rev
EL_00_100	