



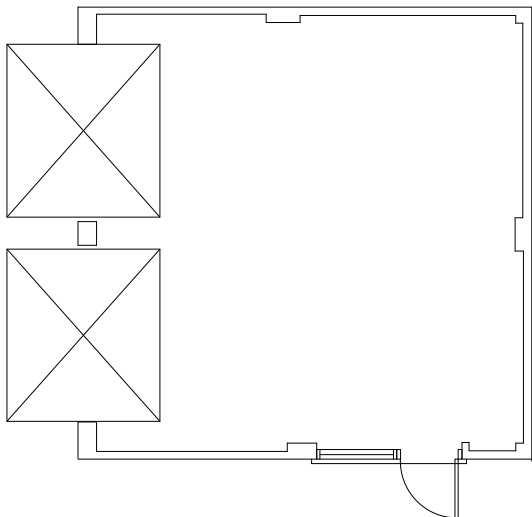


Consented garage plan

Scale: 1:100

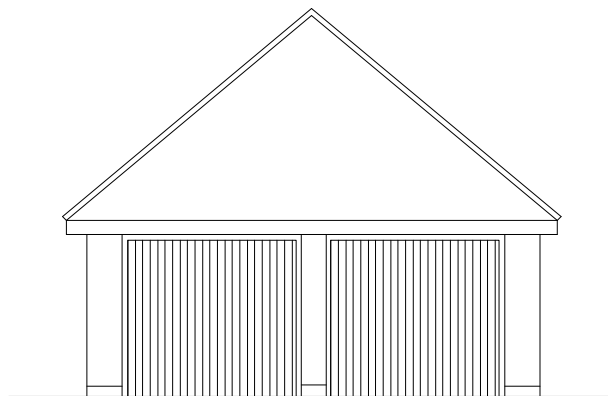


Consented Front elevation

Scale: 1:100

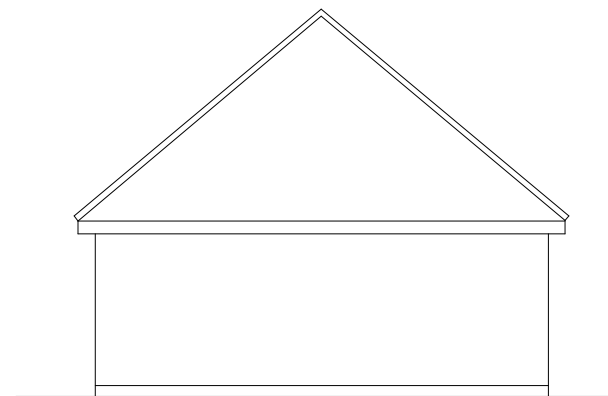


Consented side elevation A

Scale: 1:100

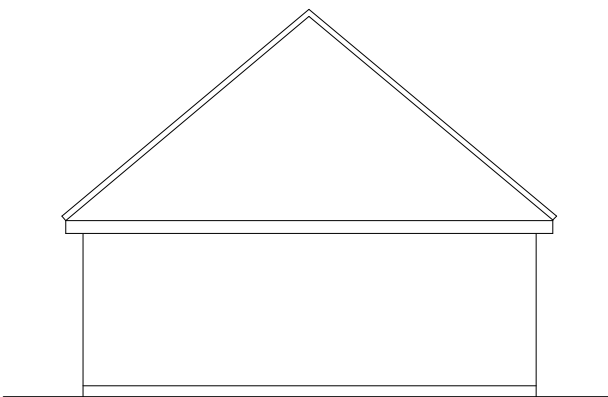

Consented rear elevation

Scale: 1:100

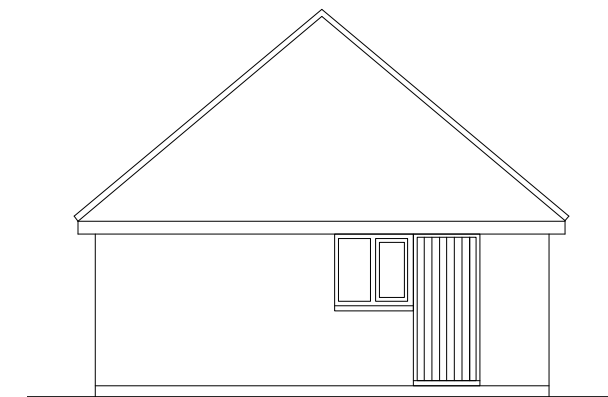

Consented side elevation B

Scale: 1:100



REV	DATE	BY	DESCRIP.	REV	DATE	BY	DESCRIP.	notes	client	project	title	drawing N°	drawn by	scale	rev	date	MATT SCULLY DESIGN www.mattscullydesign.com							
								THIS DRAWING IS THE PROPERTY OF MATT SCULLY DESIGN. COPYRIGHT IS RESERVED BY THEM AND THE DRAWING IS ISSUED ON THE CONDITION THAT IT IS NOT COPIED, REPRODUCED, RETAINED OR DISCLOSED TO ANY UNAUTHORISED PERSON, EITHER WHOLLY OR IN PART WITHOUT THE CONSENT IN WRITING OF MATT SCULLY DESIGN LTD. DO NOT SCALE THIS DRAWING. FIGURED DIMENSIONS ONLY ARE TO BE USED IN PREFERENCE TO SMALL SCALE DRAWINGS. ALL DIMENSIONS ARE TO BE CHECKED ON SITE BEFORE ANY WORK PROCEEDS. ANY ERRORS OR OMISSIONS ARE TO BE REPORTED TO THE DESIGNER. F IN DOUBT ASK. THE CONTRACTOR IS TO PROVIDE FULL SIZE SETTING OUT DRAWINGS BASED ON INFORMATION CONTAINED IN THIS DRAWING FOR THE DESIGNER'S APPROVAL PRIOR TO COMMENCING MANUFACTURE. THIS DRAWING IS TO BE READ IN CONJUNCTION WITH ALL THE RELEVANT CONSULTANTS' AND/OR SPECIALISTS' DRAWINGS OR DOCUMENTS AND ANY DISCREPANCIES OR VARIATIONS ARE TO BE NOTIFIED TO THE DESIGNER BEFORE THE AFFECTED WORK COMMENCES.	1 Highfields, Warninglid, RH17 5SY	As Consented Garage	4065_05			05 '25			THIS DRAWING IS THE PROPERTY OF MATT SCULLY DESIGN. COPYRIGHT IS RESERVED BY THEM AND THE DRAWING IS ISSUED ON THE CONDITION THAT IT IS NOT COPIED, REPRODUCED, RETAINED OR DISCLOSED TO ANY UNAUTHORISED PERSON, EITHER WHOLLY OR IN PART WITHOUT THE CONSENT IN WRITING OF MATT SCULLY DESIGN LTD.		