




FRONT (NORTH EAST) ELEVATION

1 : 100

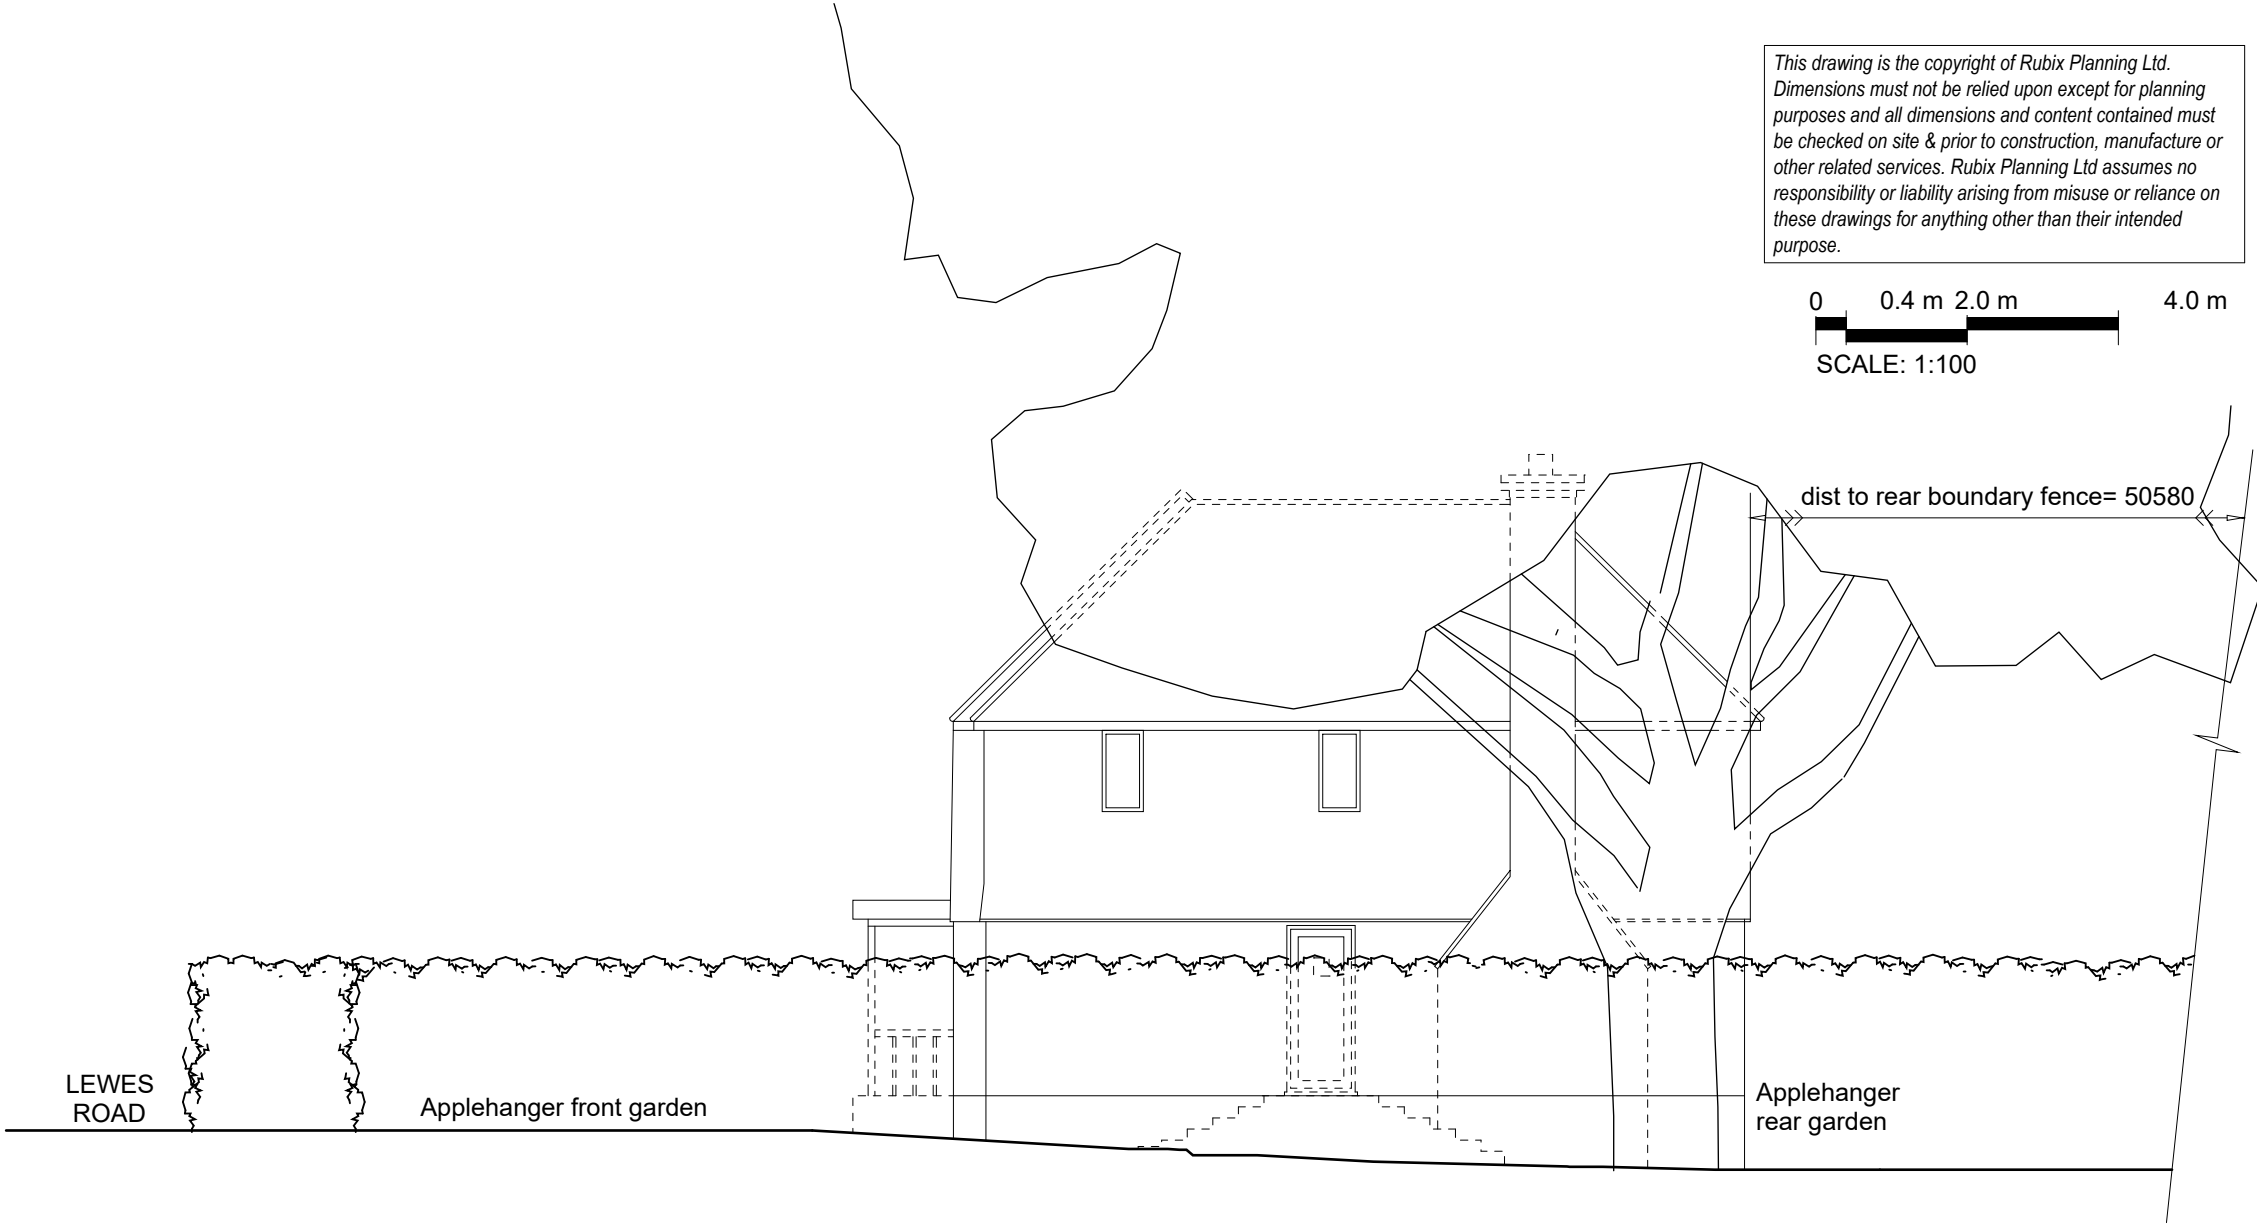


SIDE (NORTH WEST) STREET SCENE ELEVATION

1 : 100




SIDE (NORTH WEST) ELEVATION

1 : 100

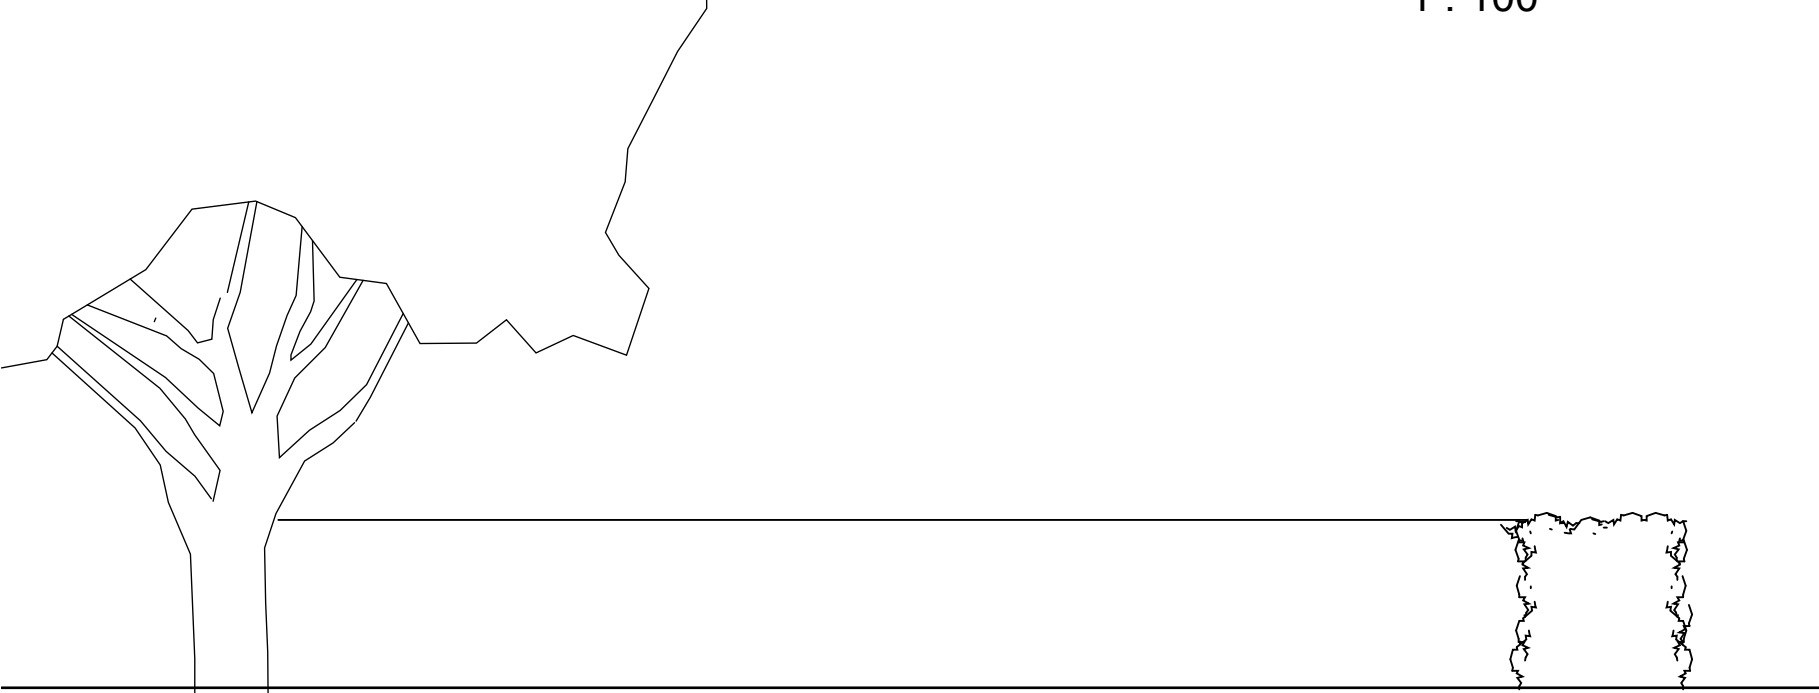

SOUTH EAST ELEVATION AS EXISTING

1 : 100

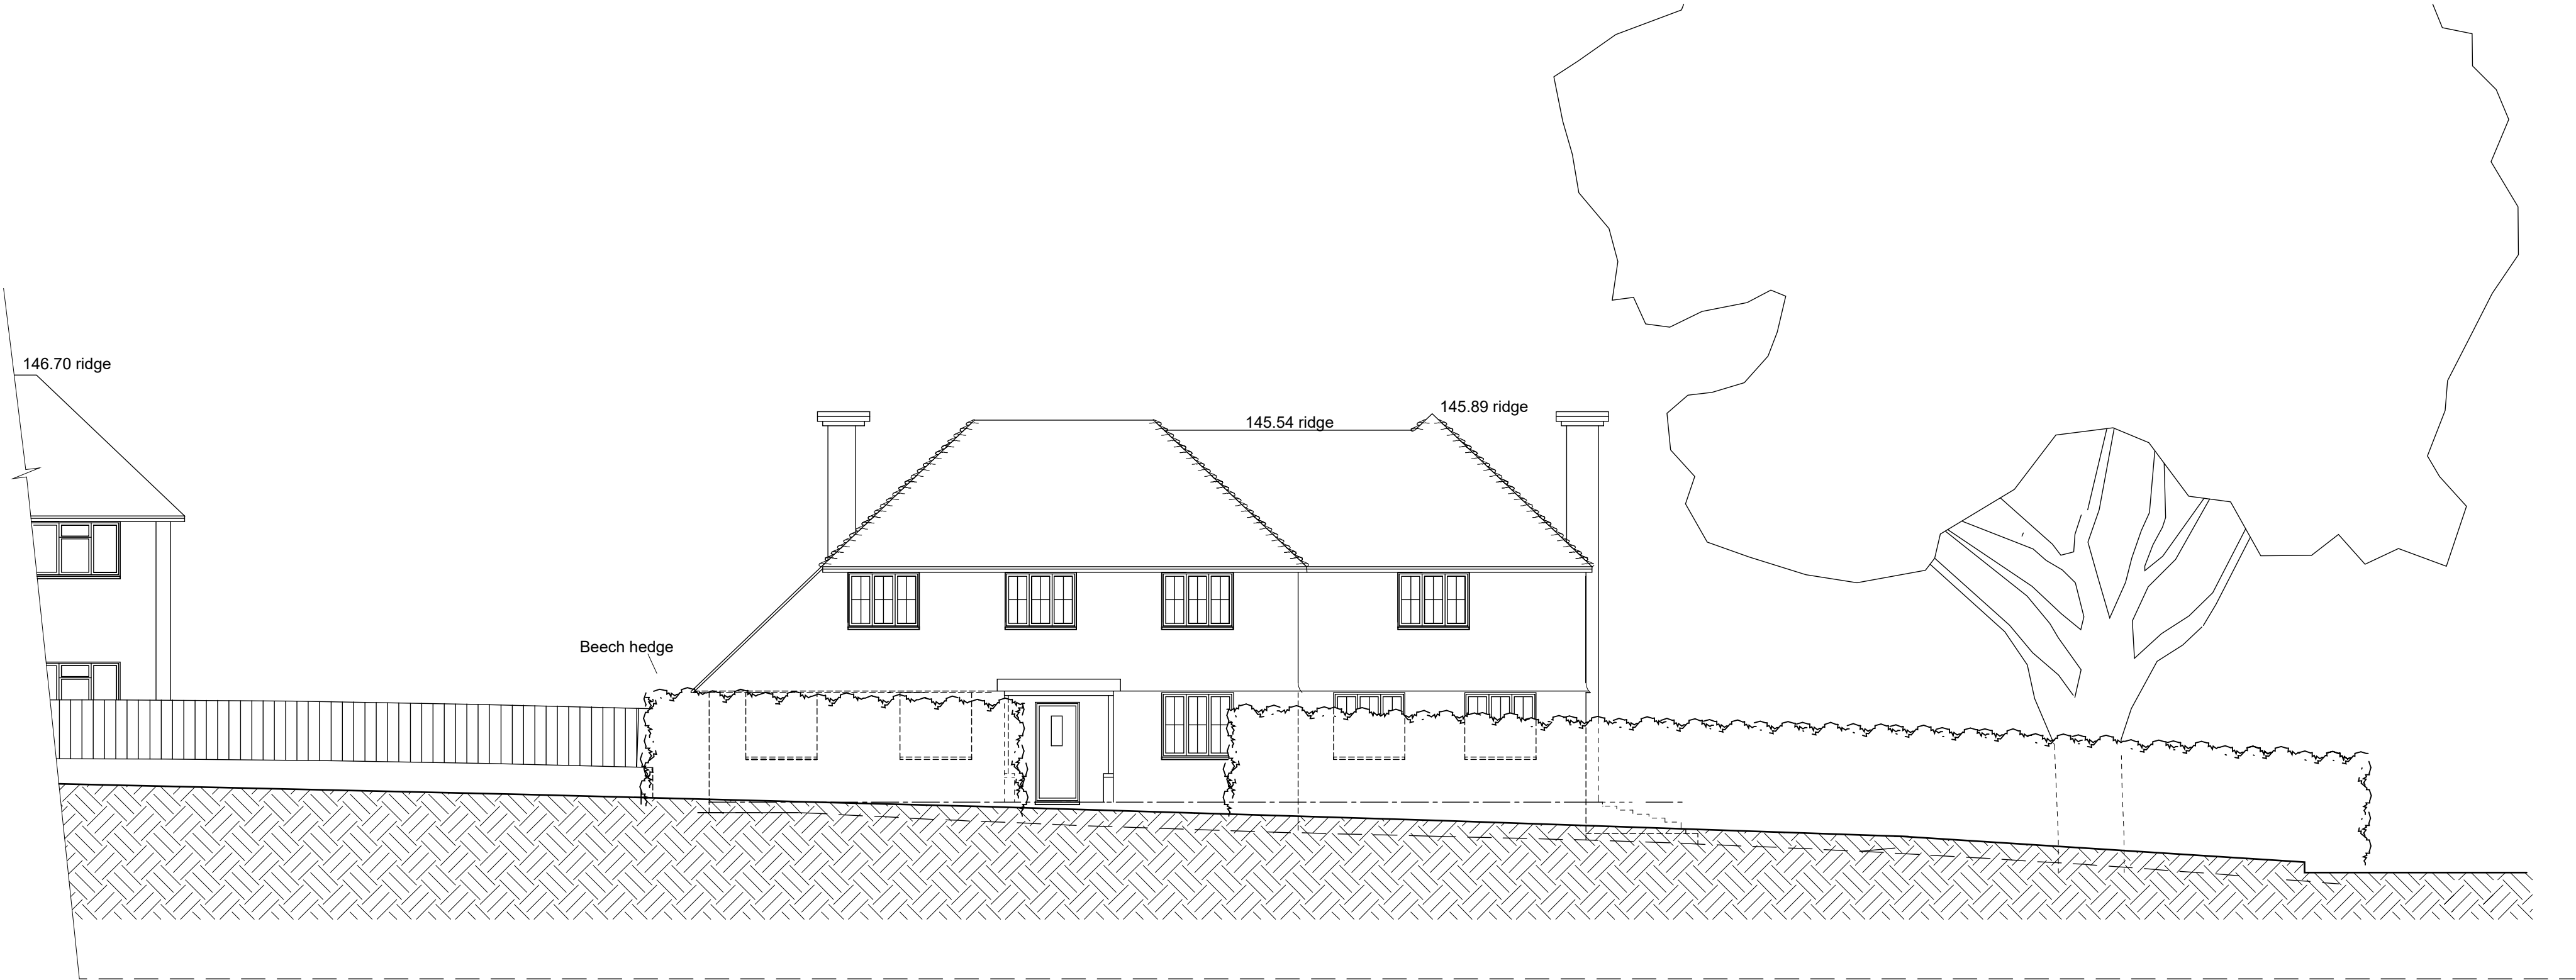

FRONT (NORTH EAST) STREET ELEVATION

1 : 100

This drawing is the copyright of Rubix Planning Ltd.
Dimensions must not be relied upon except for planning purposes and all dimensions and content contained must be checked on site & prior to construction, manufacture or other related services. Rubix Planning Ltd assumes no responsibility or liability arising from misuse or reliance on these drawings for anything other than their intended purpose.

0 0.4 m 2.0 m 4.0 m

SCALE: 1:100

A		24/04/26	Updated
Revision Number	Revision Date	Revision Description	
Revision Schedule			
 Rubix Planning			
 info@rubixplanning.com			
 Call Us: 0333 444 0208			
 www.rubixplanning.com			
Registered Company in England & Wales. Company Number: 1603434 Registered Office: Marine House 151 Western Road, Haywards Heath, West Sussex RH16 3LH			
client:		Mr Kemp	
project:		Garage	
site:		Applehanger Lewes Road East Grinstead RH19 3SX	
drawing:			
Elevations as Existing			
scale: 1 : 100		size: A1	by: TC
project: 2431		dwg: 02	rev: A