






Site as Proposed
1 : 100

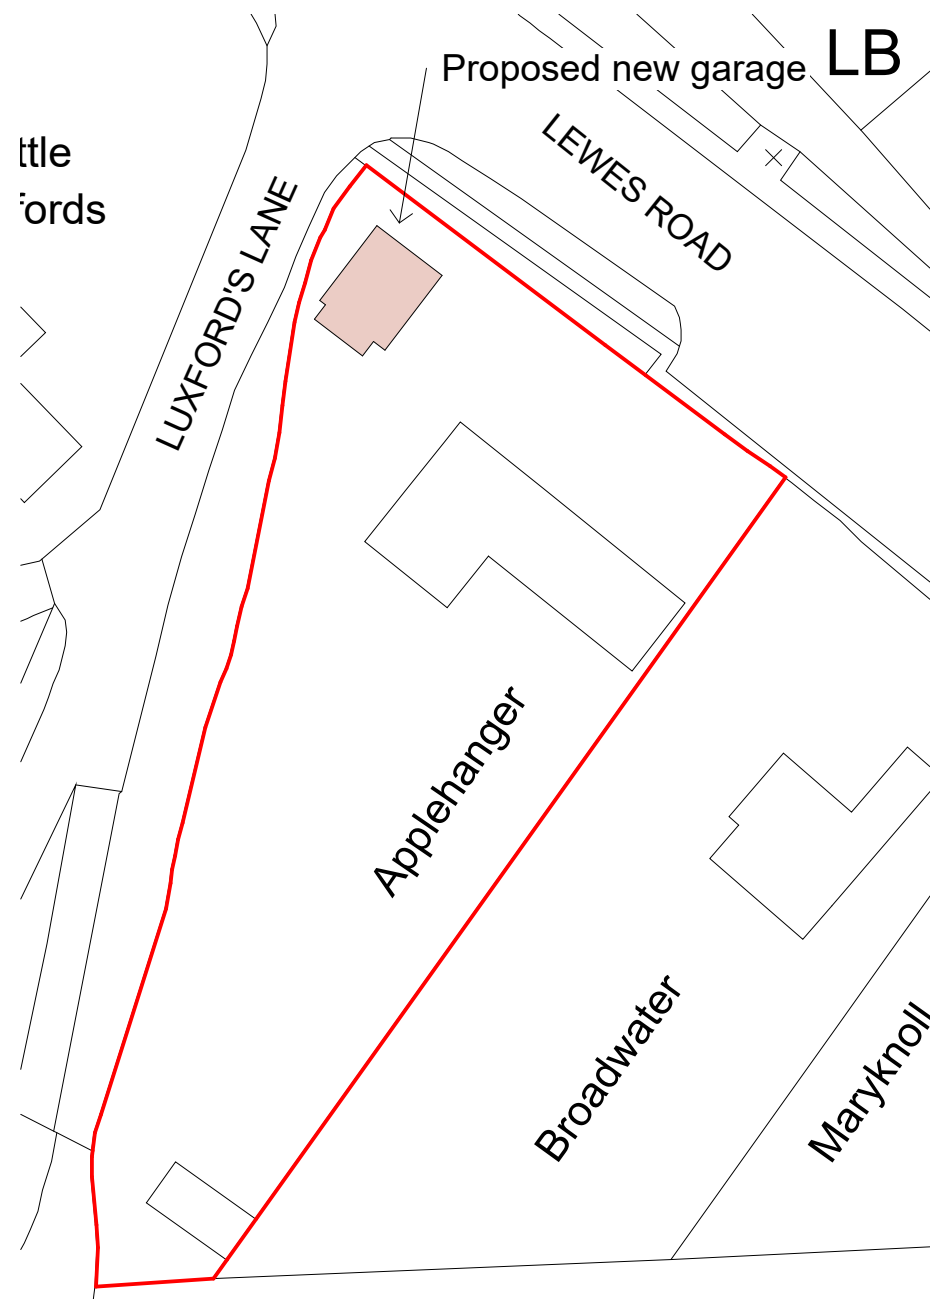

Block Plan as Proposed
1 : 500

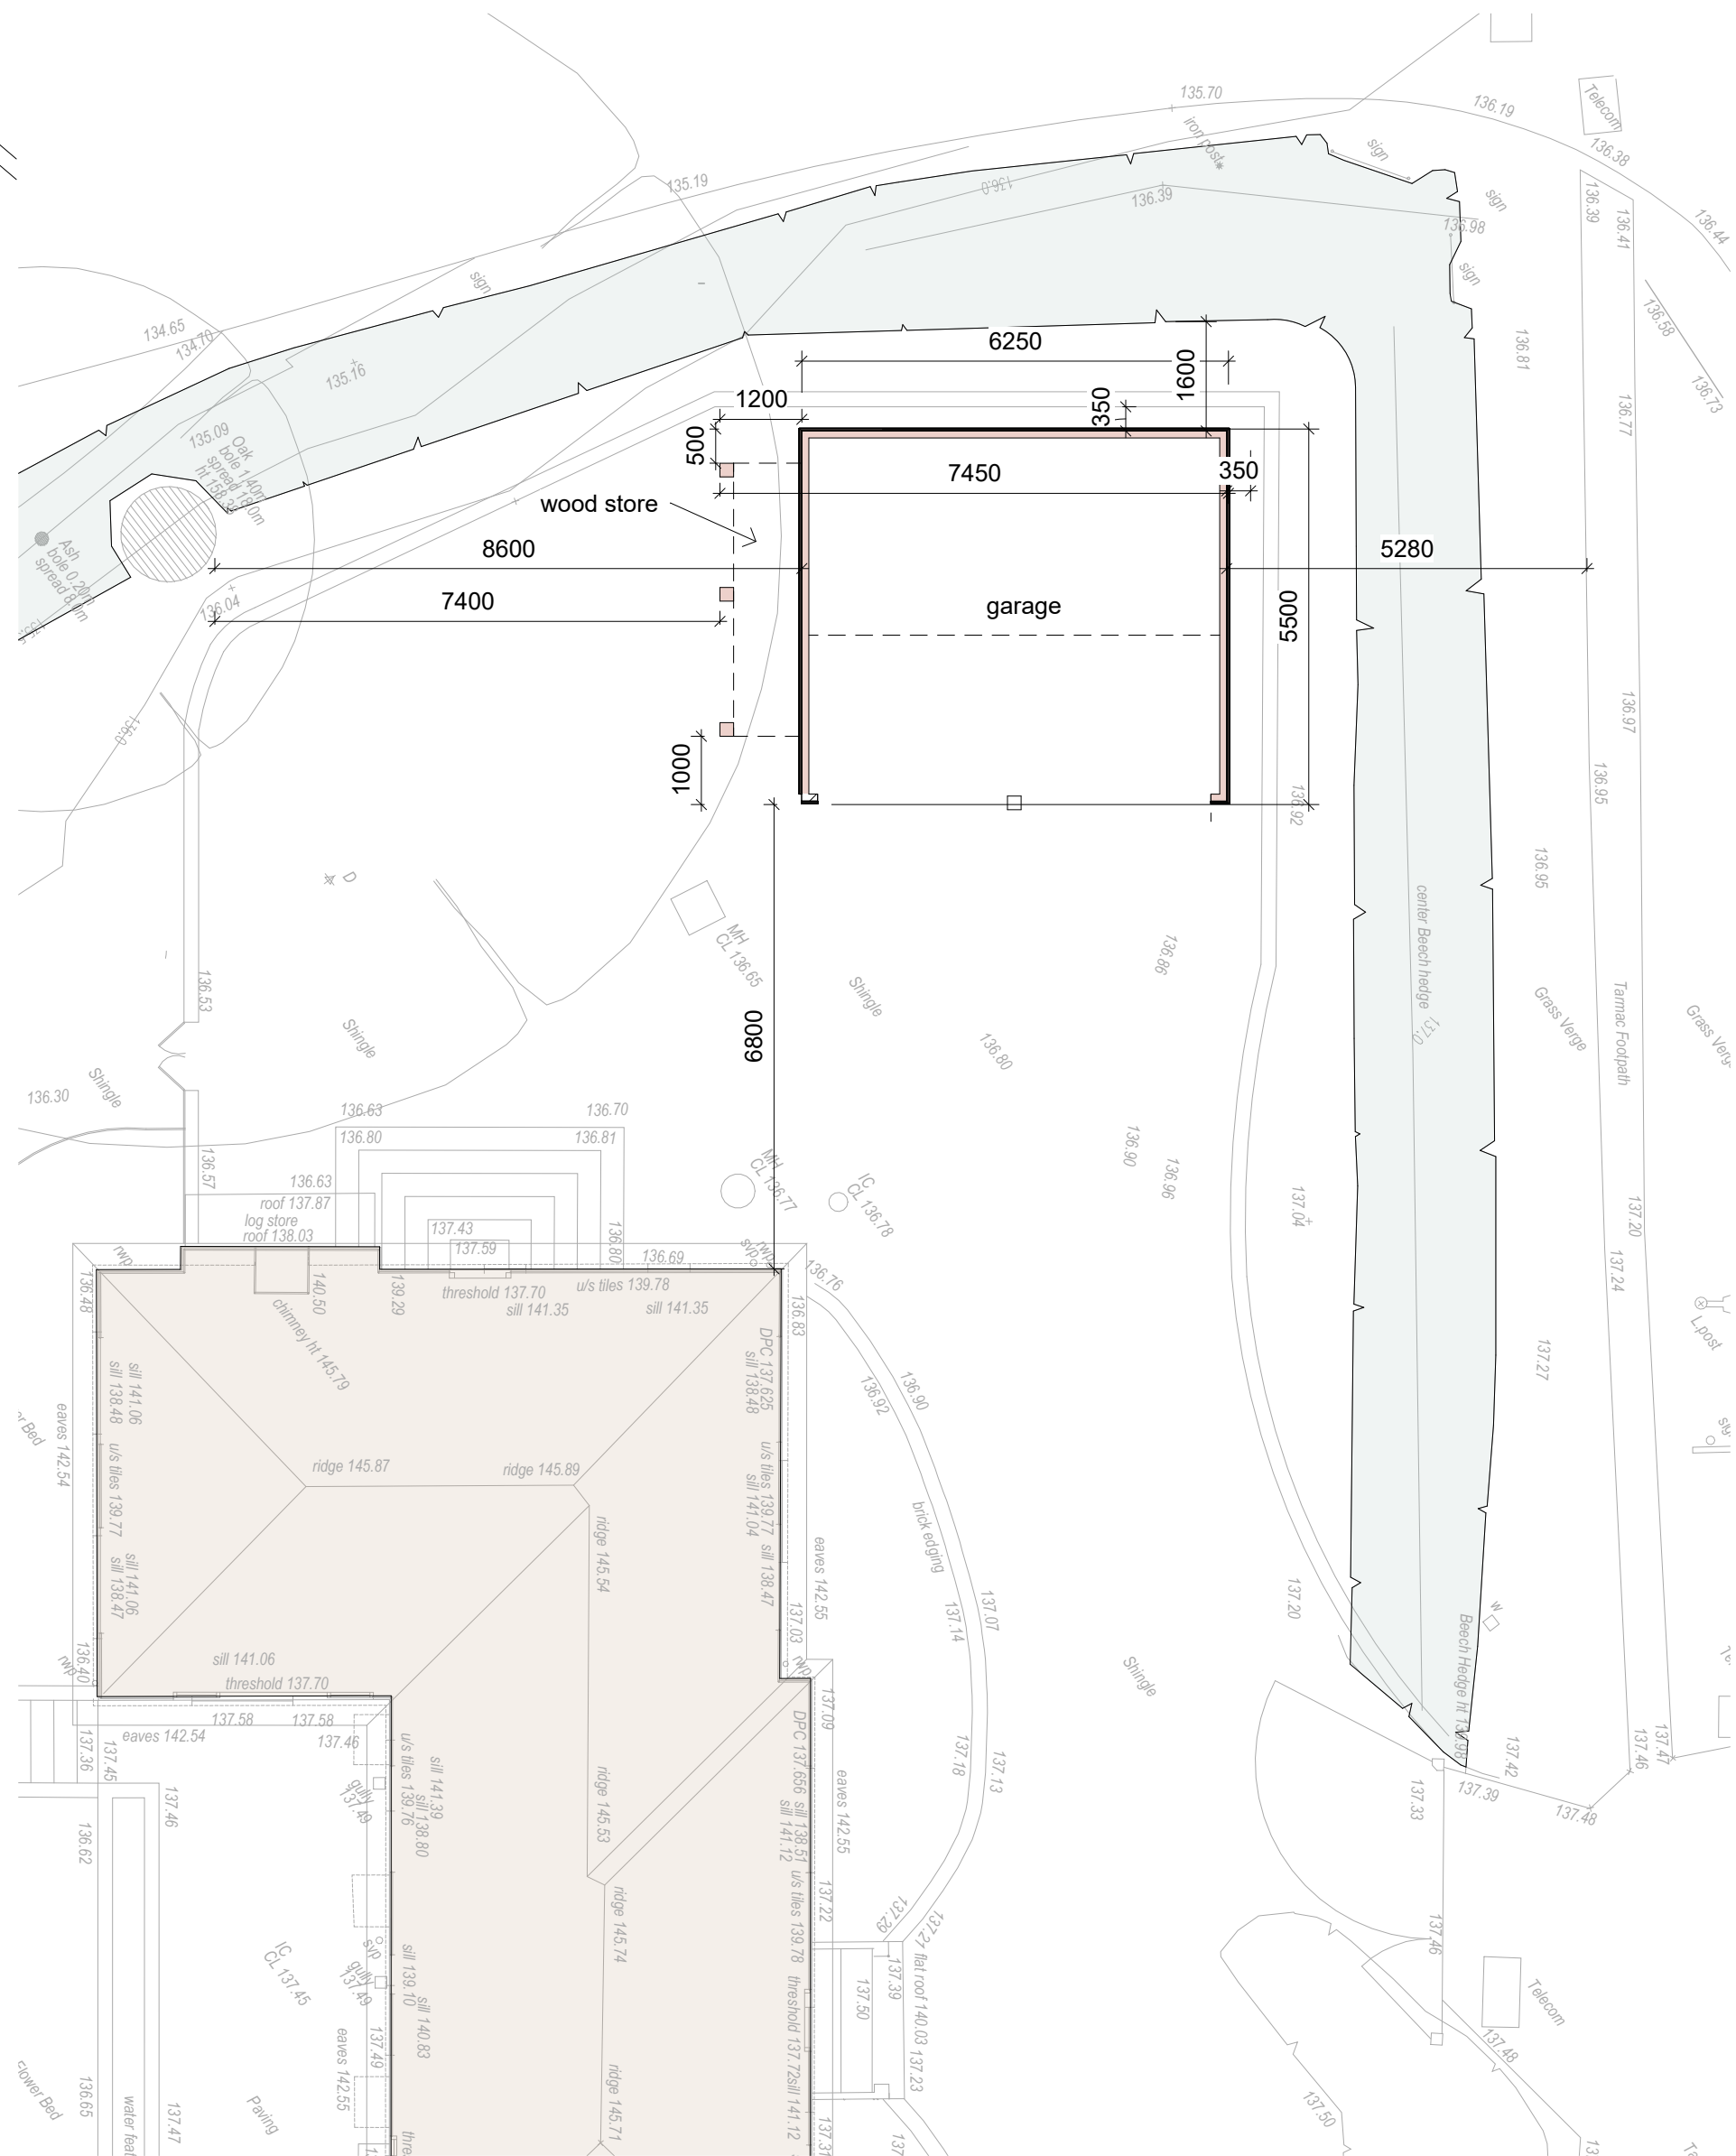


Ground Floor as Proposed
1 : 100

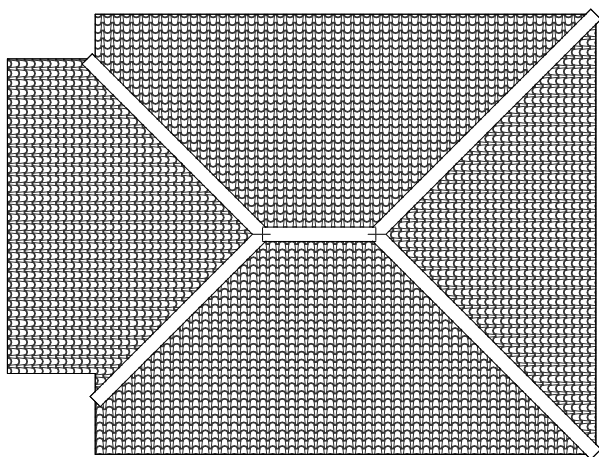

Roof Plan as Proposed
1 : 100

This drawing is the copyright of Rubix Planning Ltd. Dimensions must not be relied upon except for planning purposes and all dimensions and content contained must be checked on site & prior to construction, manufacture or other related services. Rubix Planning Ltd assumes no responsibility or liability arising from misuse or reliance on these drawings for anything other than their intended purpose.

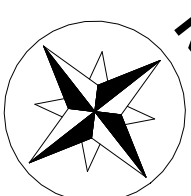

0 5.0 m 12.5 m 25.0 m
SCALE: 1:500

0 1.0 m 2.5 m 5.0 m
SCALE: 1:100

Revision Schedule		
B	24/04/26	Updated
A	14/04/26	Updated
Revision Number	Revision Date	Revision Description
Revision Schedule		
		
 info@rubixplanning.com		
 Call Us: 0333 444 0208		
 www.rubixplanning.com		
Registered Company in England & Wales. Company Number: 1615434 Registered Office: Marine House, 151 Western Road, Haywards Heath, West Sussex RH16 3UH		
client:	Mr Kemp	
project:	Garage	
site:	Applehanger Lewes Road East Grinstead RH19 3SX	
drawing:	Drawings as Proposed	
scale:	As indicated	size: A1 by: TC
project:	2431	dwg: 03 rev: B