


NOTES

DO NOT SCALE OFF THIS DRAWING.

CHECK ALL DIMENSIONS ON SITE BEFORE ANY WORK IS COMMENCED.
ALL GOODS MATERIALS AND WORKMANSHIP MUST CONFORM WITH CURRENT BUILDING REGULATIONS, BRITISH STANDARDS AND CODES OF PRACTICE.

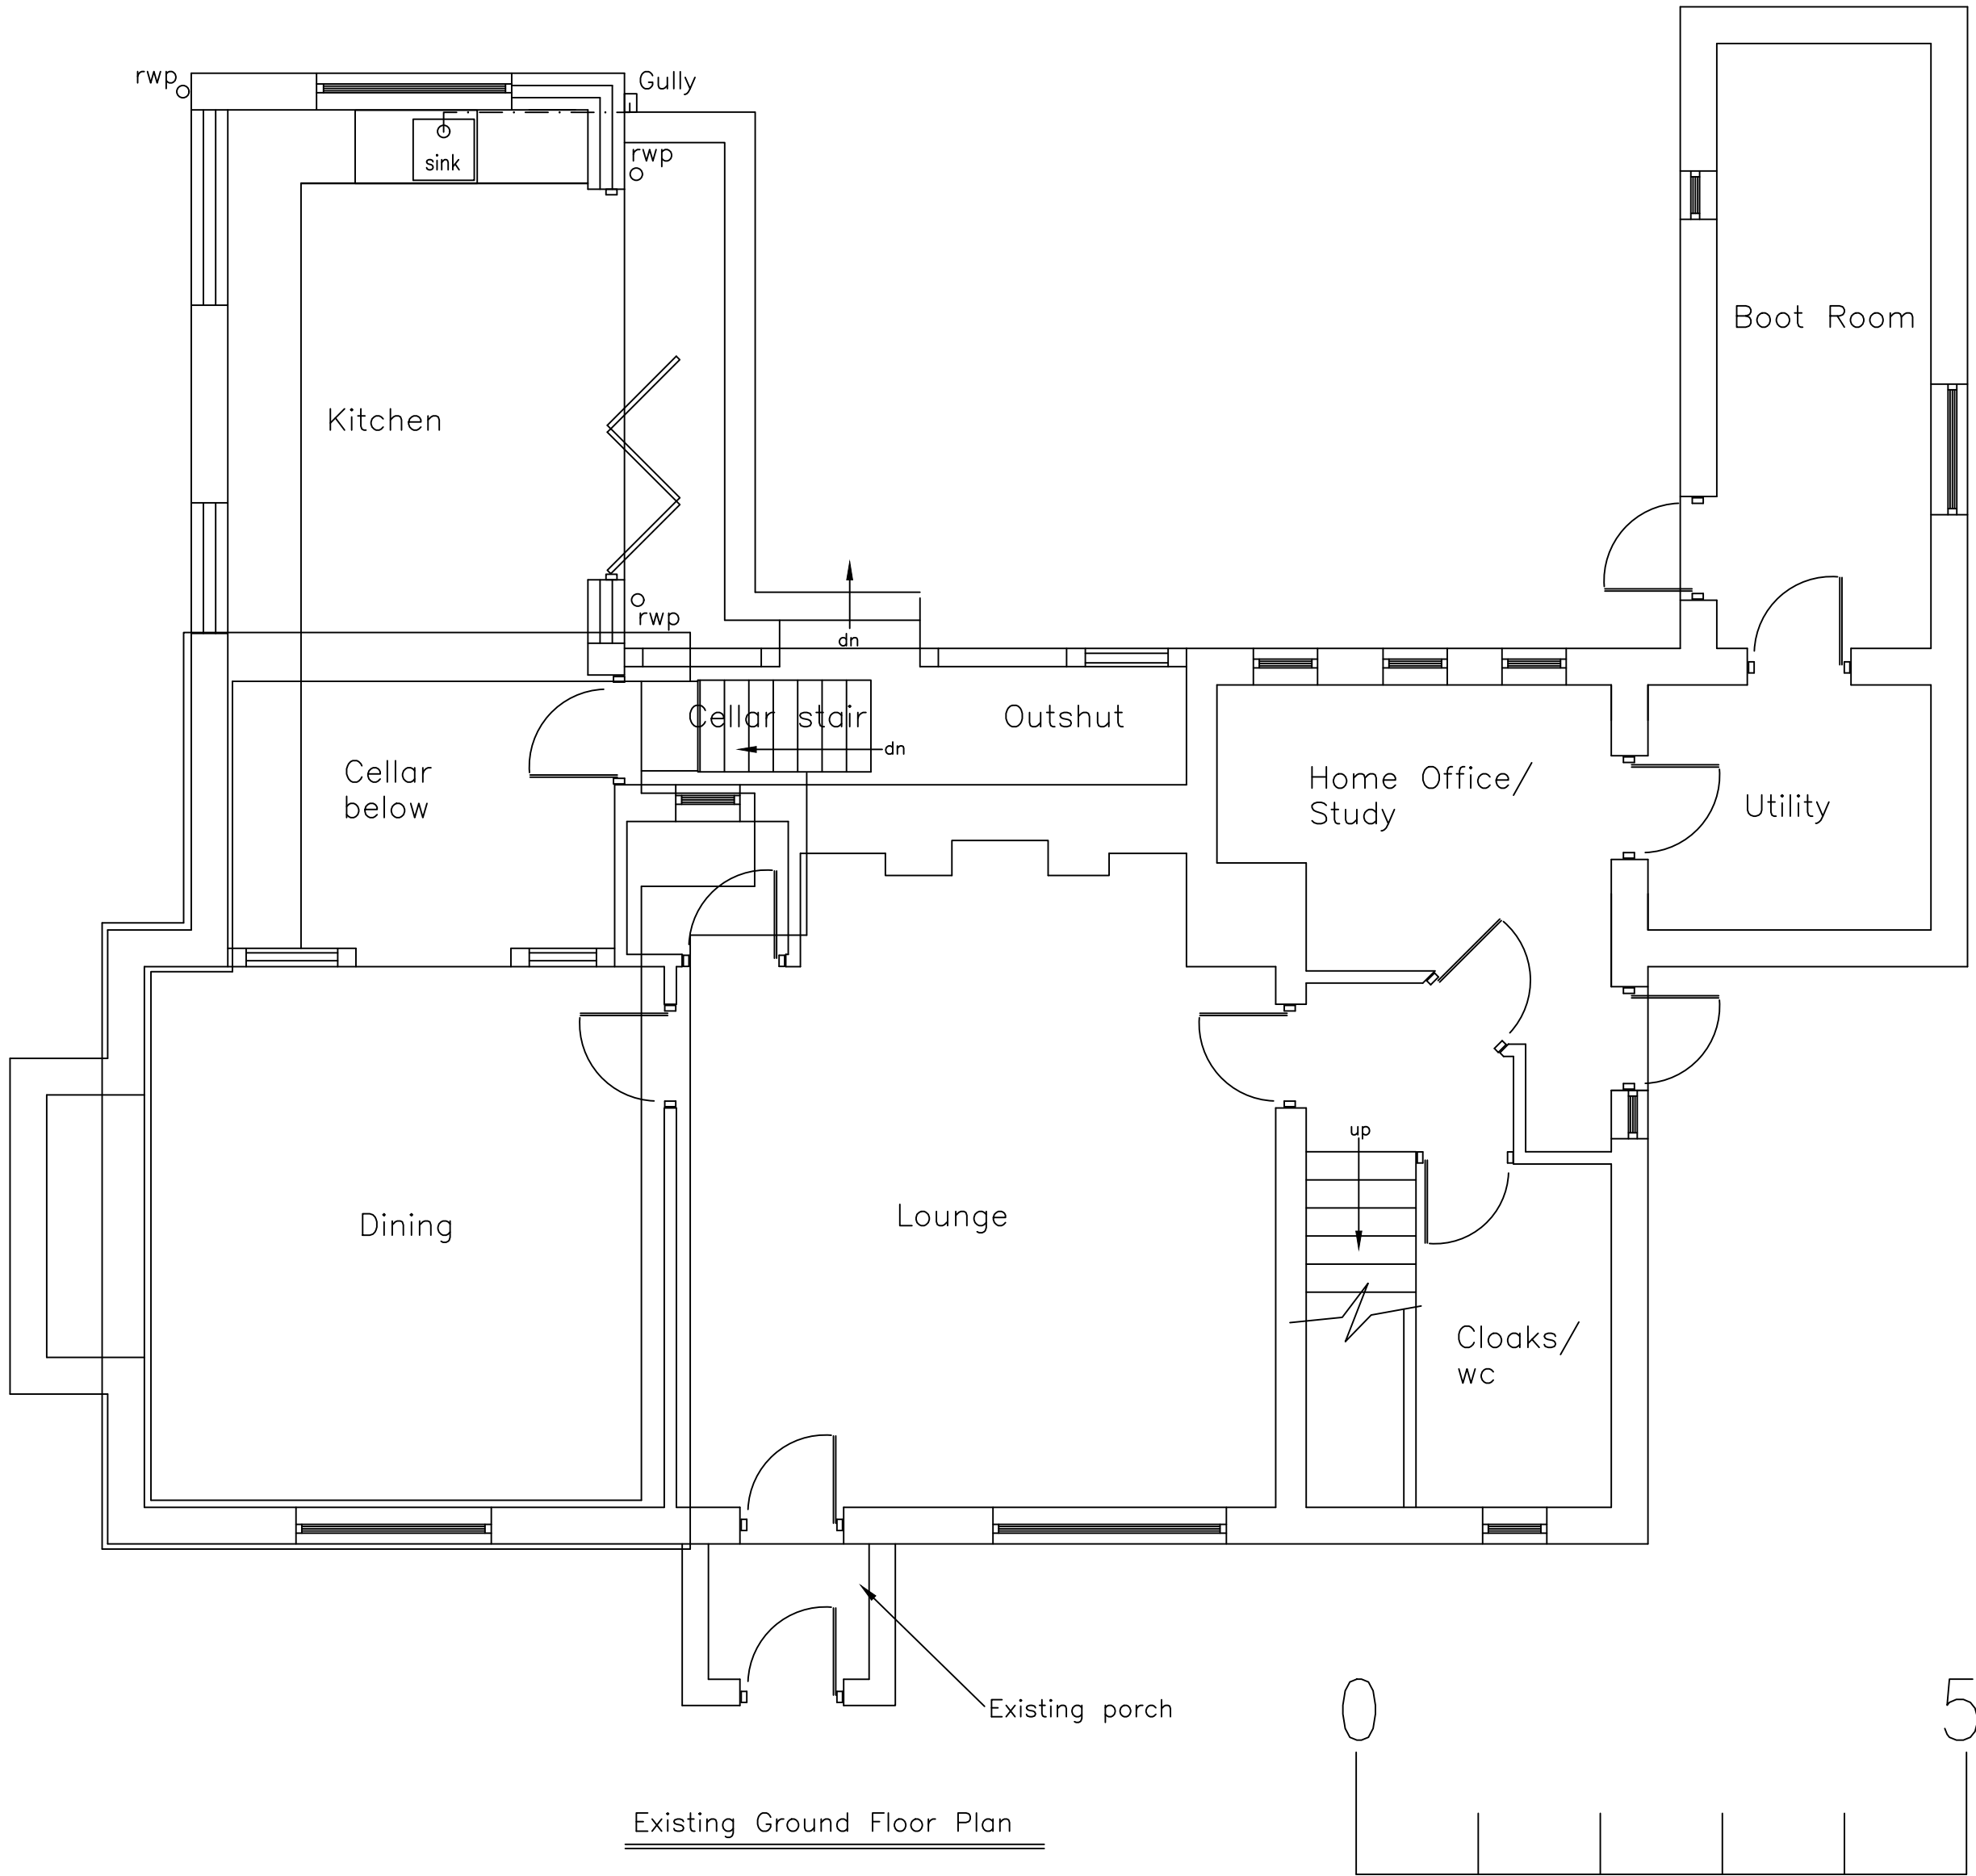

Existing Ground Floor Plan

Rev	Date	By	Amendment

Client
Mr & Mrs G Westcott

Site Address
Cobwebbs
North Lane
West Hoathly
RH19 4QG

Project
Proposed replacement porch
to front of property

Drawing Title
Existing Ground Floor Plan

Date	Scale	Drawn By	JM
April 2025	1:50@A1	Checked By	JTM
Job No	Dwg No	Rev	
B.015.25	01	*	