



BELMONT DESIGNS
ARCHITECTURAL PRACTICE

james@belmont-designs.co.uk
www.belmont-designs.co.uk
37 Ashenground Road
Haywards Heath
RH16 4PS
Tel: 01444 455161 Mobile 07885 387900



NOTES

DO NOT SCALE OFF THIS DRAWING.


CHECK ALL DIMENSIONS ON SITE BEFORE ANY WORK IS COMMENCED.
ALL GOODS MATERIALS AND WORKMANSHIP MUST CONFORM WITH CURRENT BUILDING REGULATIONS, BRITISH STANDARDS AND CODES OF PRACTICE.



Front Elevation as Proposed

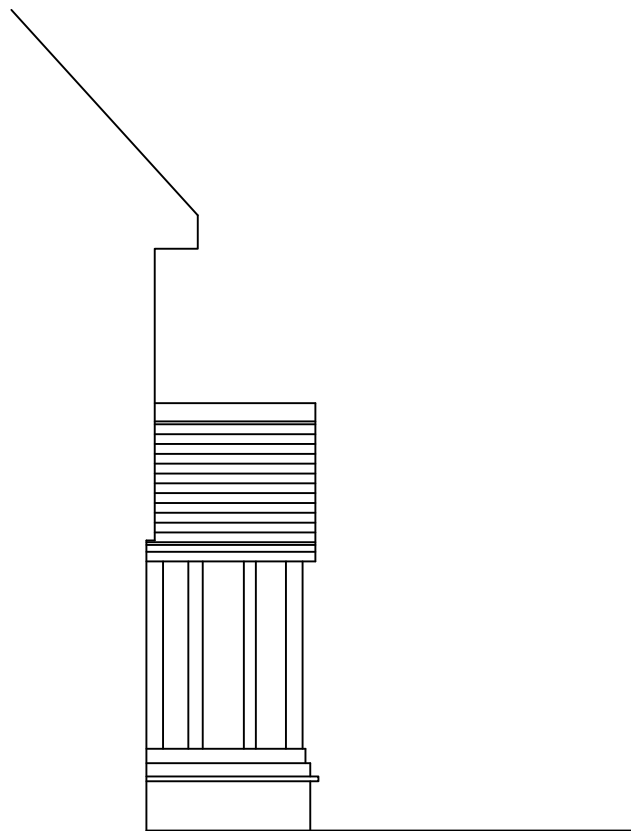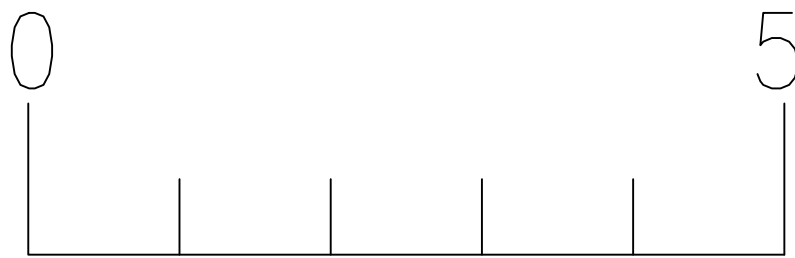

Side Elevation Porch as Proposed

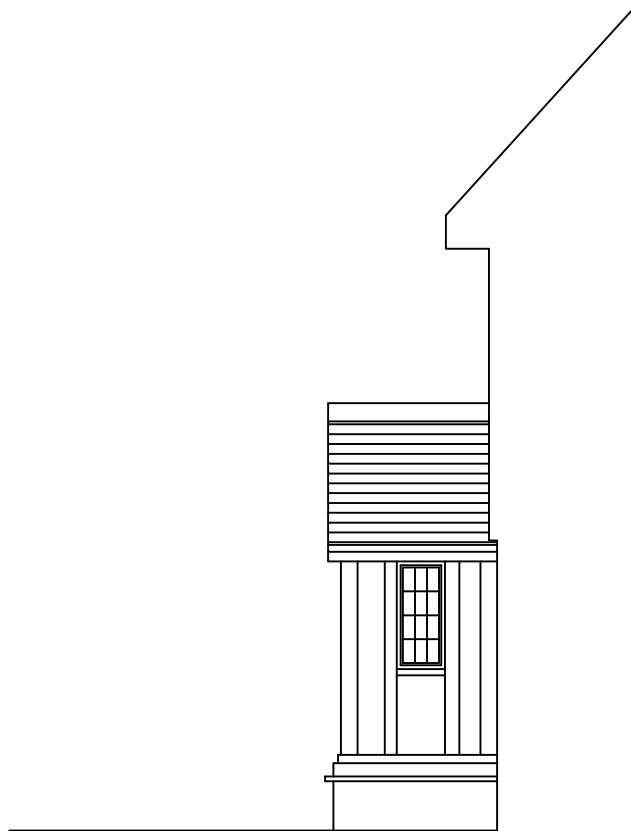

Side Elevation Porch as Proposed

Rev	Date	By	Amendment

Client
Mr & Mrs G Westcott

Site Address
**Cobwebbs
North Lane
West Hoathly
RH19 4QG**

Project
**Proposed replacement porch
to front of property**

Drawing Title
Proposed Elevations

Date April 2025	Scale 1:50	Drawn By JM
		Checked By JTM
Job No B.015.25	Dwg No 04	Rev *