



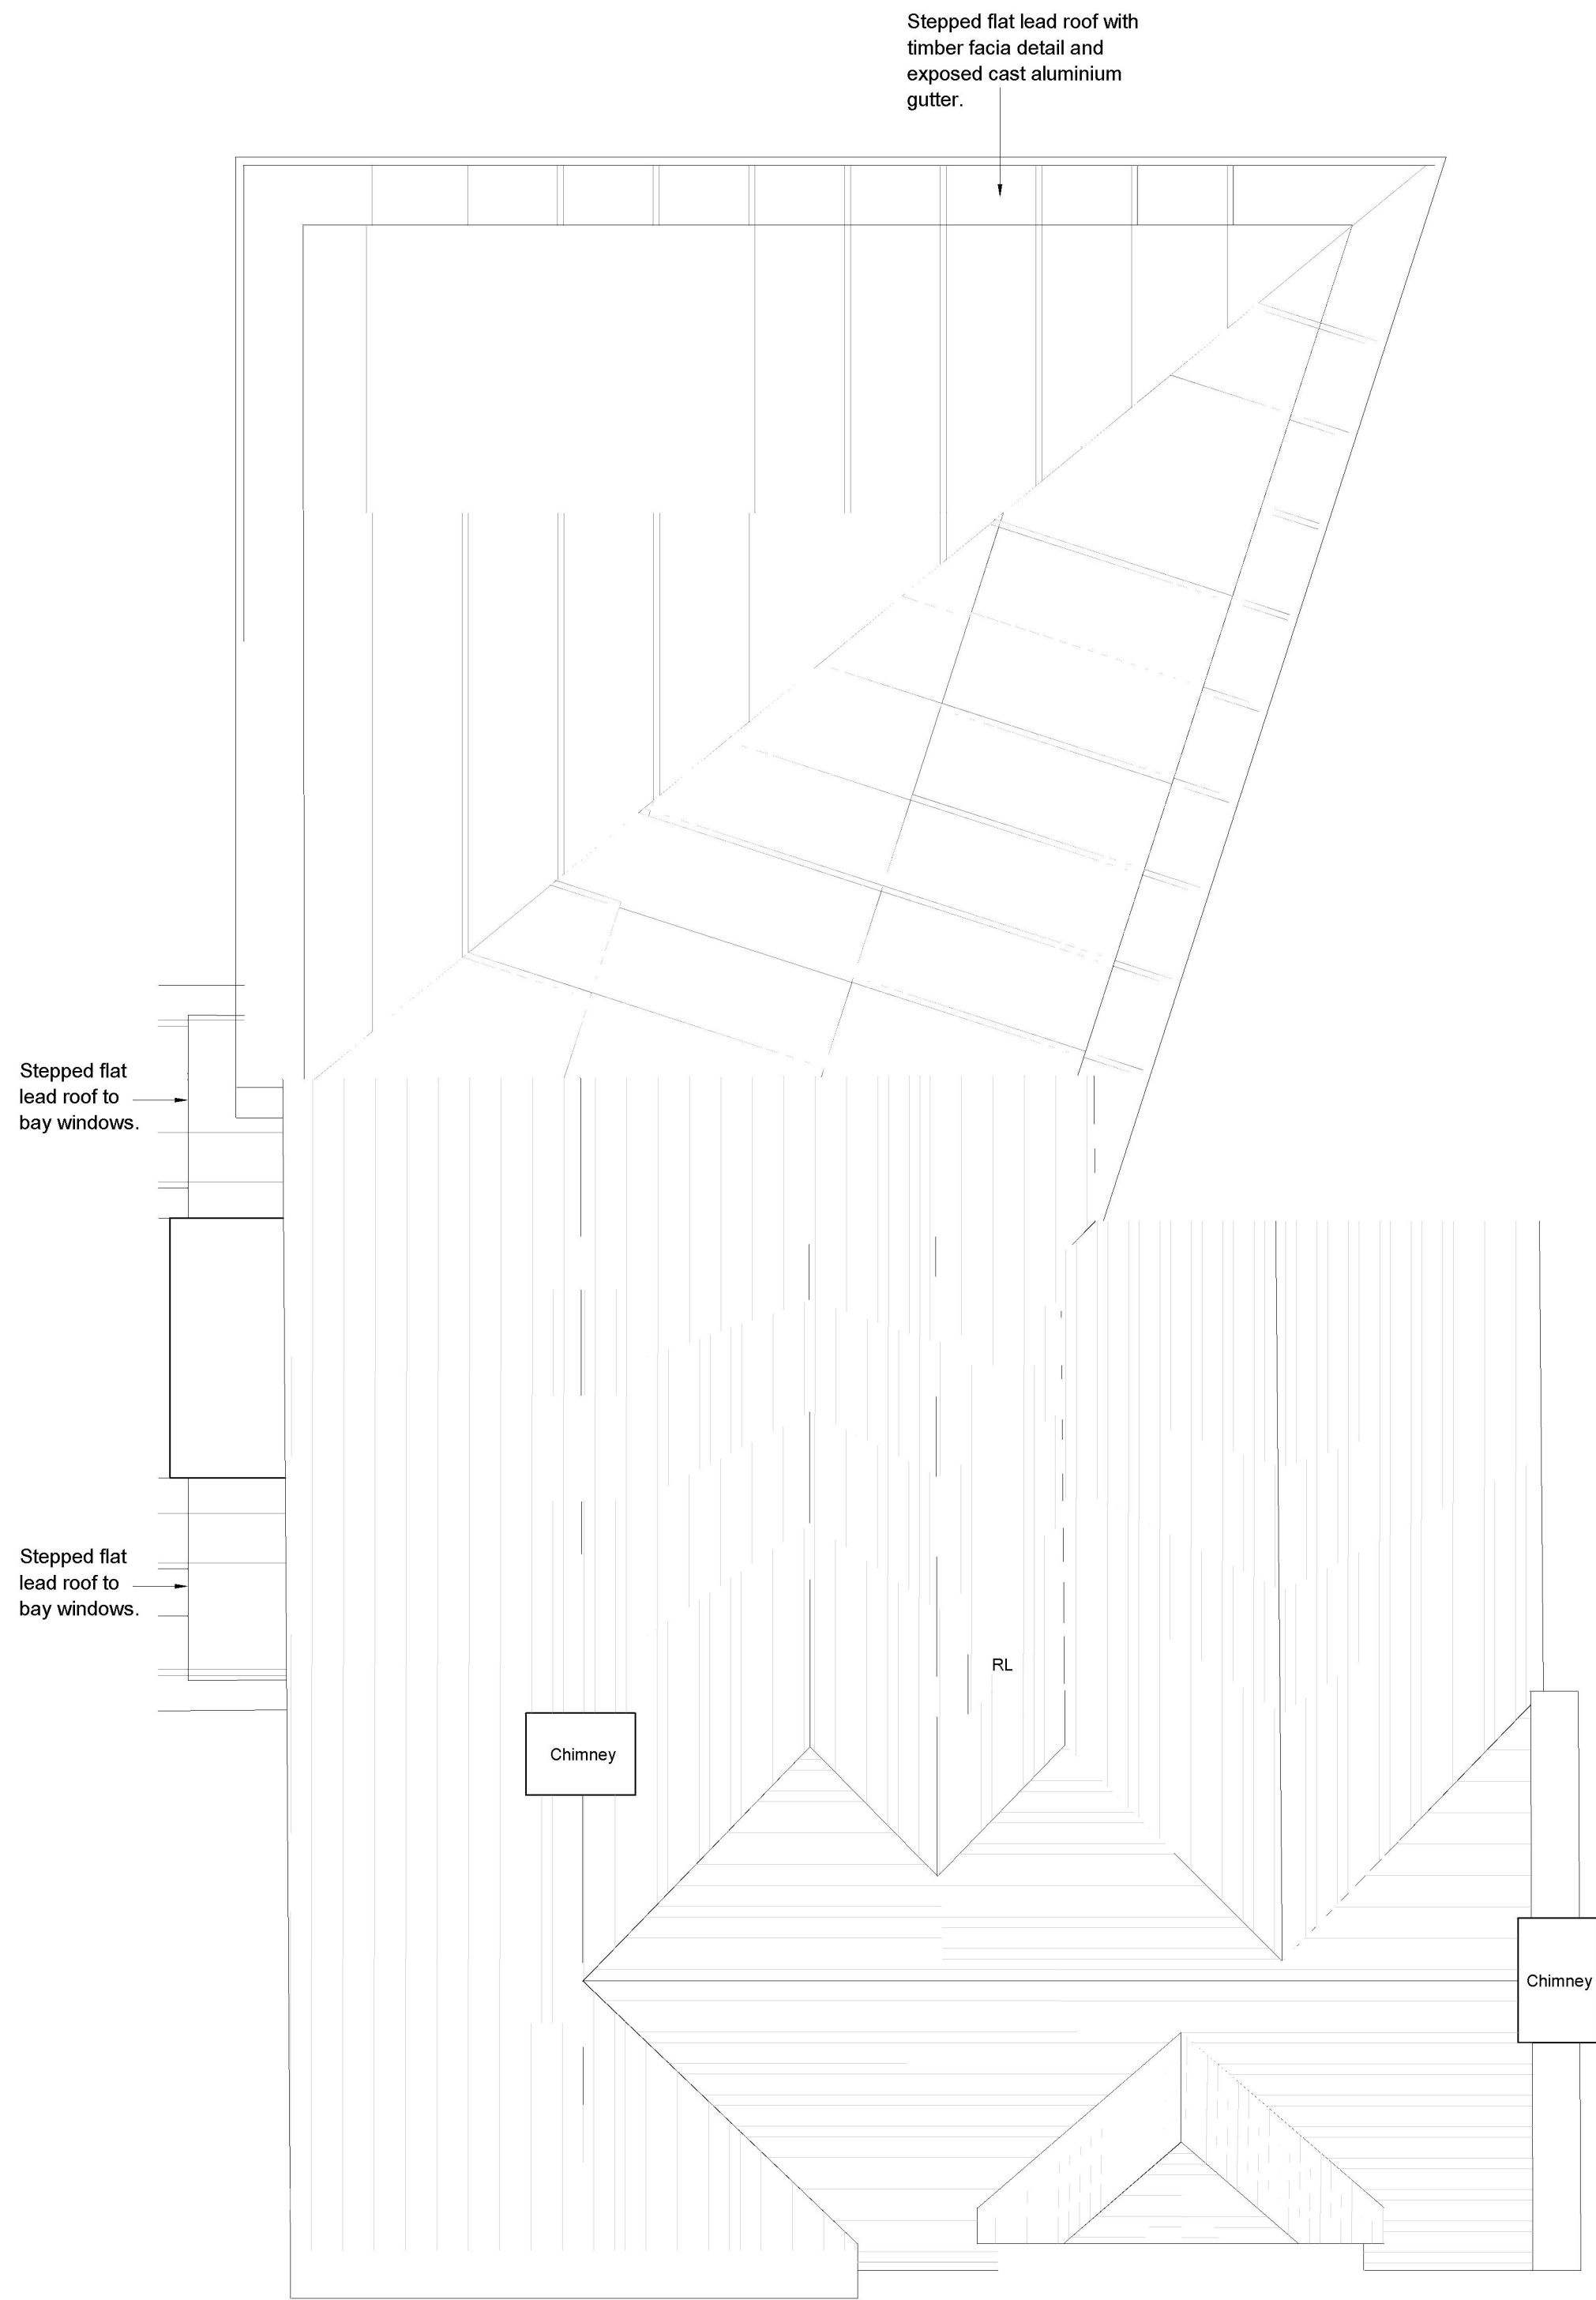

ROOF FLOOR PLAN - AS PROPOSED
SCALE @ 1:50 ON AN A1 SHEET

 

REV.	DATE.	BY.	AMENDMENT.	CHK.						
PLANNING  2 Lucastes Mews, Paddockhall Road, Haywards Heath, West Sussex, RH16 1HE (01444) 452604 hb@gouldbaxter.co.uk www.gouldbaxter.co.uk NOTES: DO NOT SCALE OFF THIS DRAWING UNLESS FOR PLANNING PURPOSES. CHECK ALL DIMENSIONS ON SITE BEFORE ANY WORK IS COMMENCED. ALL GOODS MATERIALS AND WORKMANSHIP MUST CONFORM WITH CURRENT BUILDING REGULATIONS, BRITISH STANDARDS AND CODES OF PRACTICE. COPYRIGHT OF THIS DRAWING IS RETAINED BY GOULD PROPERTY CONSULTANTS LLP VIA GOULD BAXTER AND IT MUST NOT BE REPRODUCED WITHOUT WRITTEN CONSENT. CLIENT: Mr & Mrs Broad PROJECT: St Johns Lodge, 151 High Street, Lindfield RH16 2HT DRAWING: Roof Plan As Proposed <table><tr><td>DATE: 13.08.2025</td><td>SCALE AT A1: 1:50</td><td>DRAWN BY.: AE CHECKED BY.: *</td></tr></table> <table><tr><td>JOB NO. GH891</td><td>DRAWING NO. PL.22</td><td>REV. .</td></tr></table>					DATE: 13.08.2025	SCALE AT A1: 1:50	DRAWN BY.: AE CHECKED BY.: *	JOB NO. GH891	DRAWING NO. PL.22	REV. .
DATE: 13.08.2025	SCALE AT A1: 1:50	DRAWN BY.: AE CHECKED BY.: *								
JOB NO. GH891	DRAWING NO. PL.22	REV. .								