


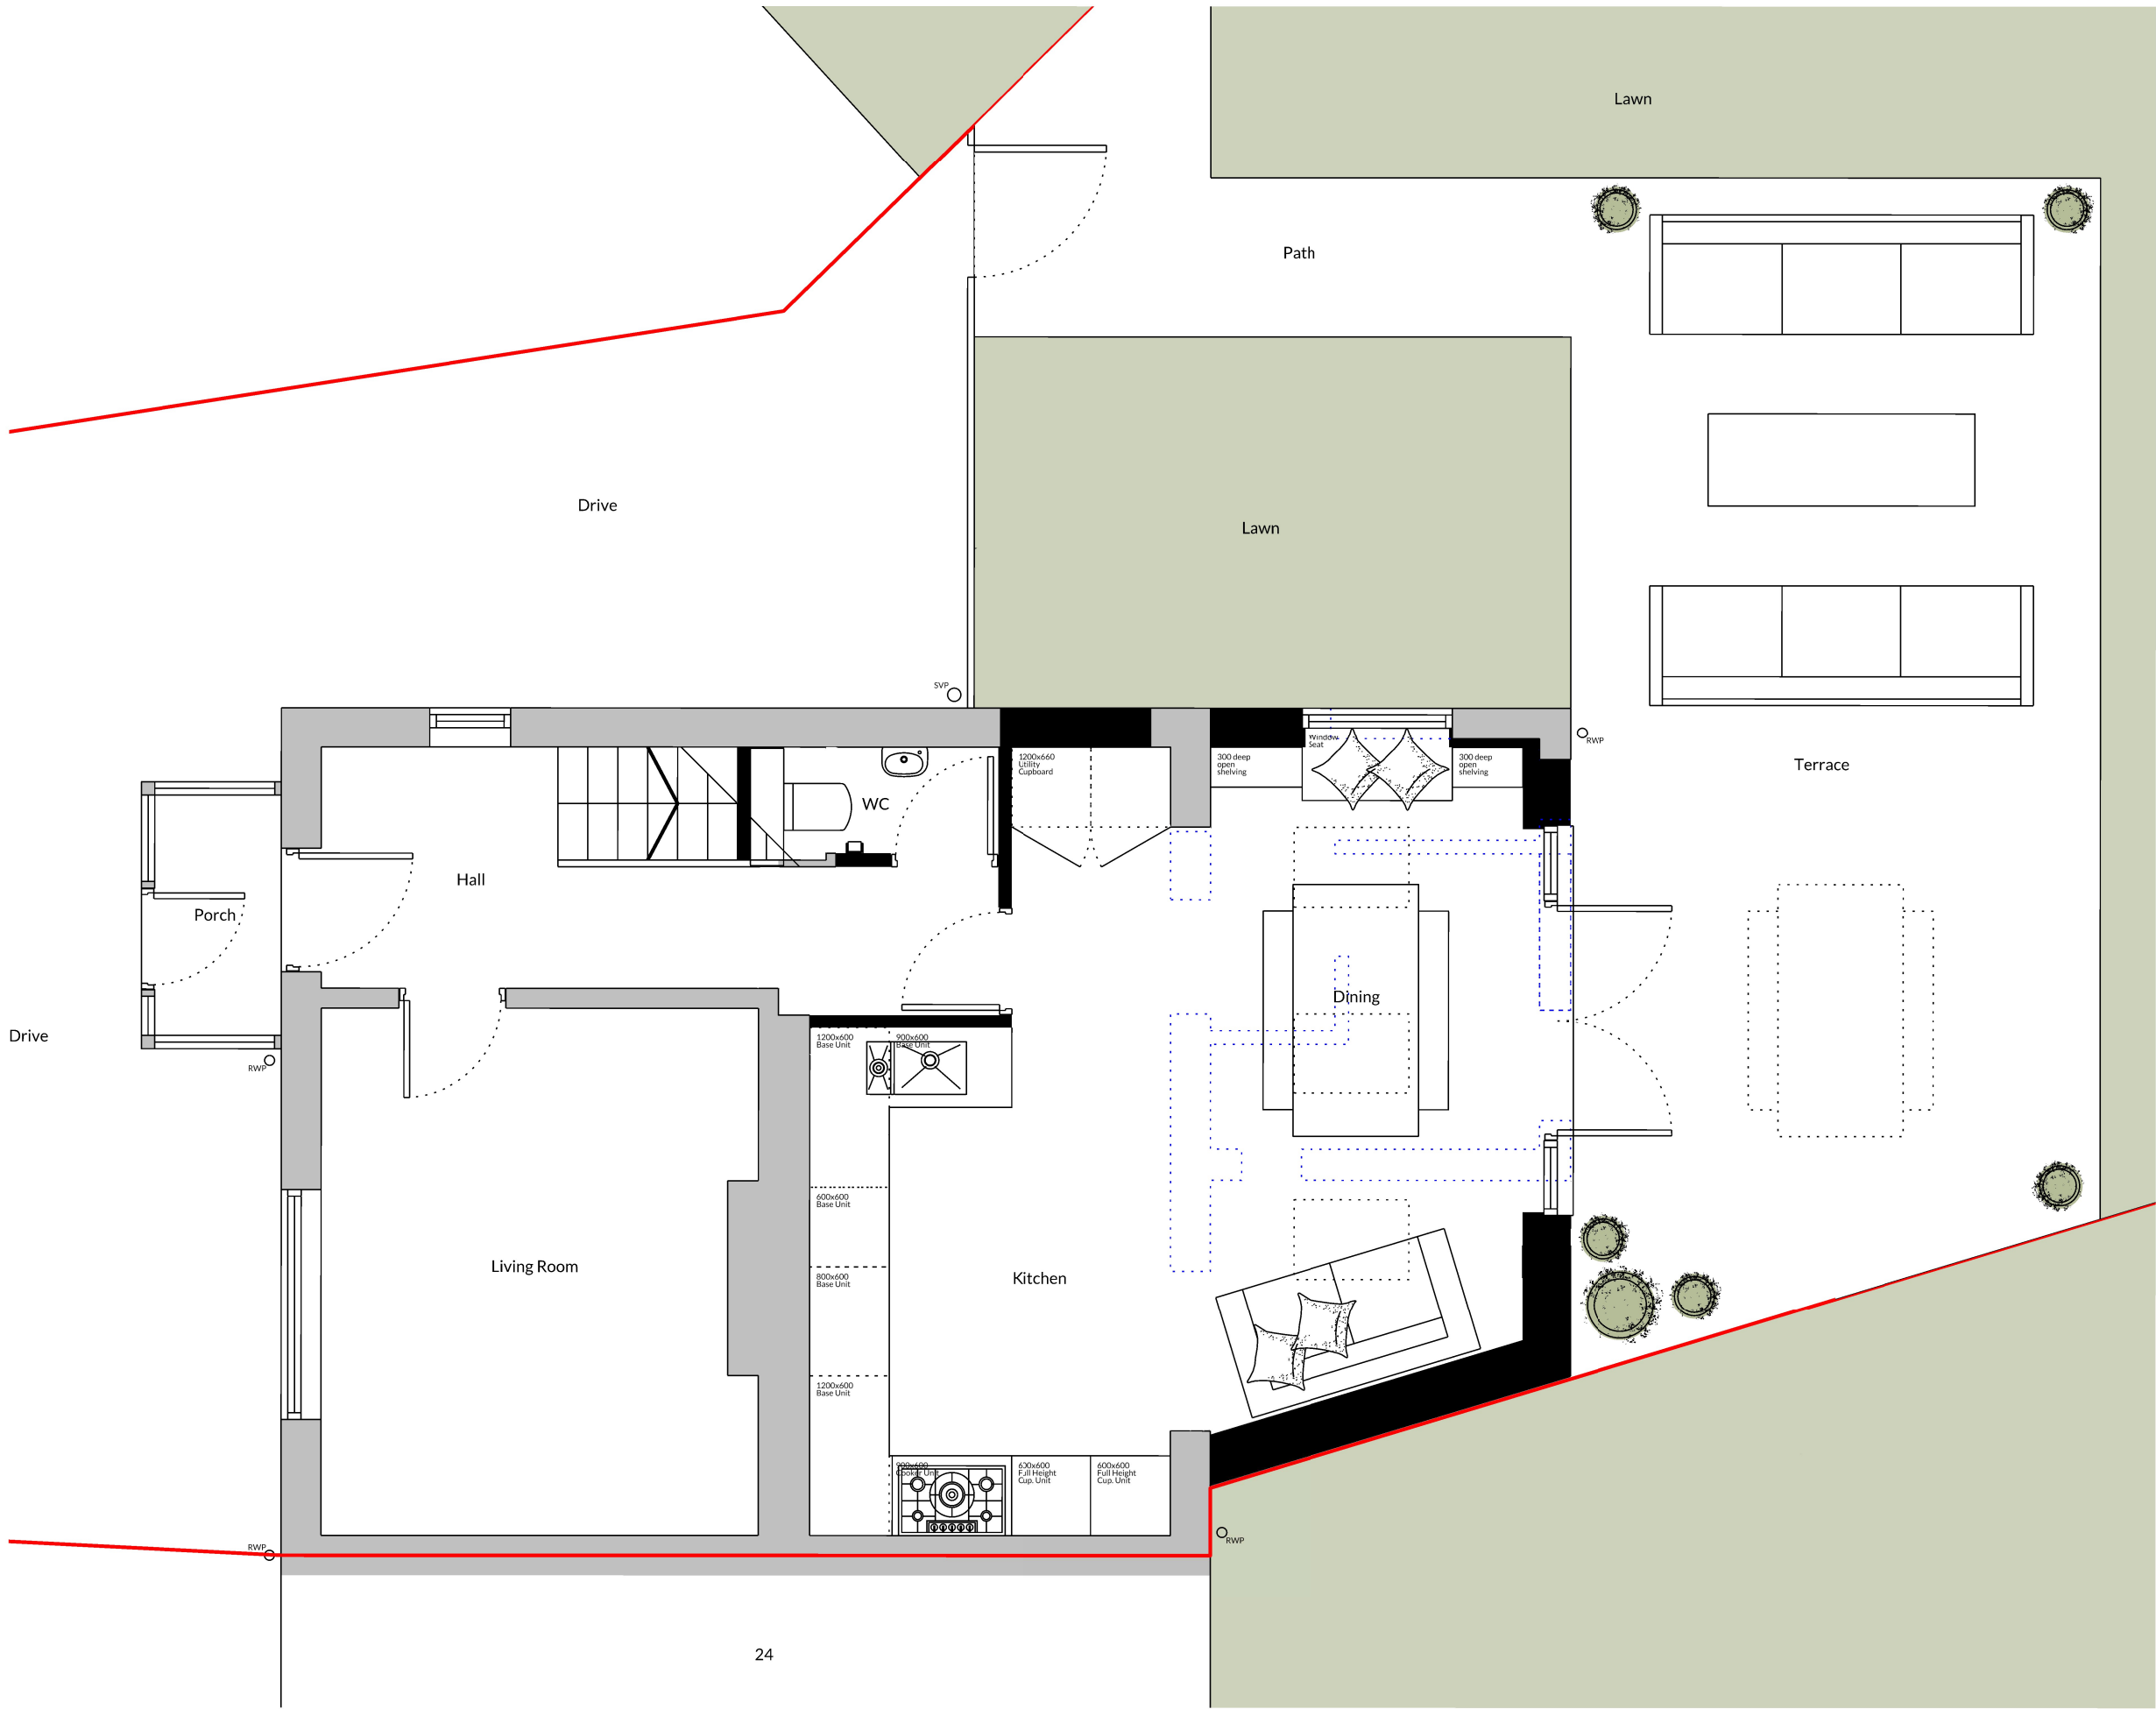

NOTES:
DO NOT SCALE FROM THIS DRAWING.
PLEASE ALSO REFER TO THE RELEVANT STRUCTURAL
AND SERVICES DRAWINGS AND SPECIFICATION
INFORMATION.
ALL DIMENSIONS TO BE CHECKED ON SITE. ALL
OMISSIONS AND DISCREPANCIES TO BE REPORTED
TO THE ARCHITECT IMMEDIATELY.
© KIRBY ARCHITECTURE LIMITED



- Application Boundary
- Existing Building
- Proposed Building
- Existing Building Fabric Removed

Issued for comments	24/01/25	MT	/
Purpose of Issue	Date	Check	Rev



The Old Mill - Mill Lane - Metfield - Suffolk - IP20 0LD
info@kirbyarchitecture.co.uk www.kirbyarchitecture.co.uk

Project
22 Friars Close
Hassocks
West Sussex, BN6 8PL

Drawing
Proposed Ground Floor Plan

Drawn	Date	Scale
MT	Nov 24	1:50 @ A3

Job number	Drawing number	Revision
2432	203	/

Original Drawing Size A3

