


For construction purposes do not scale from this drawing.
Use figured dimensions only.
If in doubt ask.

All dimensions to be checked on site.

Work to be carried out in accordance with by-laws and regulations of local authorities and statutory undertakers.



PROPOSED FRONT NORTH ELEVATION


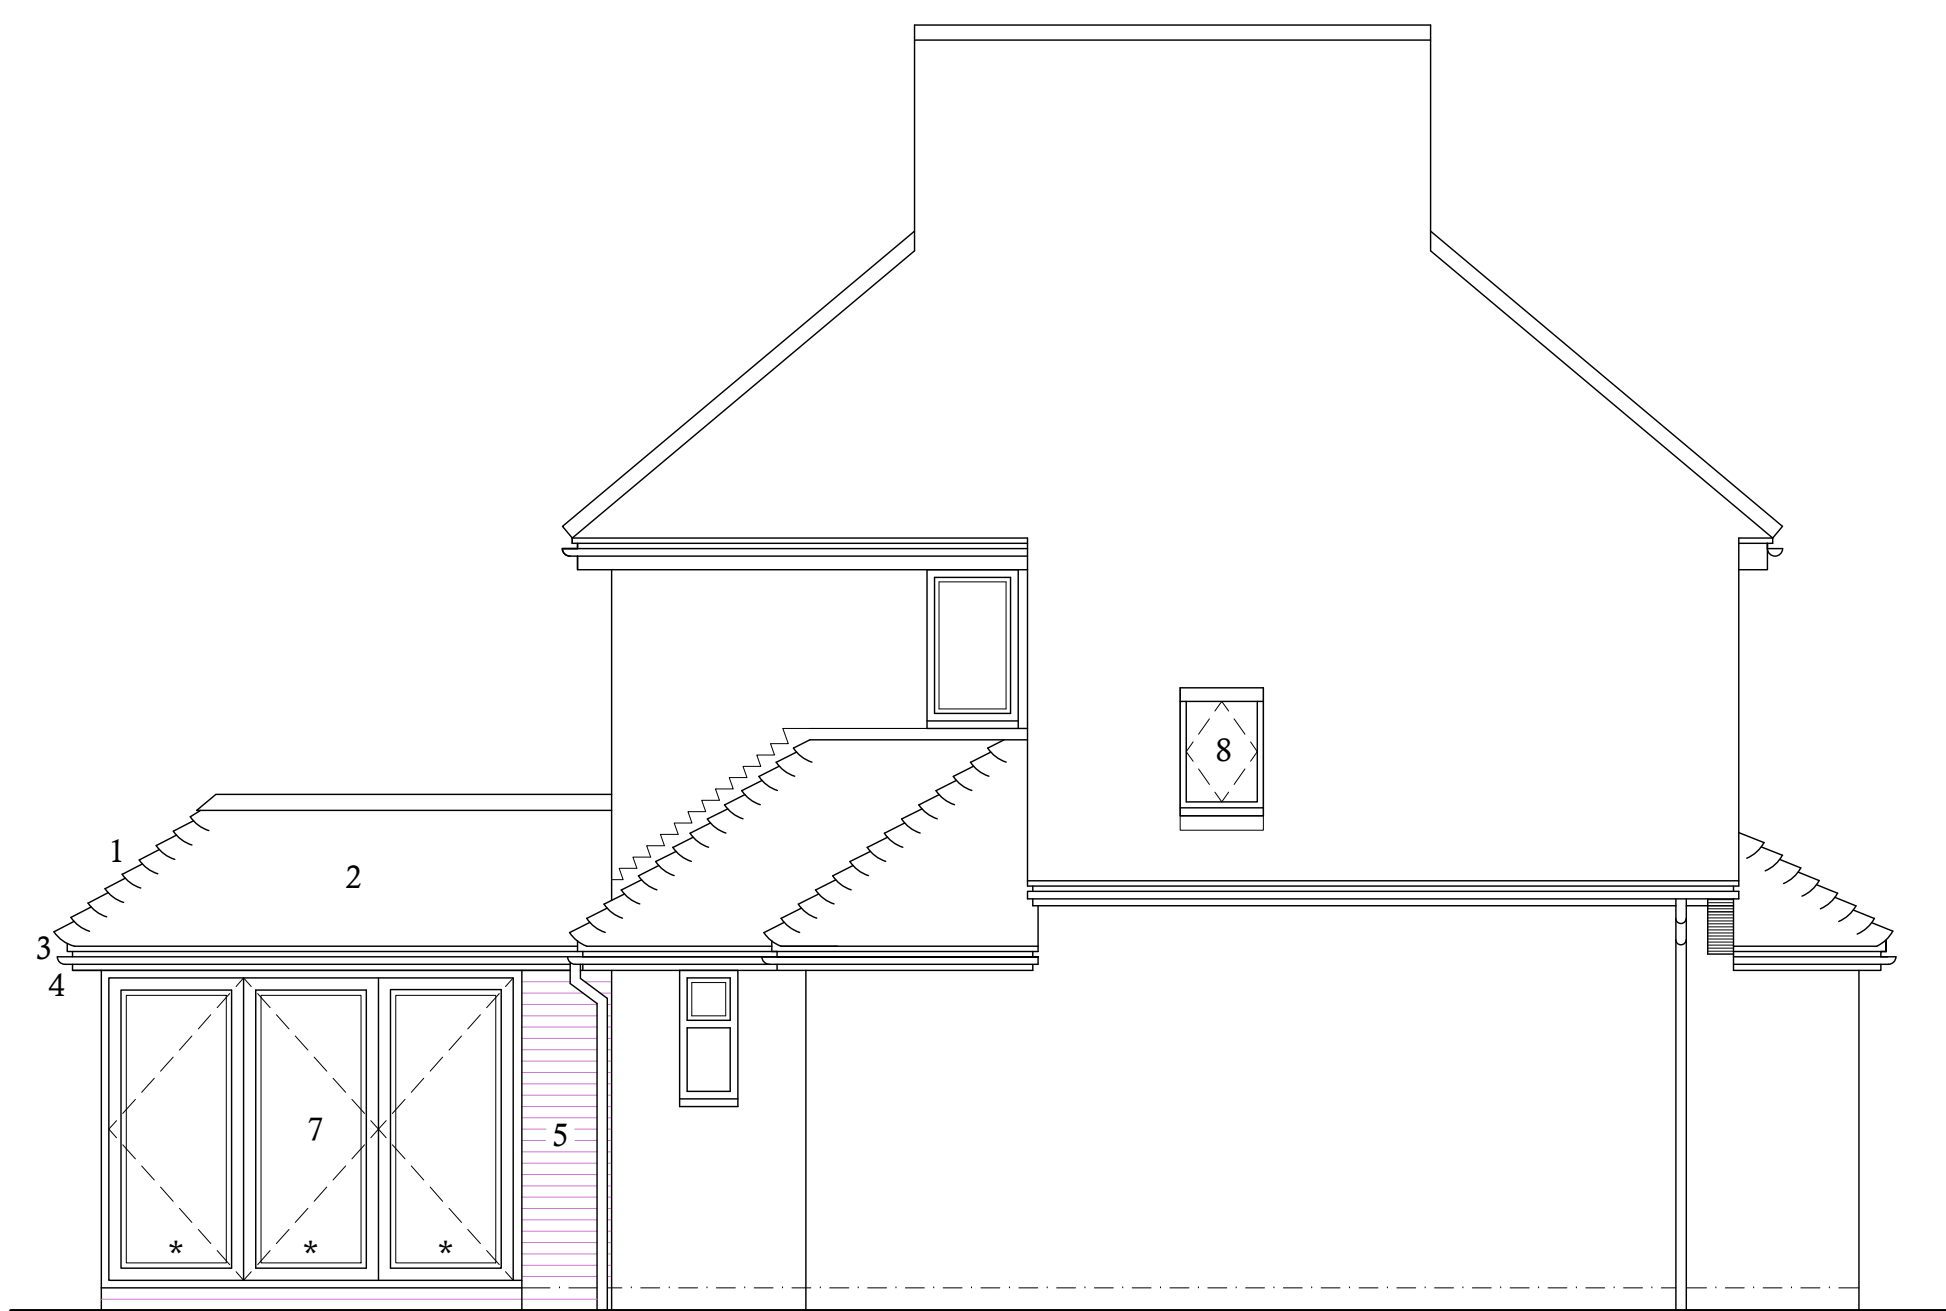


PROPOSED SIDE EAST ELEVATION




PROPOSED REAR SOUTH ELEVATION


- SCHEDULE OF MATERIALS**
1. Bonnet hip tiles match existing.
 2. Plain concrete tiles to match existing.
 3. Black PVCu rainwater goods.
 4. White PVCu fascia and soffit.
 5. Facing brickwork to match existing.
 6. White PVCu double glazed window to match existing.
 7. Powder coated aluminium sliding folding doors.
 8. Velux roof window.
 9. Twin wall insulated metal flue.

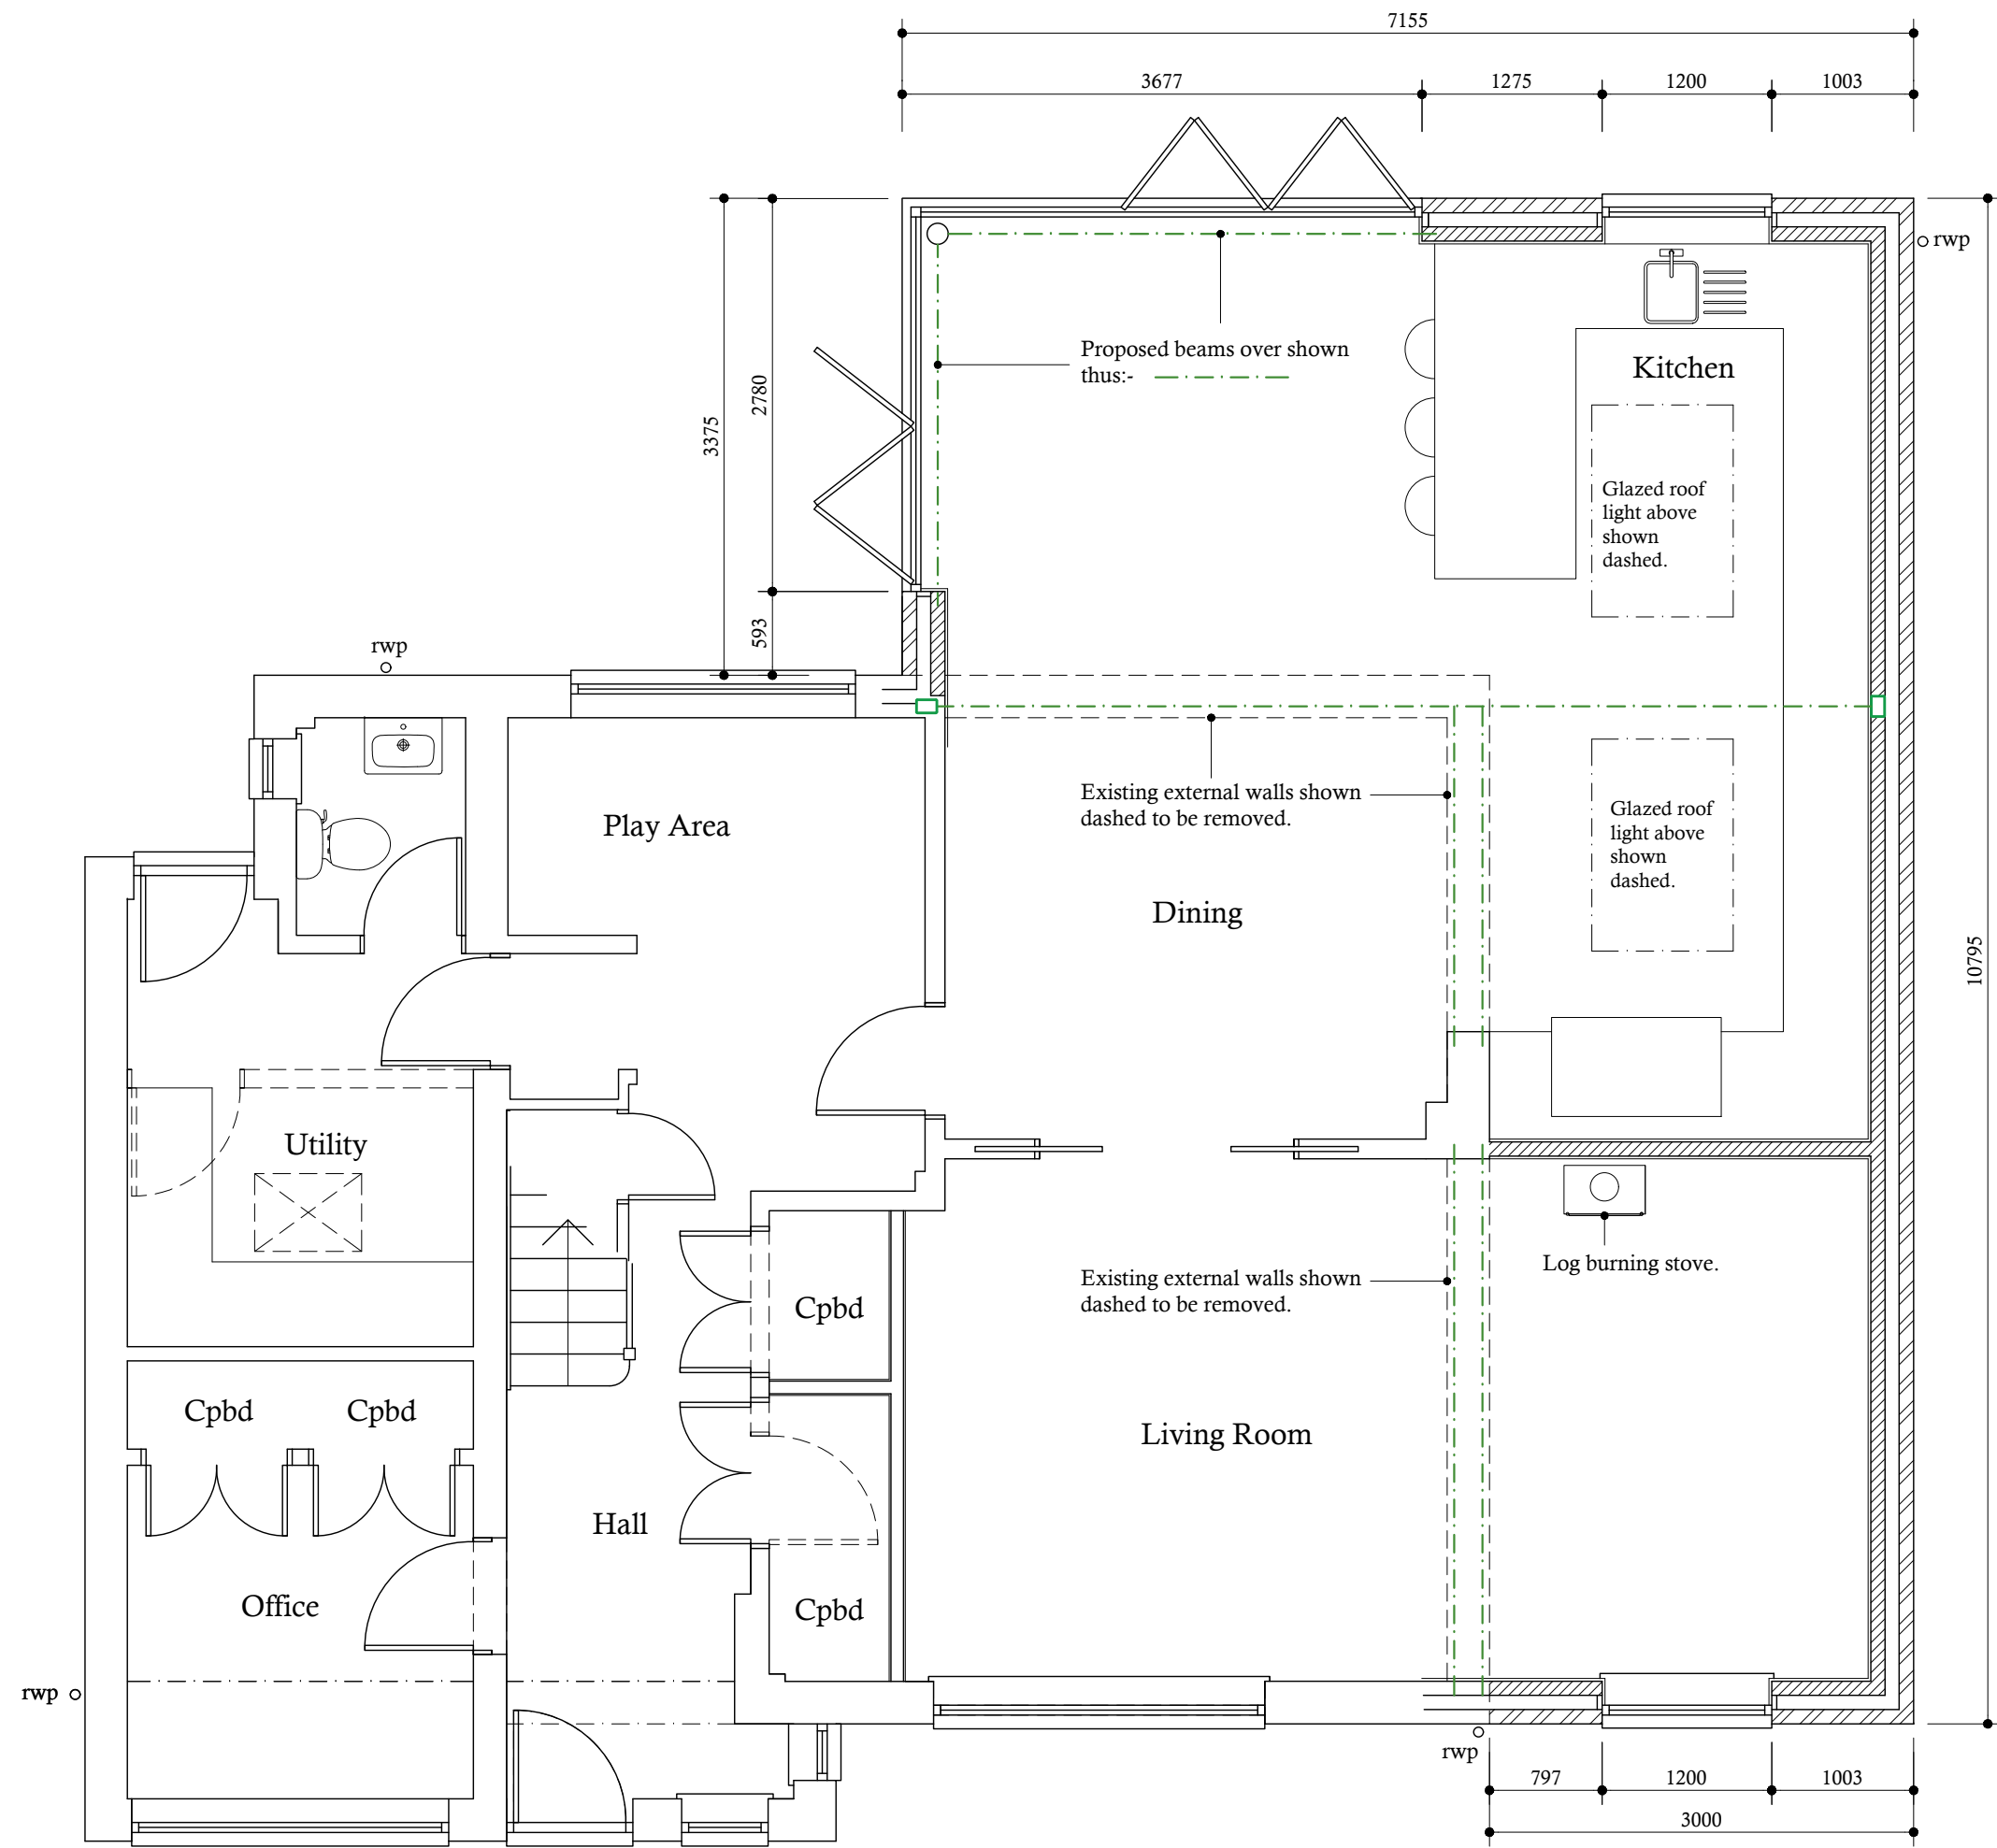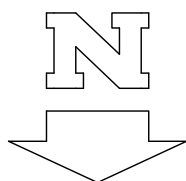

PROPOSED GROUND FLOOR PLAN

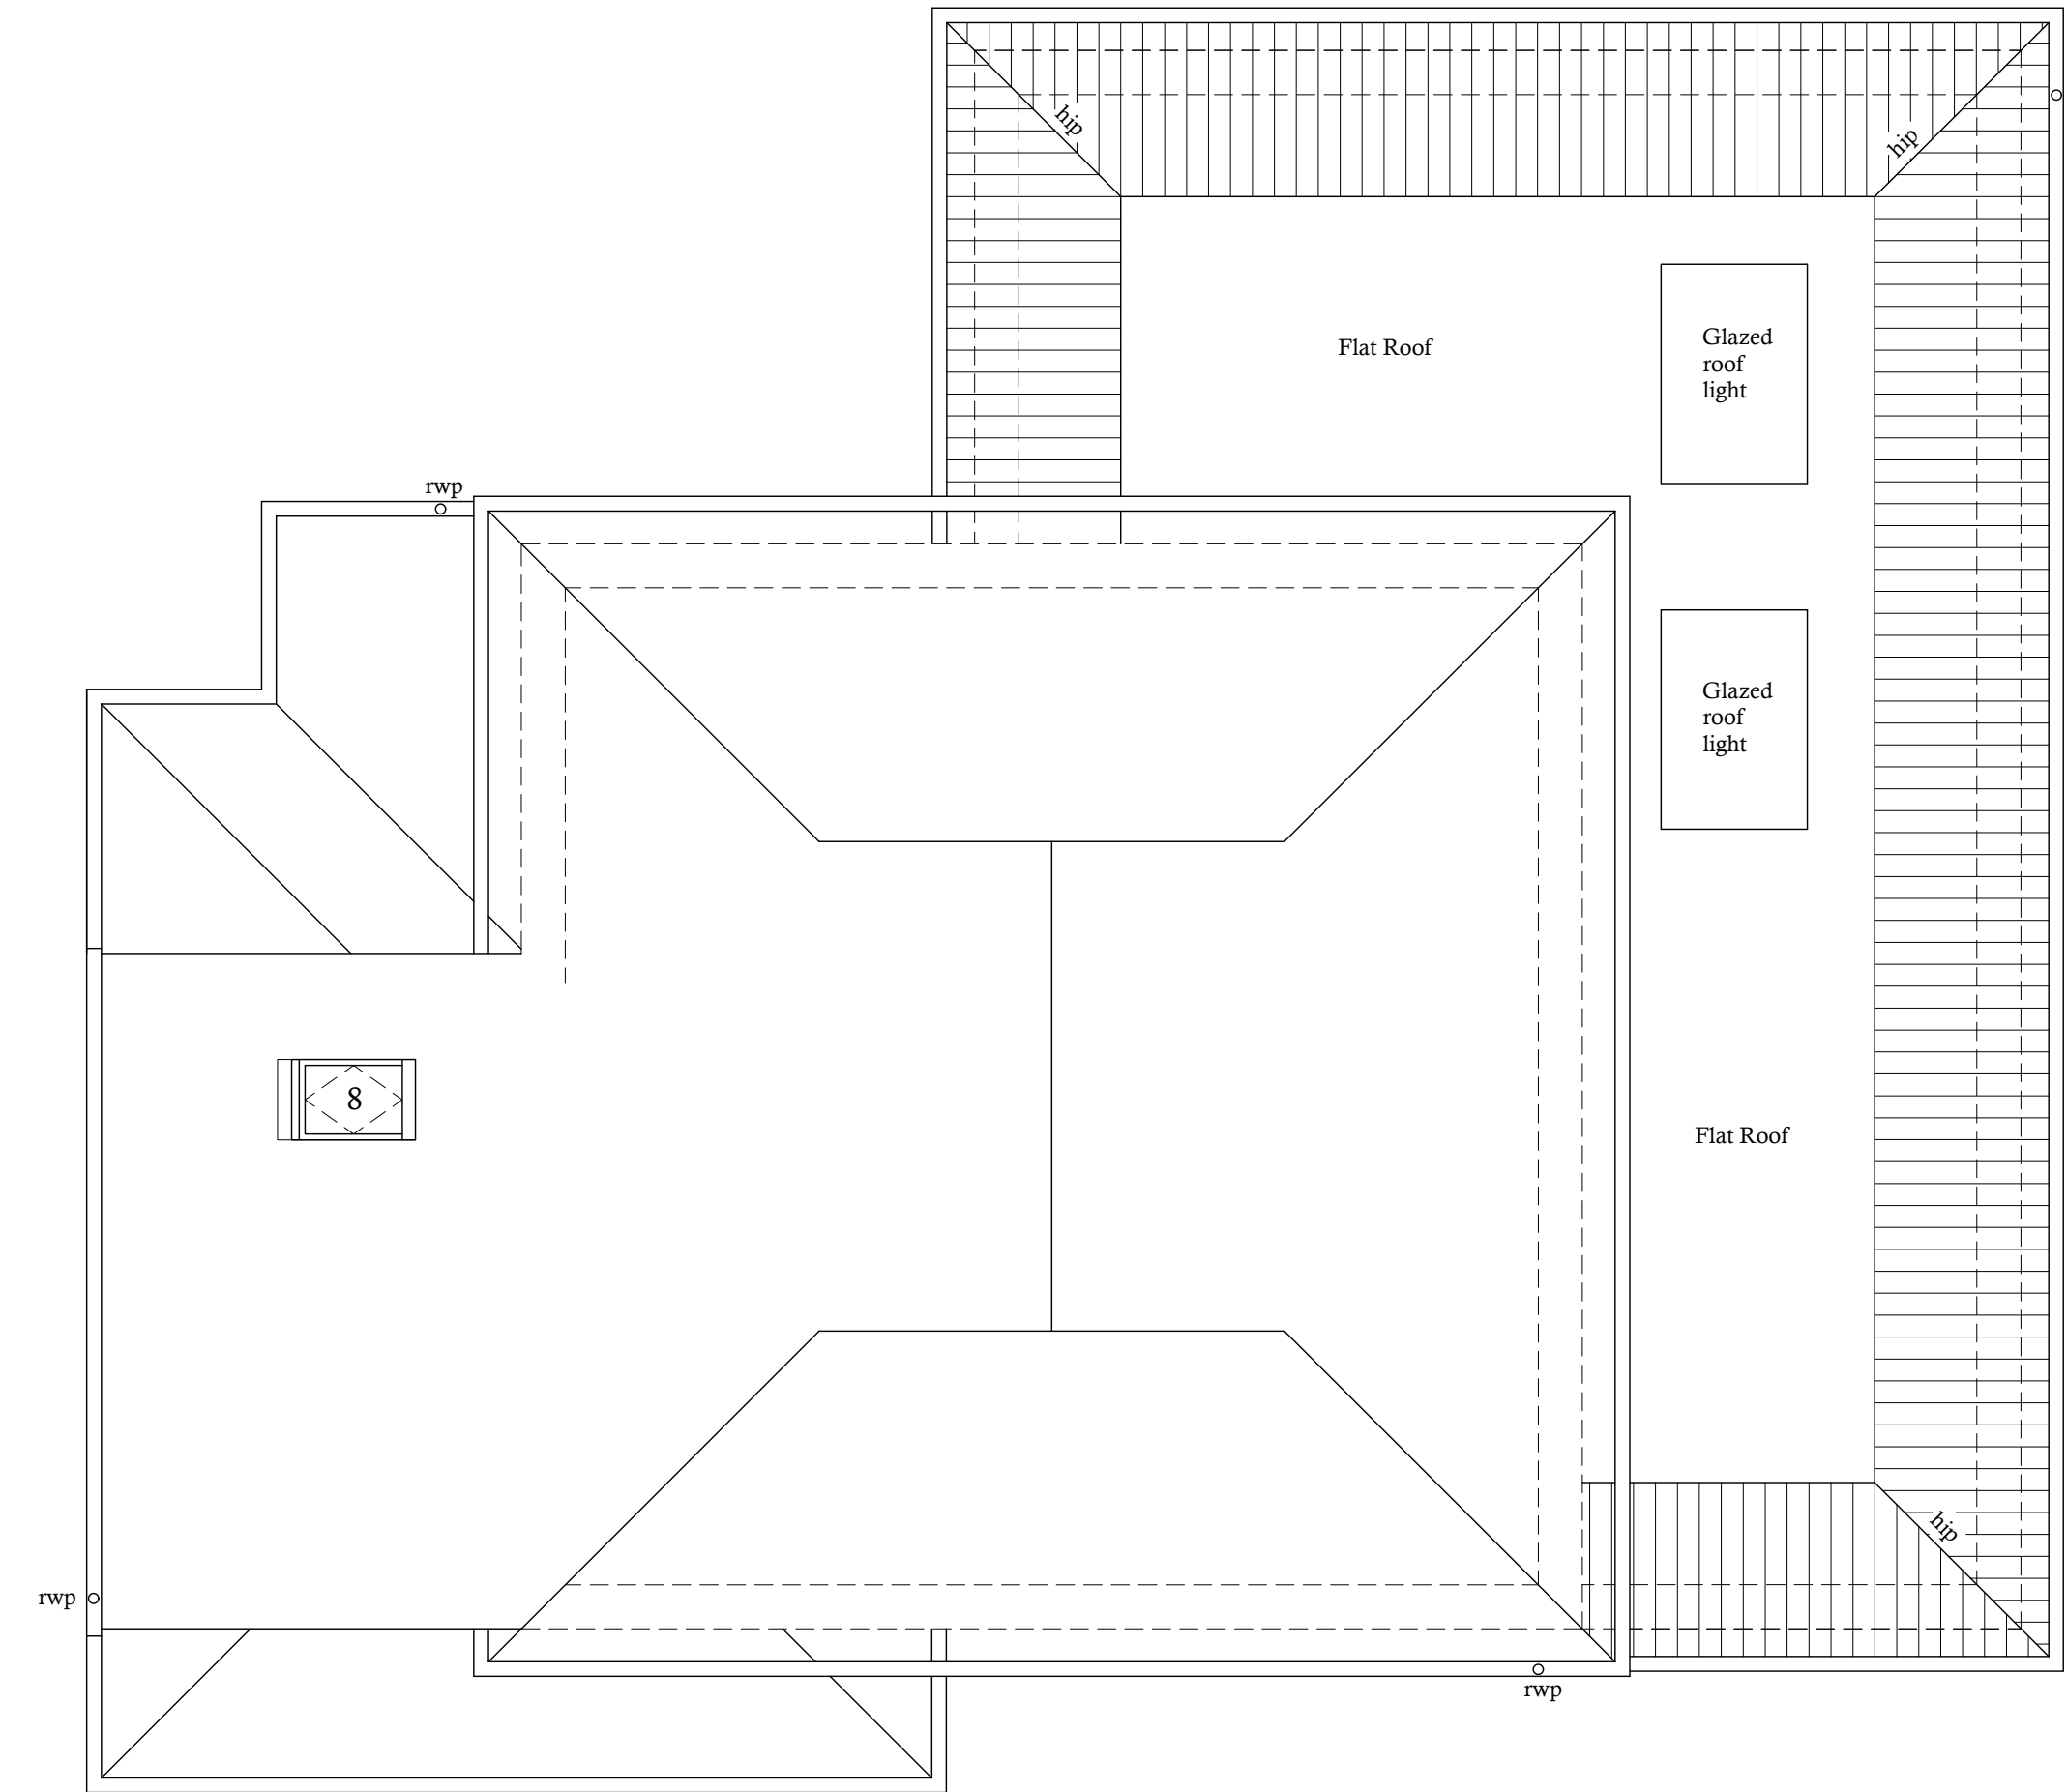

PROPOSED ROOF LAYOUT PLAN

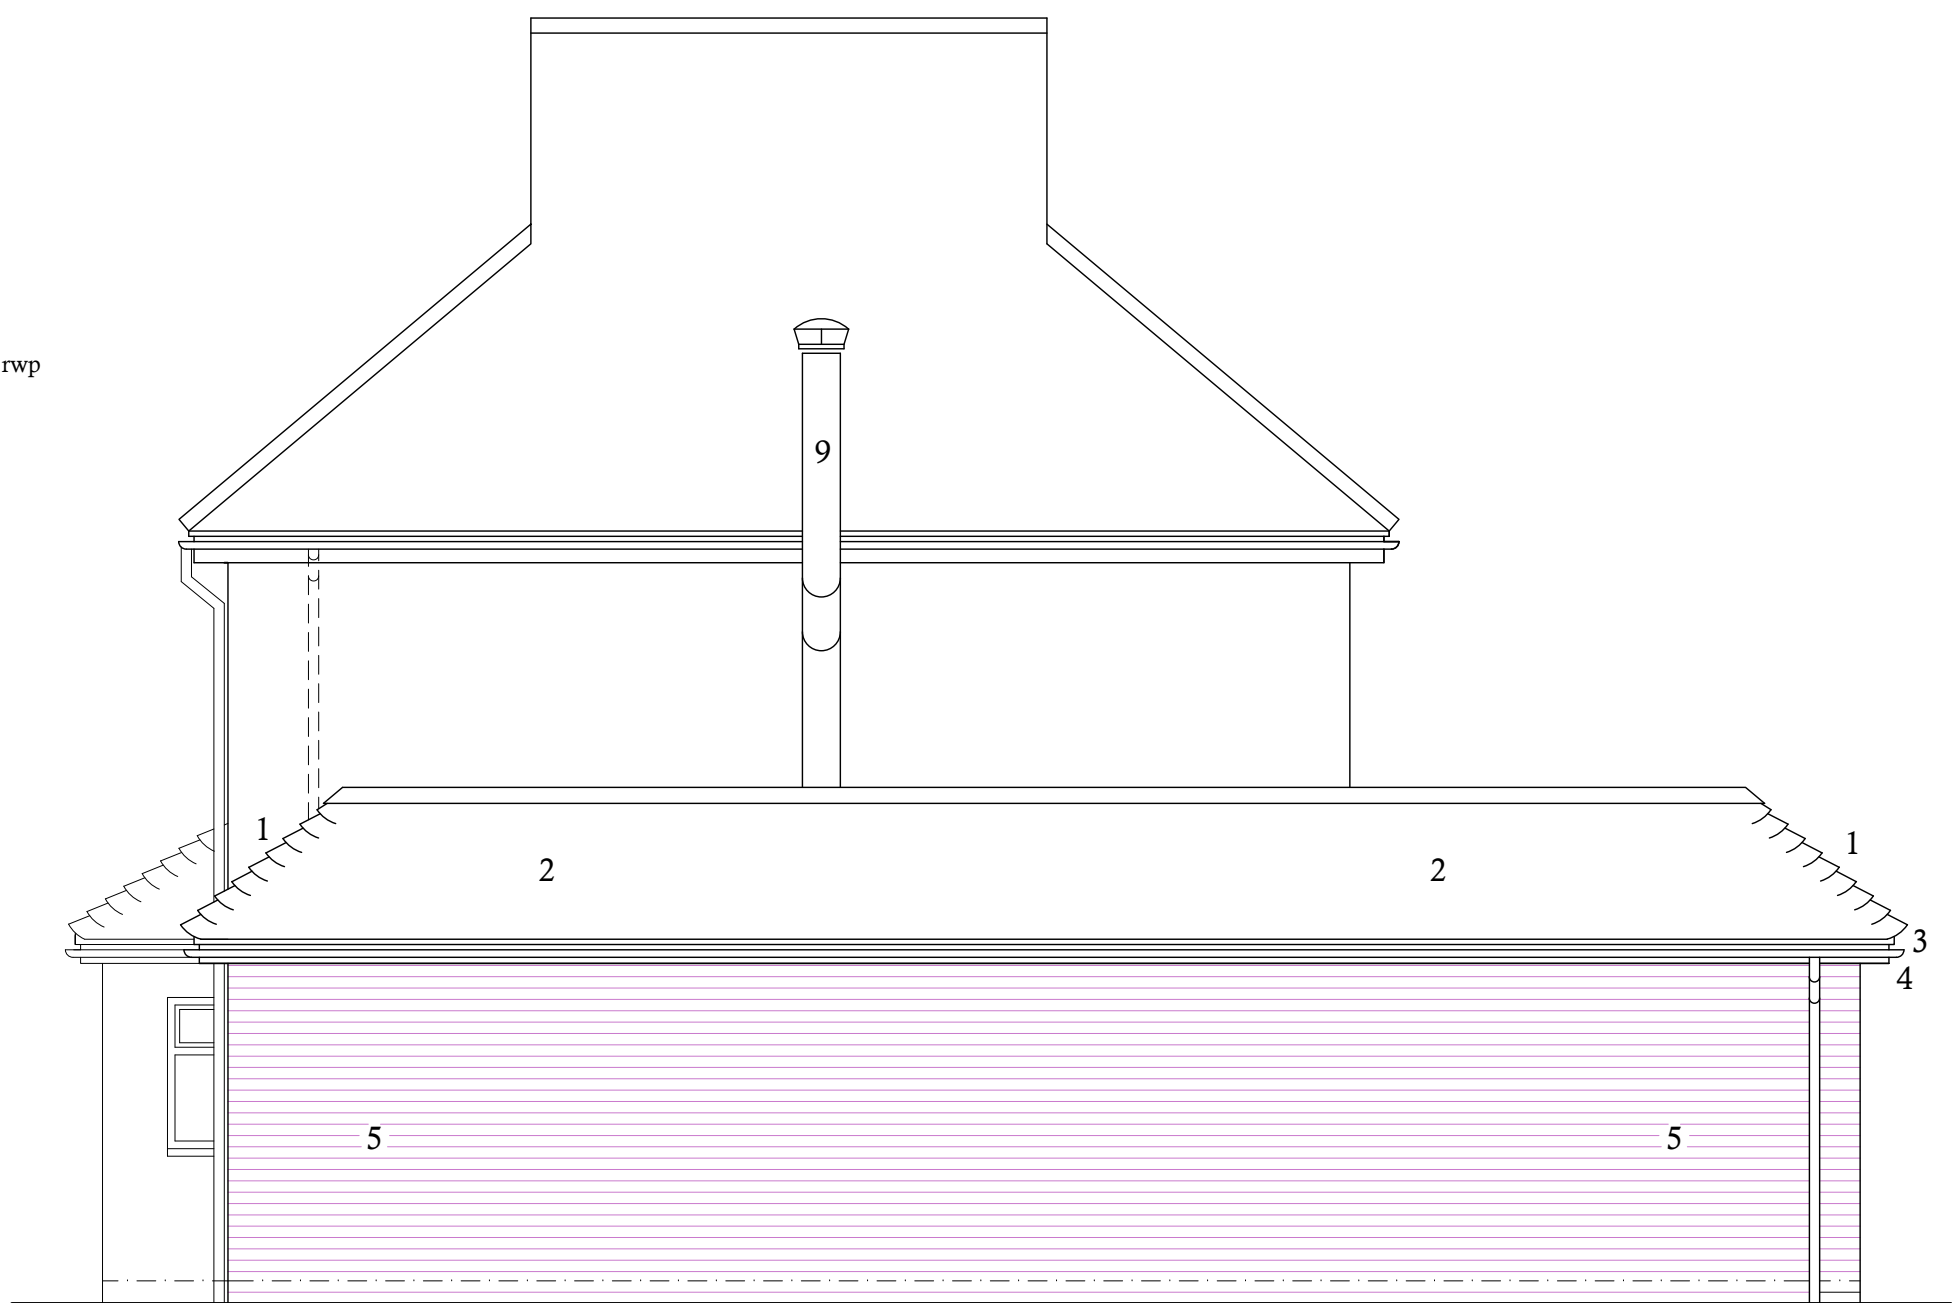

PROPOSED SIDE WEST ELEVATION



3 The Moorings, Fetbridge, East Grinstead, West Sussex. RH19 2TD. 01732 808238 www.arcarch.co.uk	Arcadian Architectural Services Ltd.
Job Title. 2 CHANTLERS CLOSE, EAST GRINSTEAD, WEST SUSSEX RH19 1LU.	
Description. Proposed Floor Plans and Elevations.	
Scale : 1:50 @ 1:50 Drawn By : mpp	Date : January 2025 Checked By : ajp
Drawing No: EG.FB.25/P/02	