

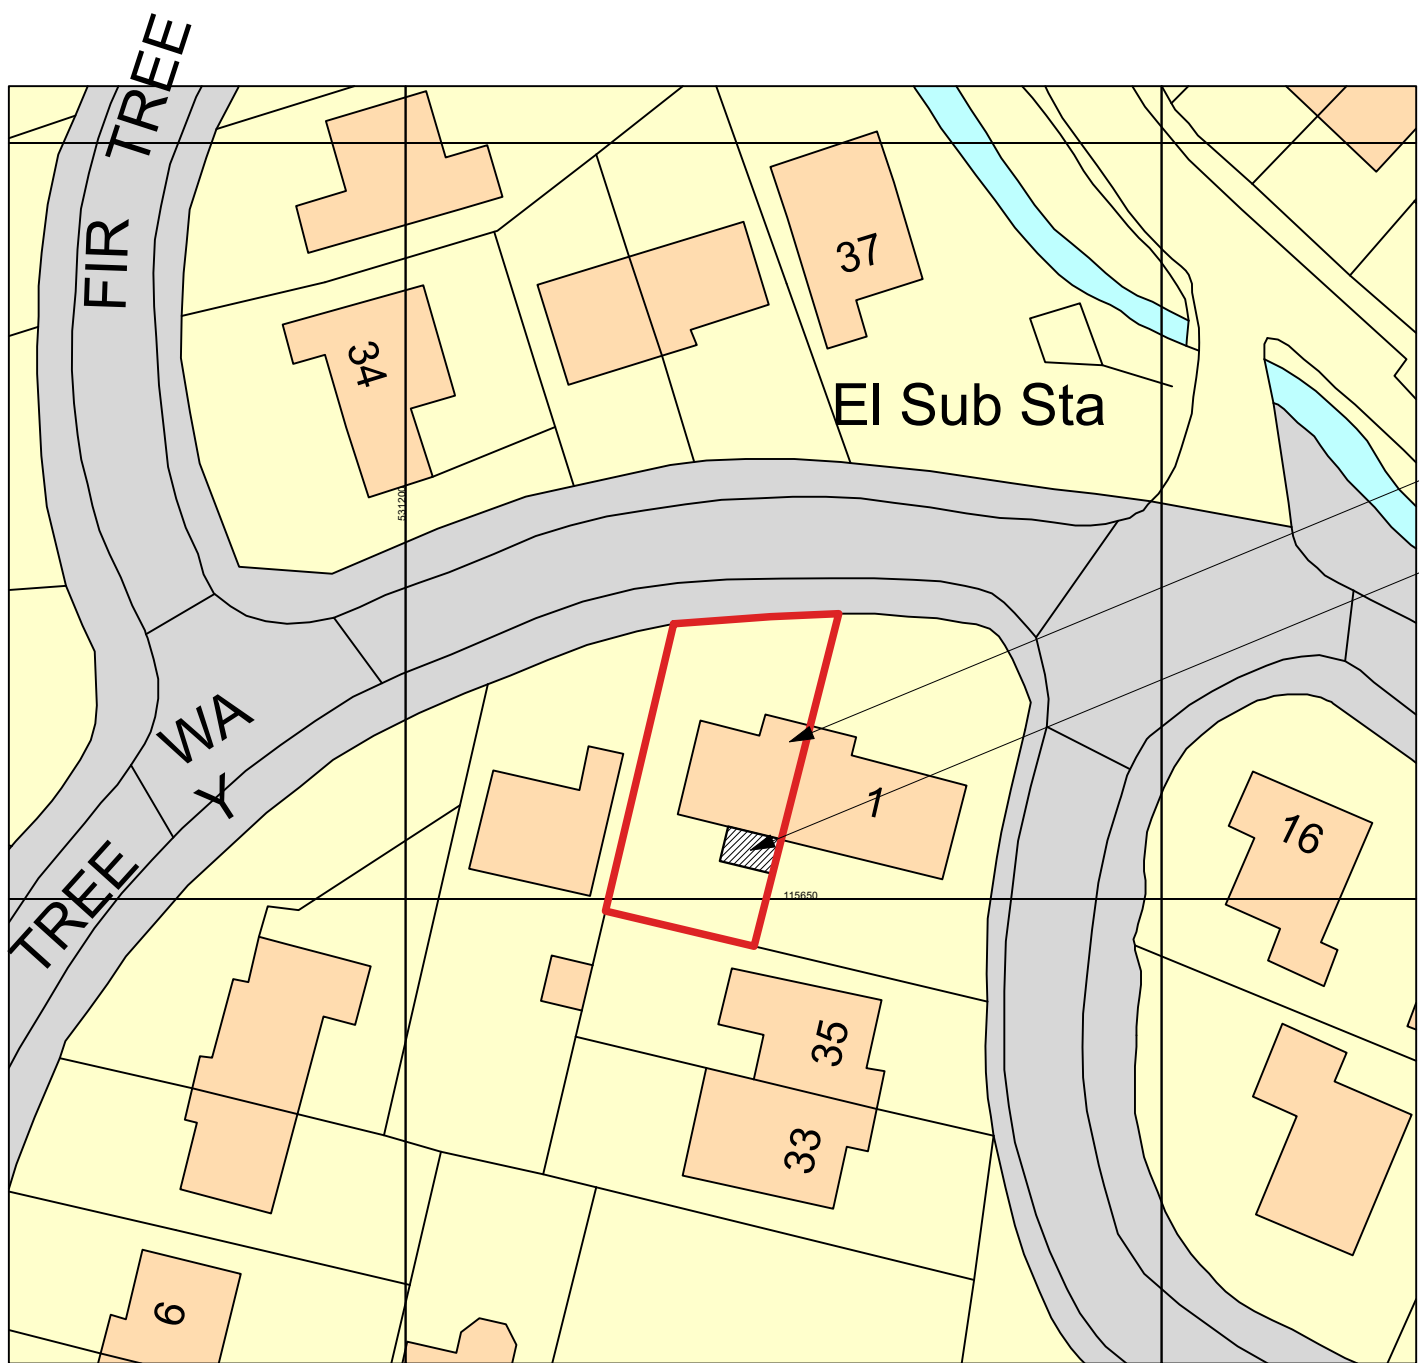


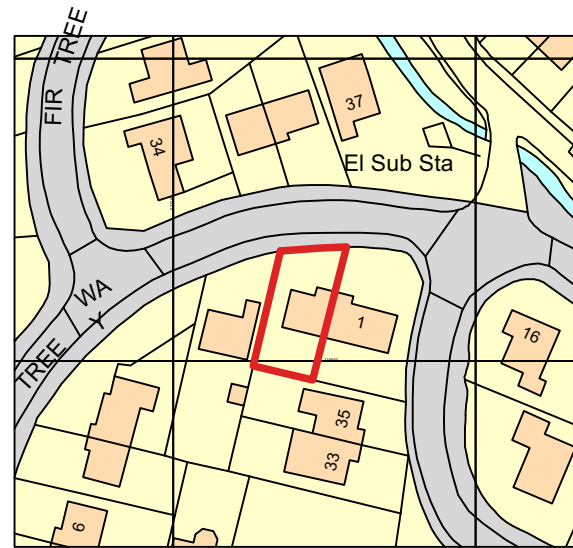

Ordnance Survey, (c) Crown Copyright 2024. All rights reserved. Licence number 100022432

1 **BLOCK PLAN**
Scale: 1:500

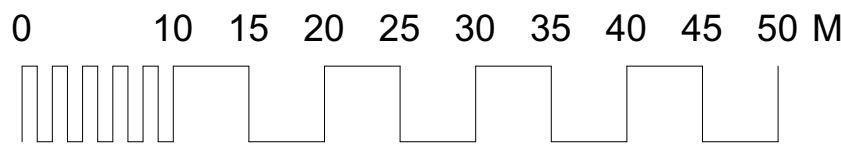

Ordnance Survey, (c) Crown Copyright 2024. All rights reserved. Licence number 100022432

3 **SITE PLAN**
Scale: 1:1250

