




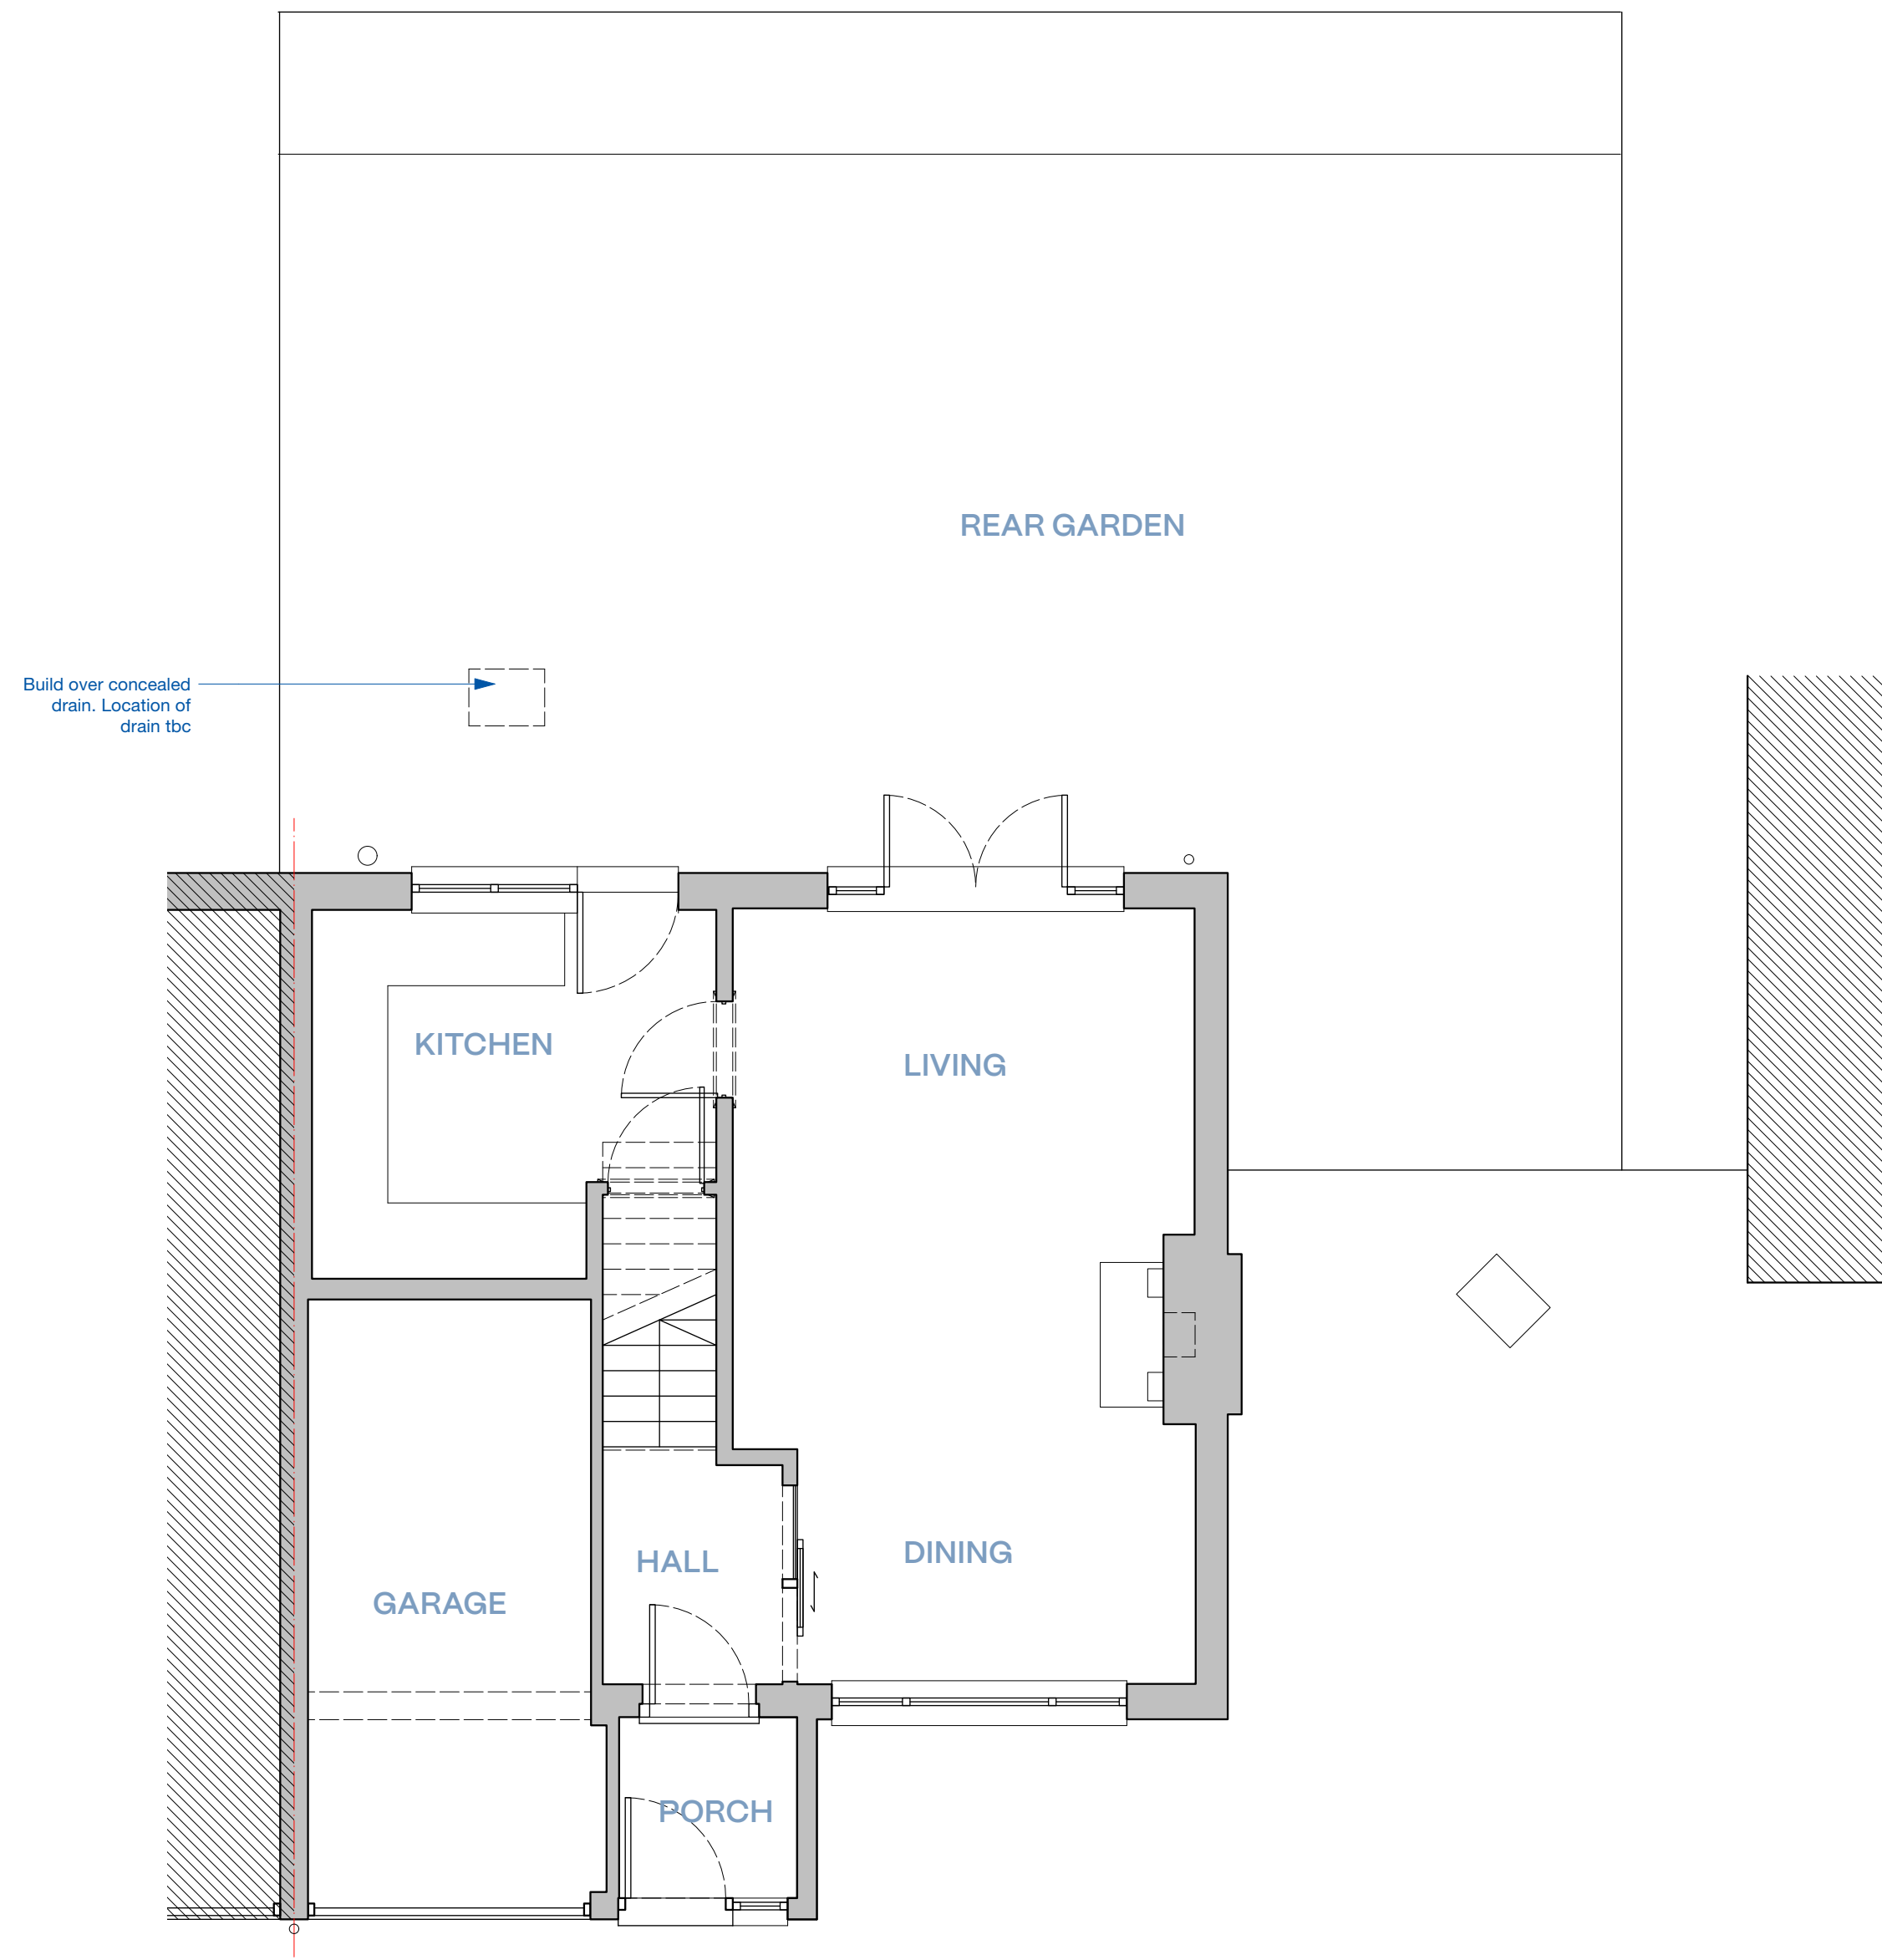


1 EXISTING PLAN. Ground Floor Plan
Scale: 1:50 @ A1

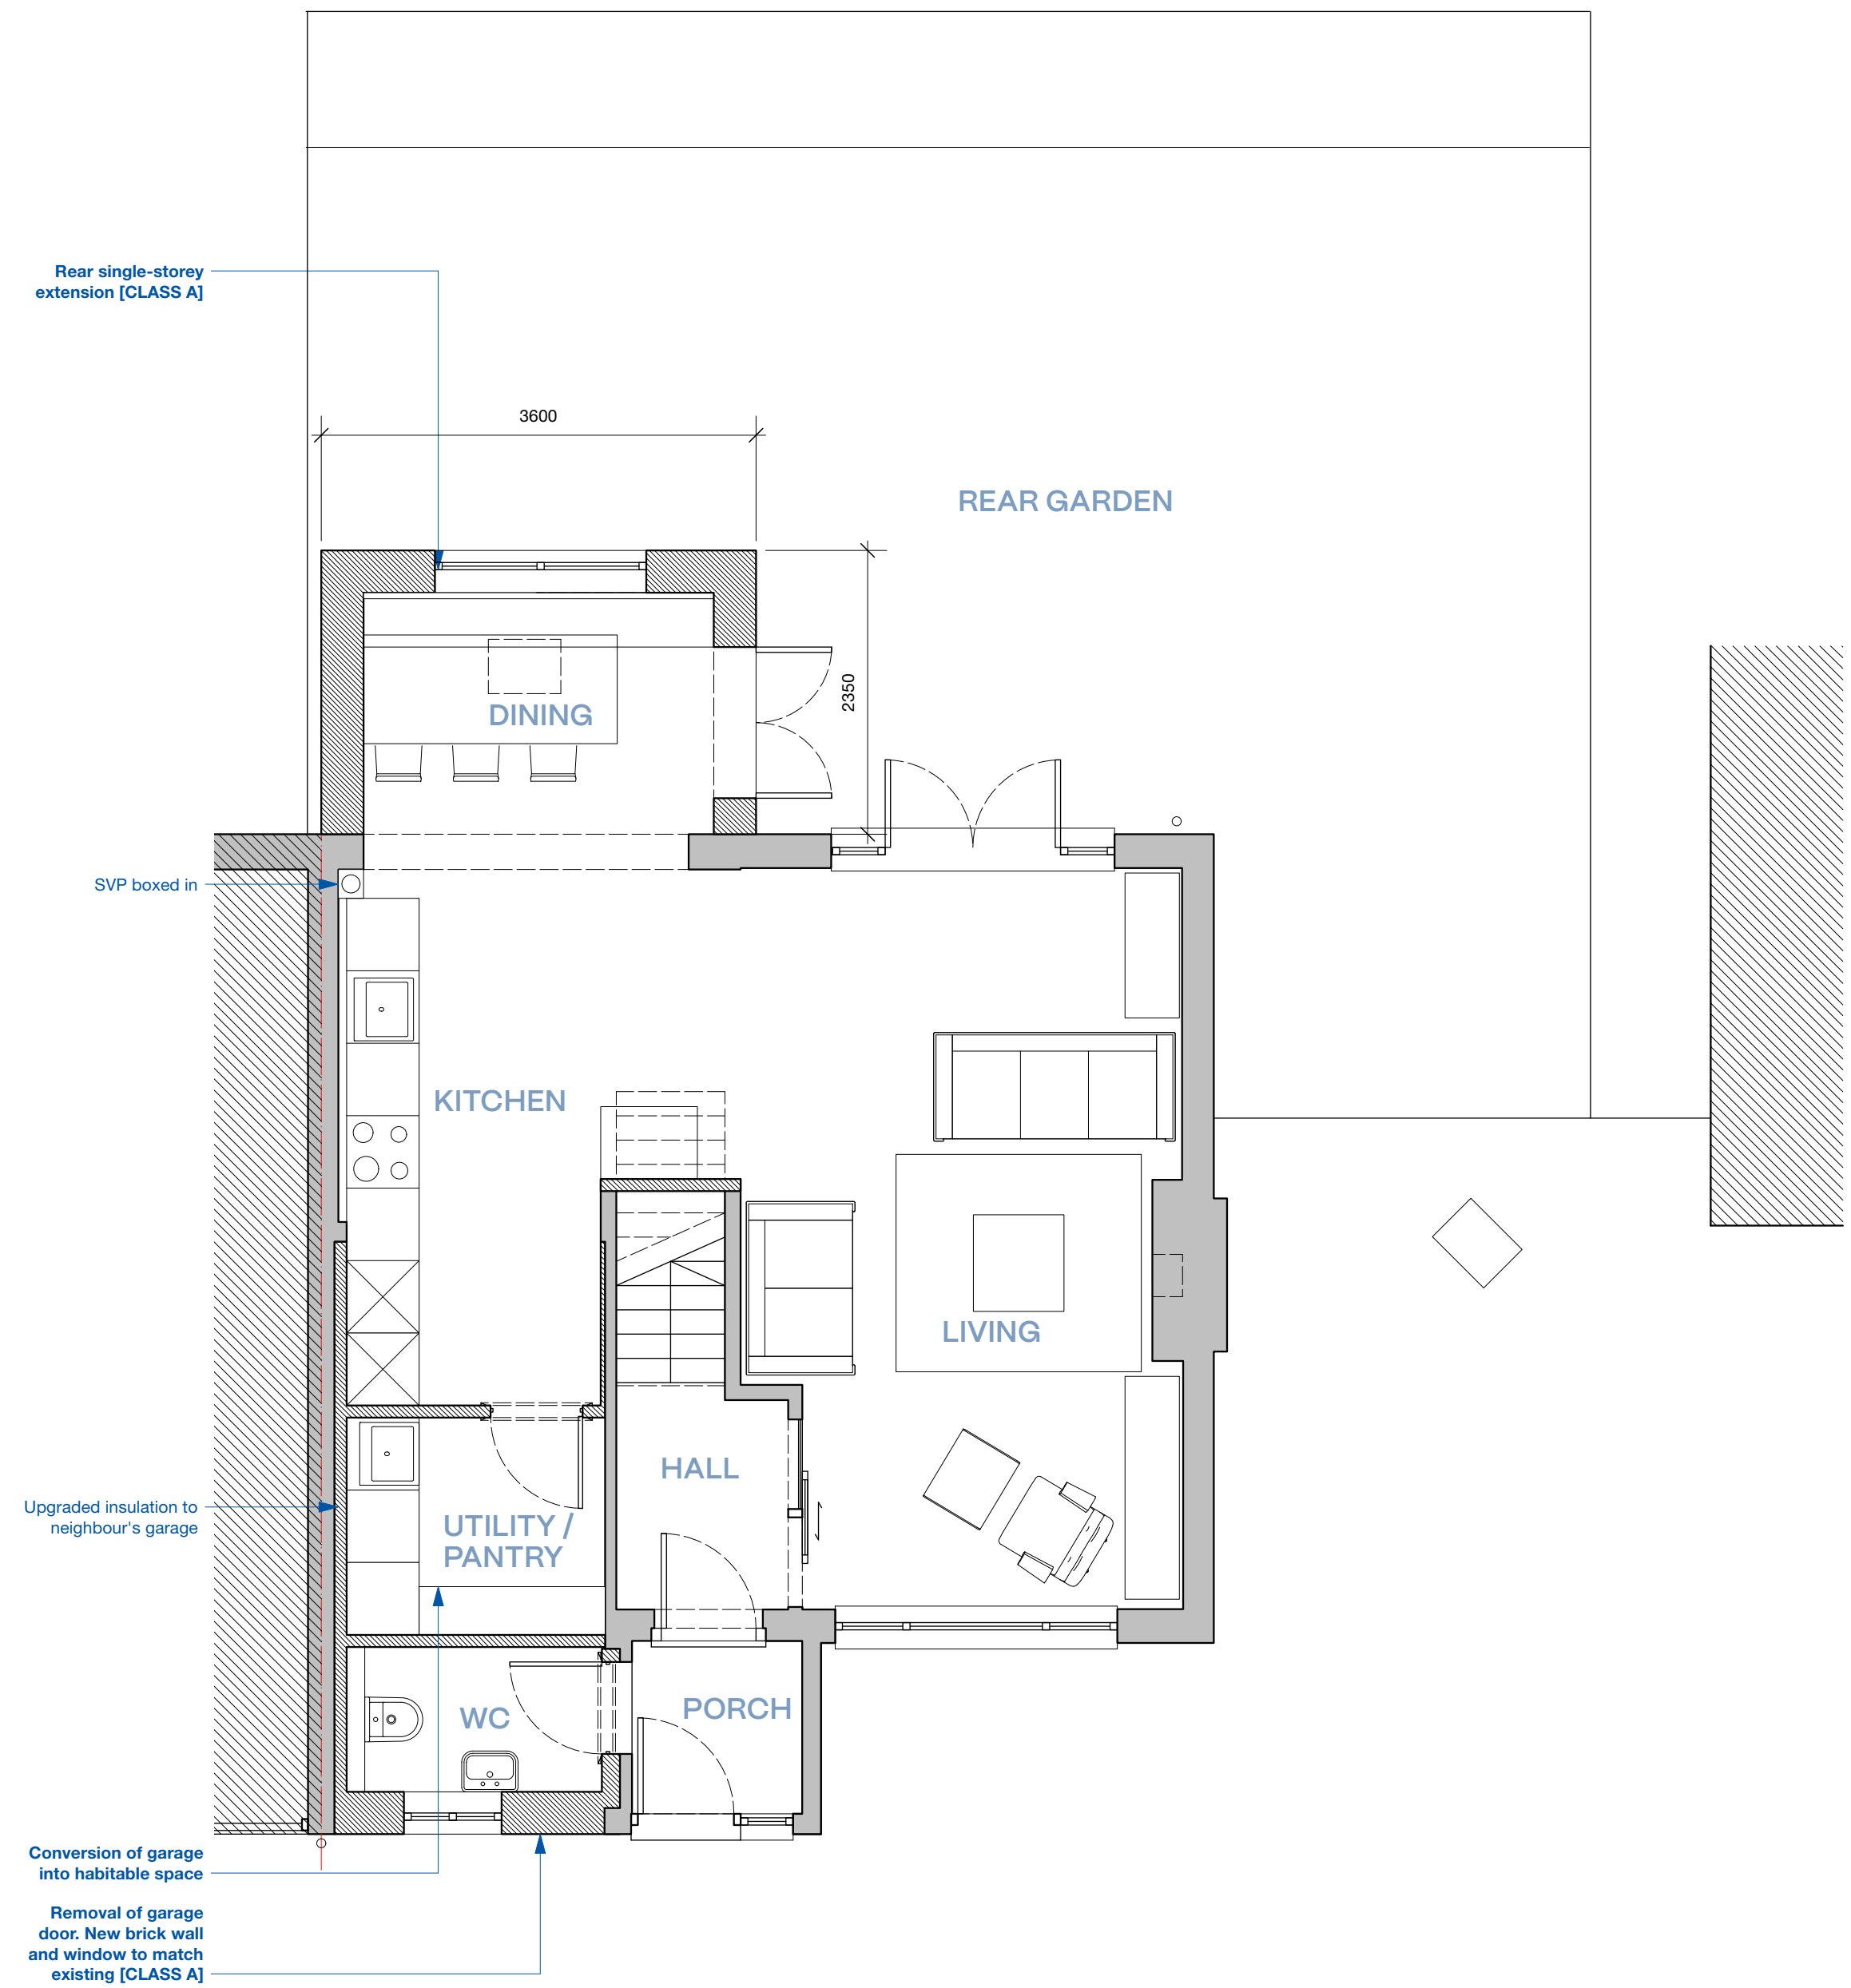

2 PROPOSED PLAN. Ground Floor Plan
Scale: 1:50 @ A1

 

SCALE
1:50 @ A1

 

HAPA ARCHITECTS			
Job Name: 2 FIR TREE WAY, HASSECKS, BN6 8BT			
Scale: CERT OF LAWFULNESS	Drawing Title: GROUND FLOOR PLANS	Job No: 0341	
Date: OCT '24	Scale: 1:50 @ A1	Drawing Number: 003	
All rights reserved. Do not scale off drawing. All dimensions to be checked on site. HAPA Architects Ltd. // www.hapa-architects.co.uk			