




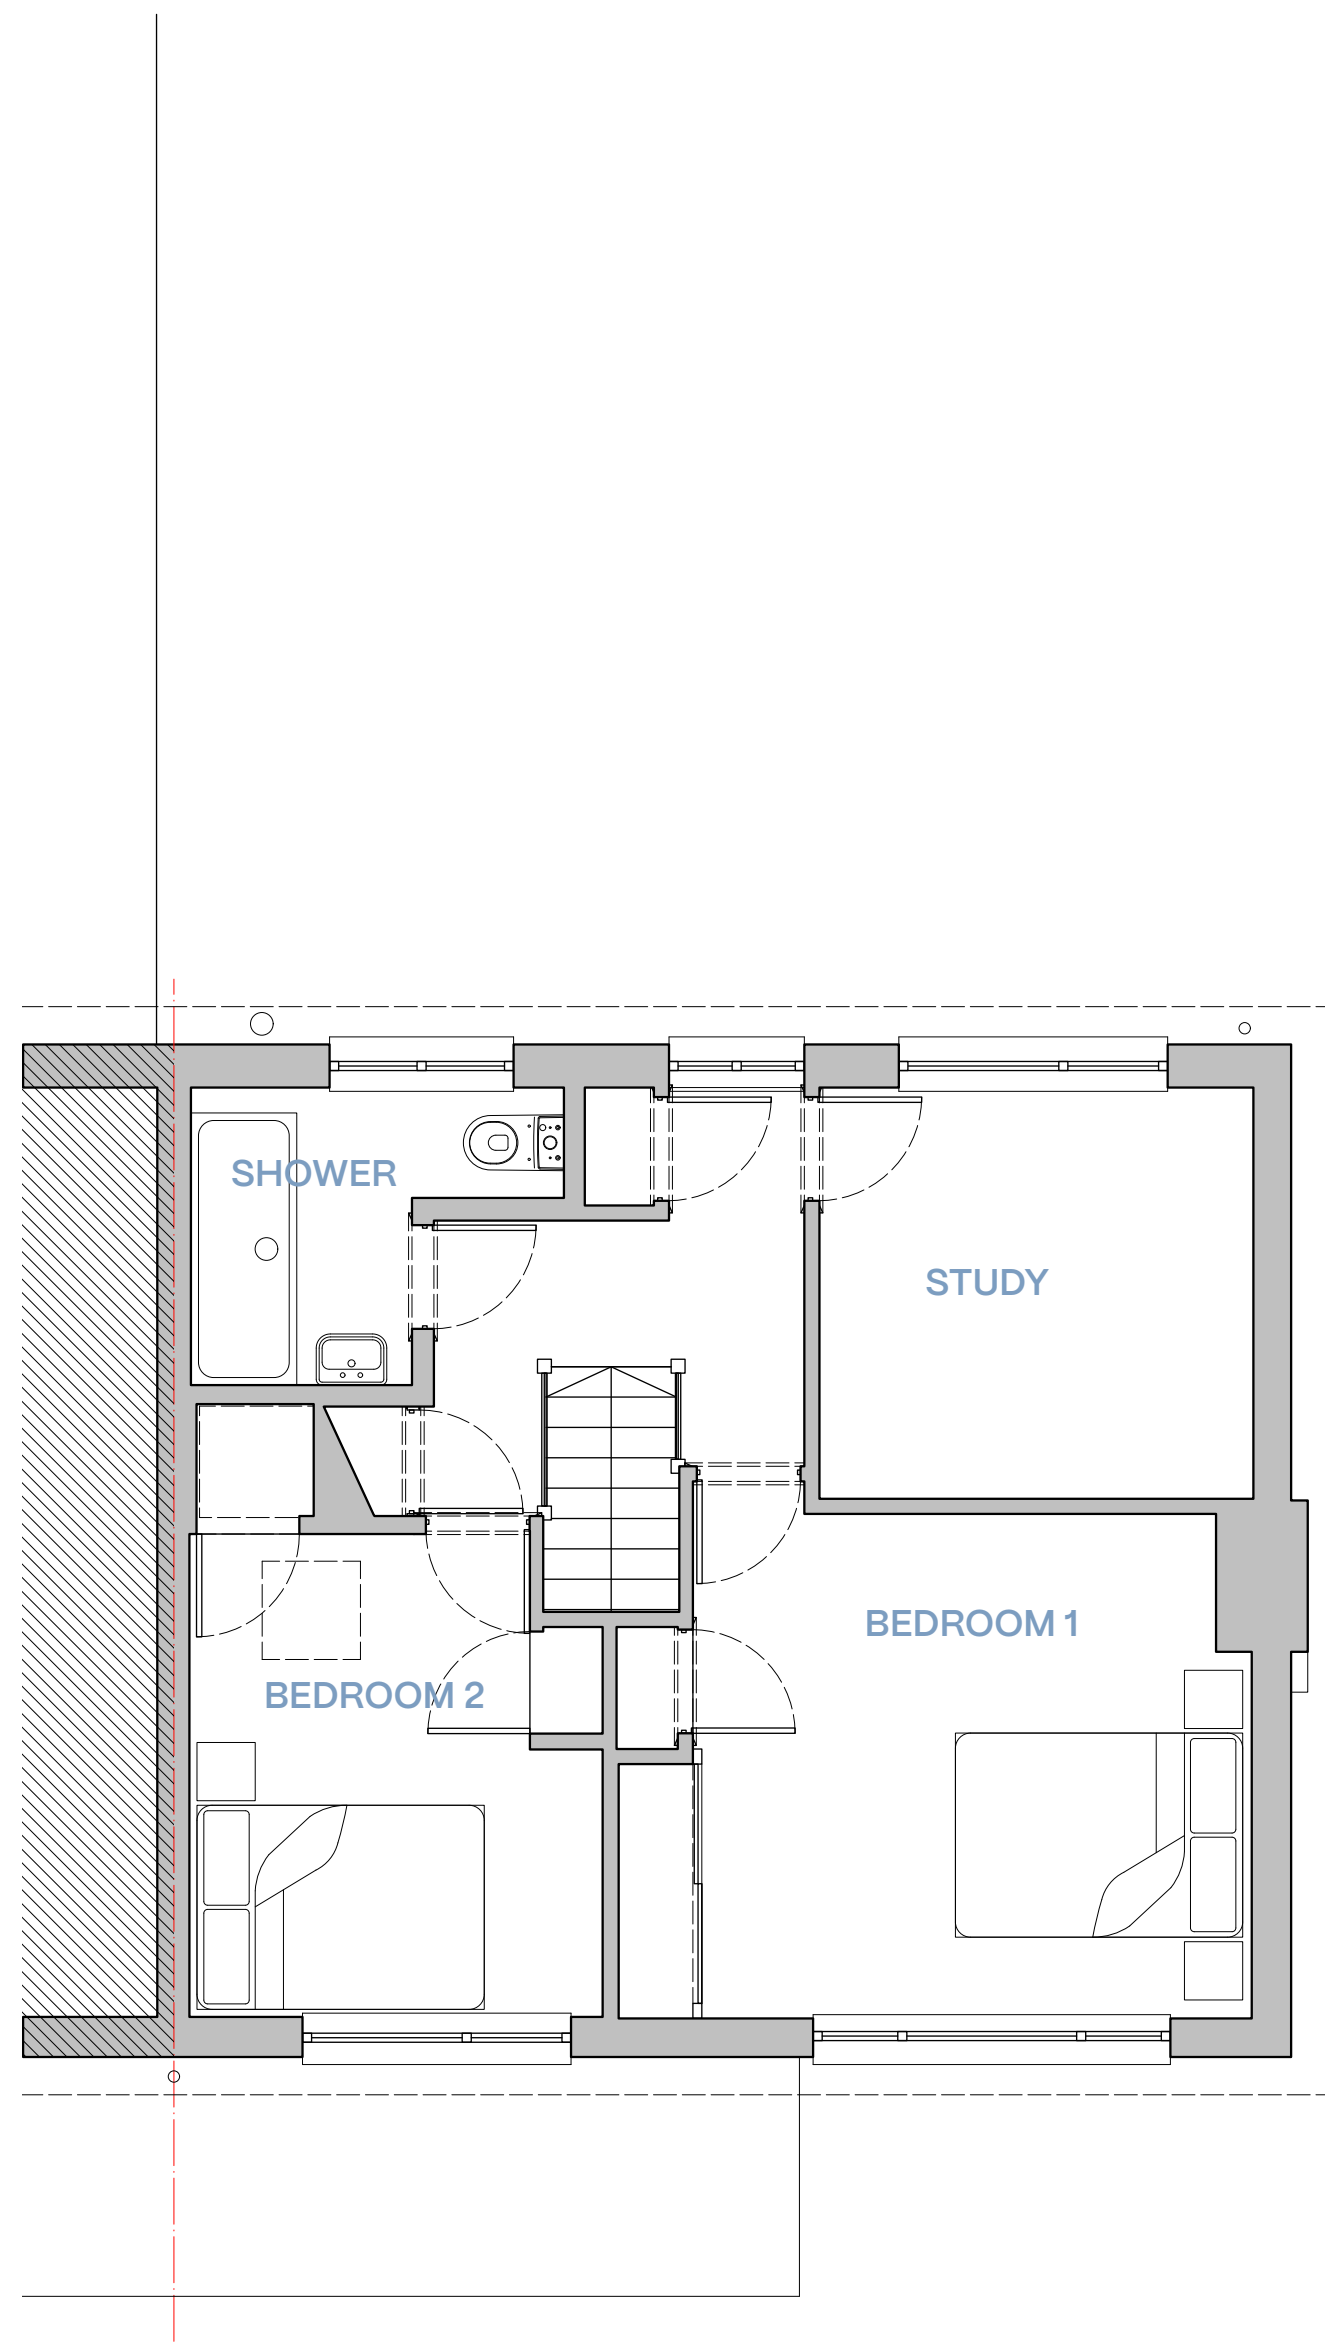


1 **EXISTING PLAN. First Floor Plan**
Scale: 1:50 @ A1

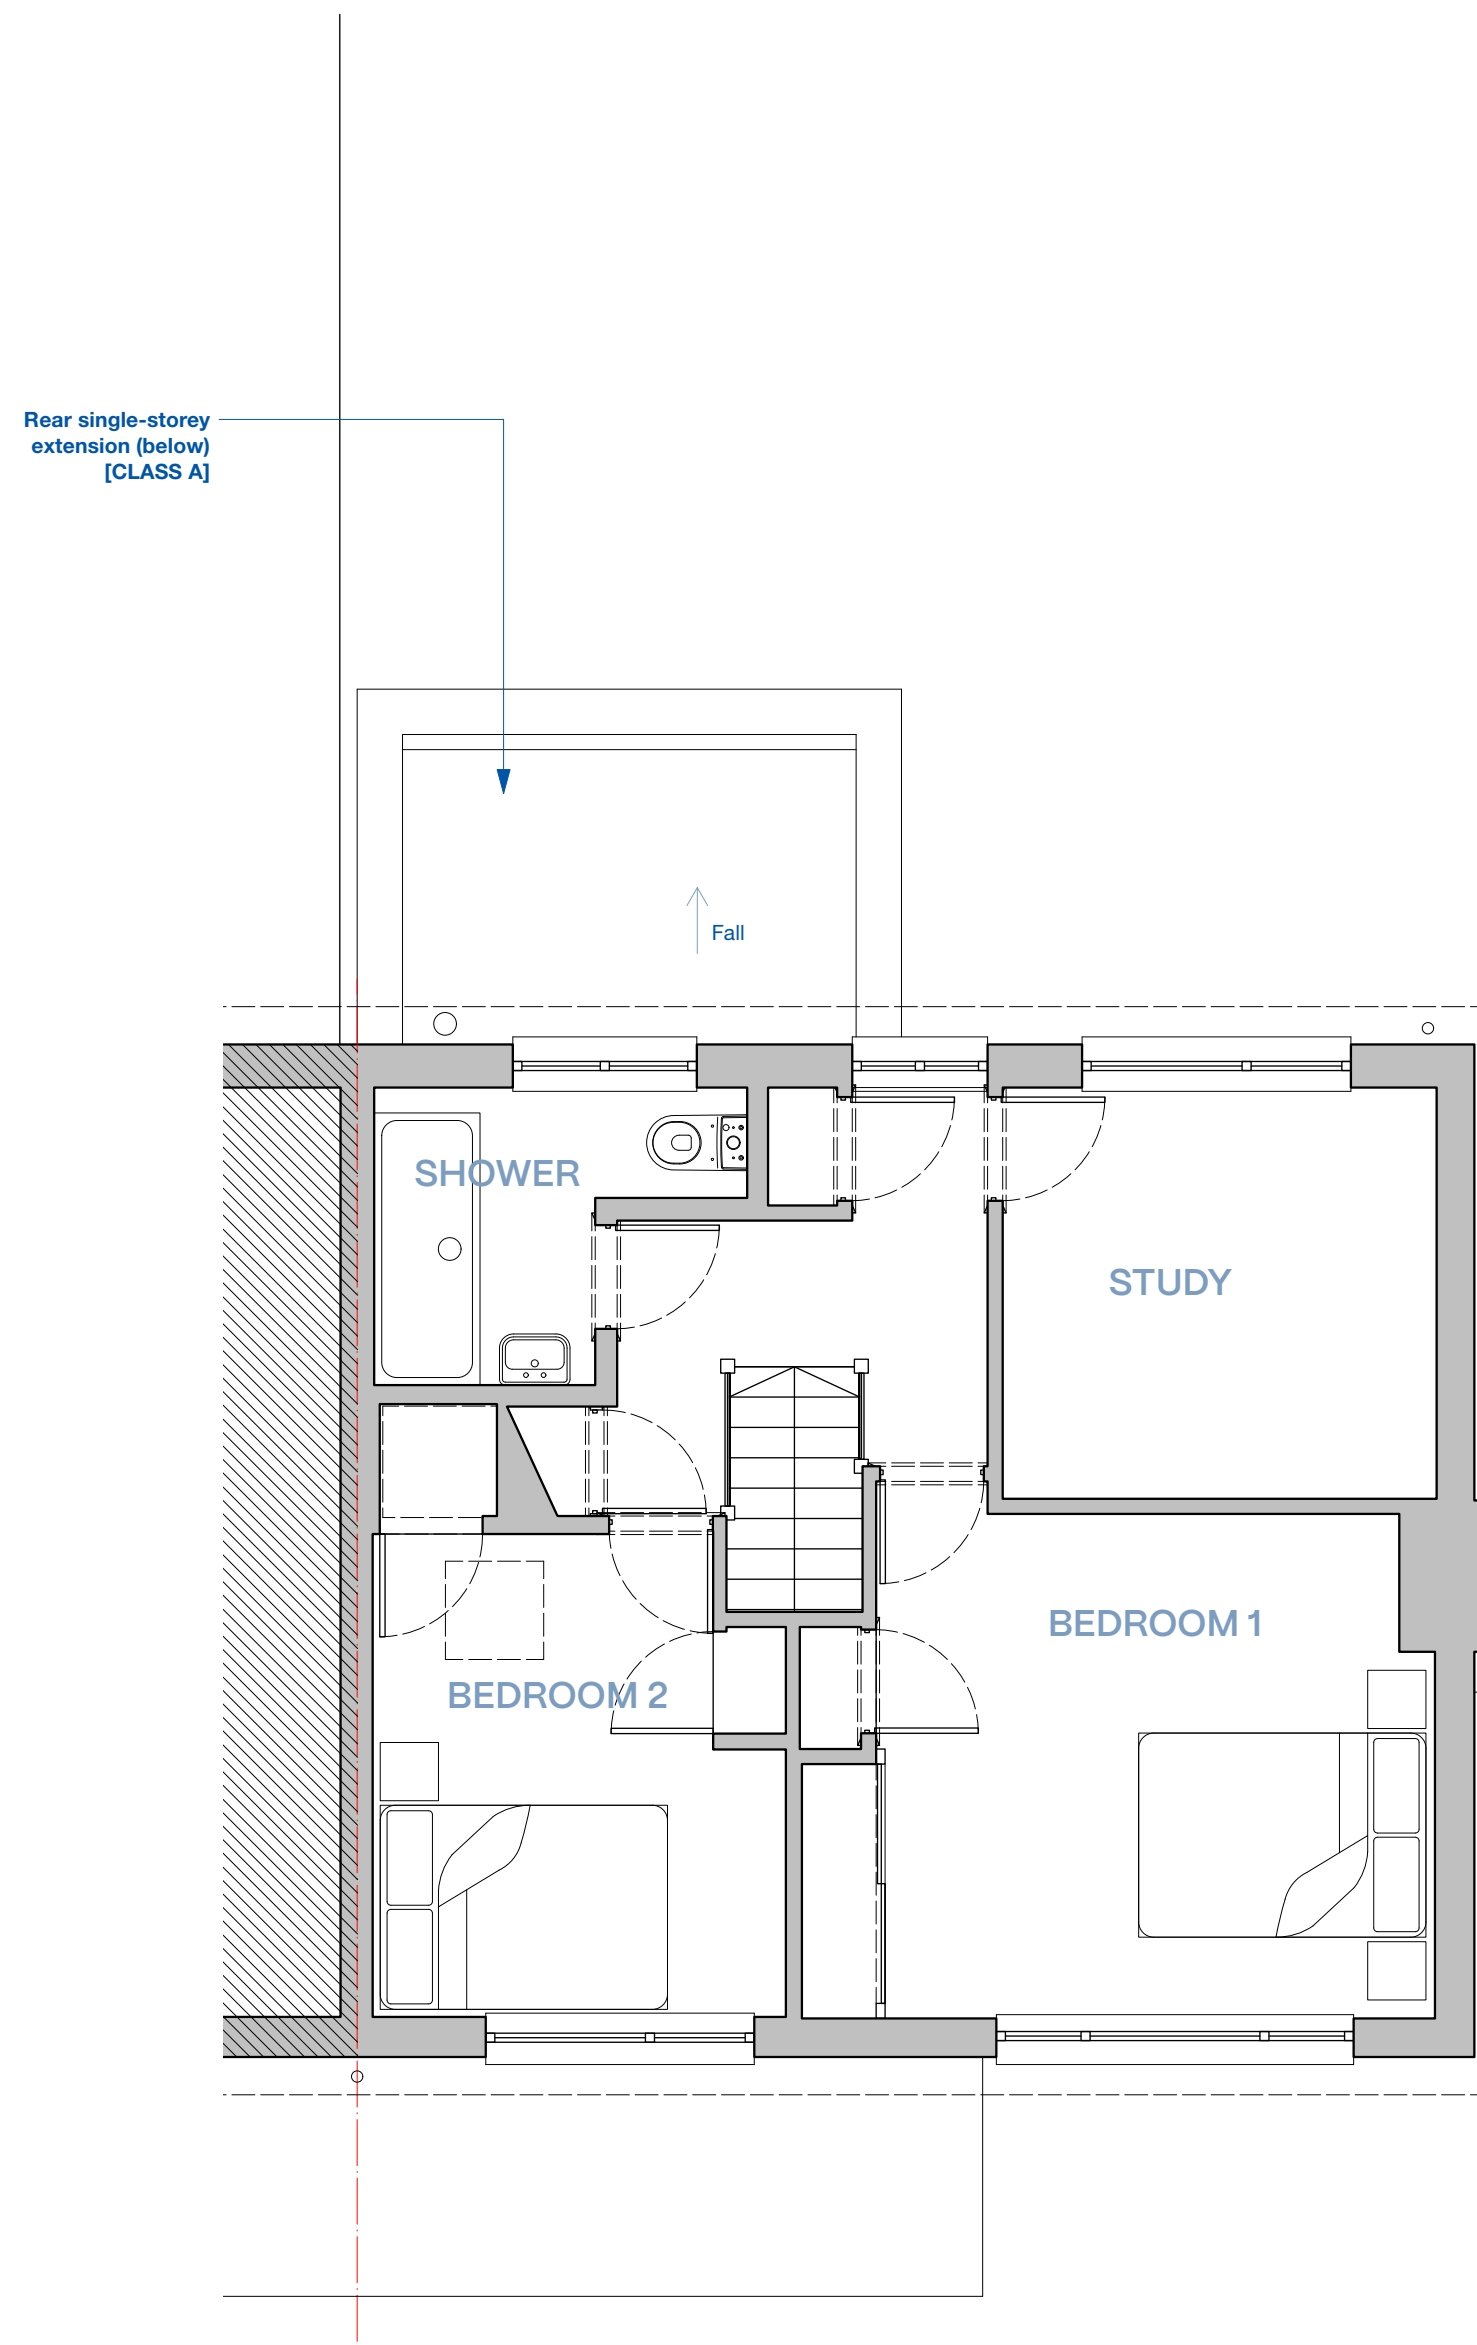

2 **PROPOSED PLAN. First Floor Plan**
Scale: 1:50 @ A1

 

SCALE
1:50 @ A1

 

HAPA ARCHITECTS			
2 FIR TREE WAY, HASSECKS, BN6 8BT			
CERT OF LAWFULNESS		FIRST FLOOR PLANS	
OCT '24	1:50 @ A1	Job Ref	0341
HAPA Architects Ltd. // www.hapa-architects.co.uk		Drawing Number	004