




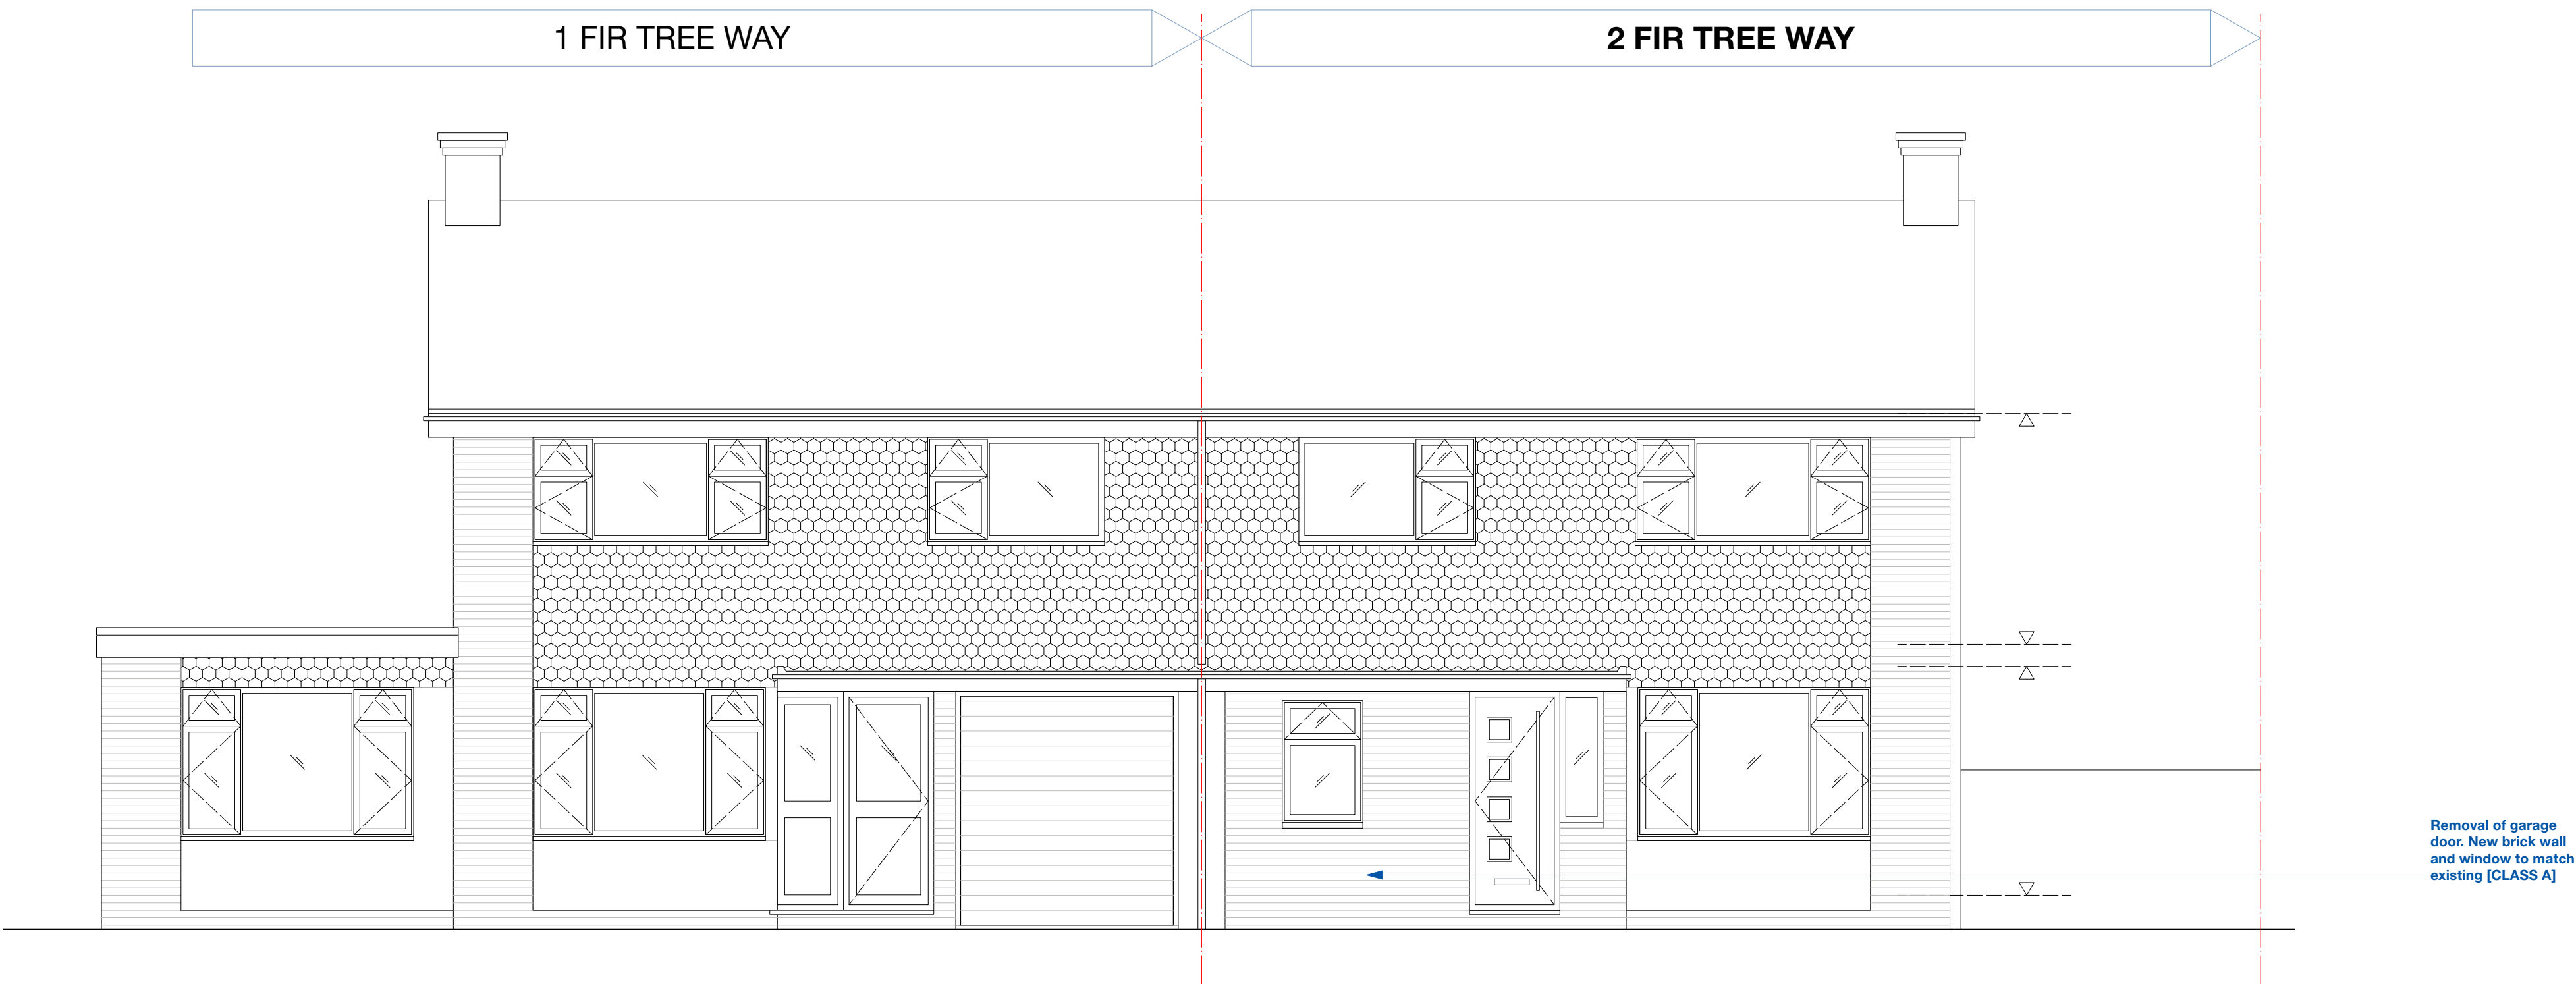

2 PROPOSED ELEVATION. Front Elevation
Scale: 1:50 @ A1

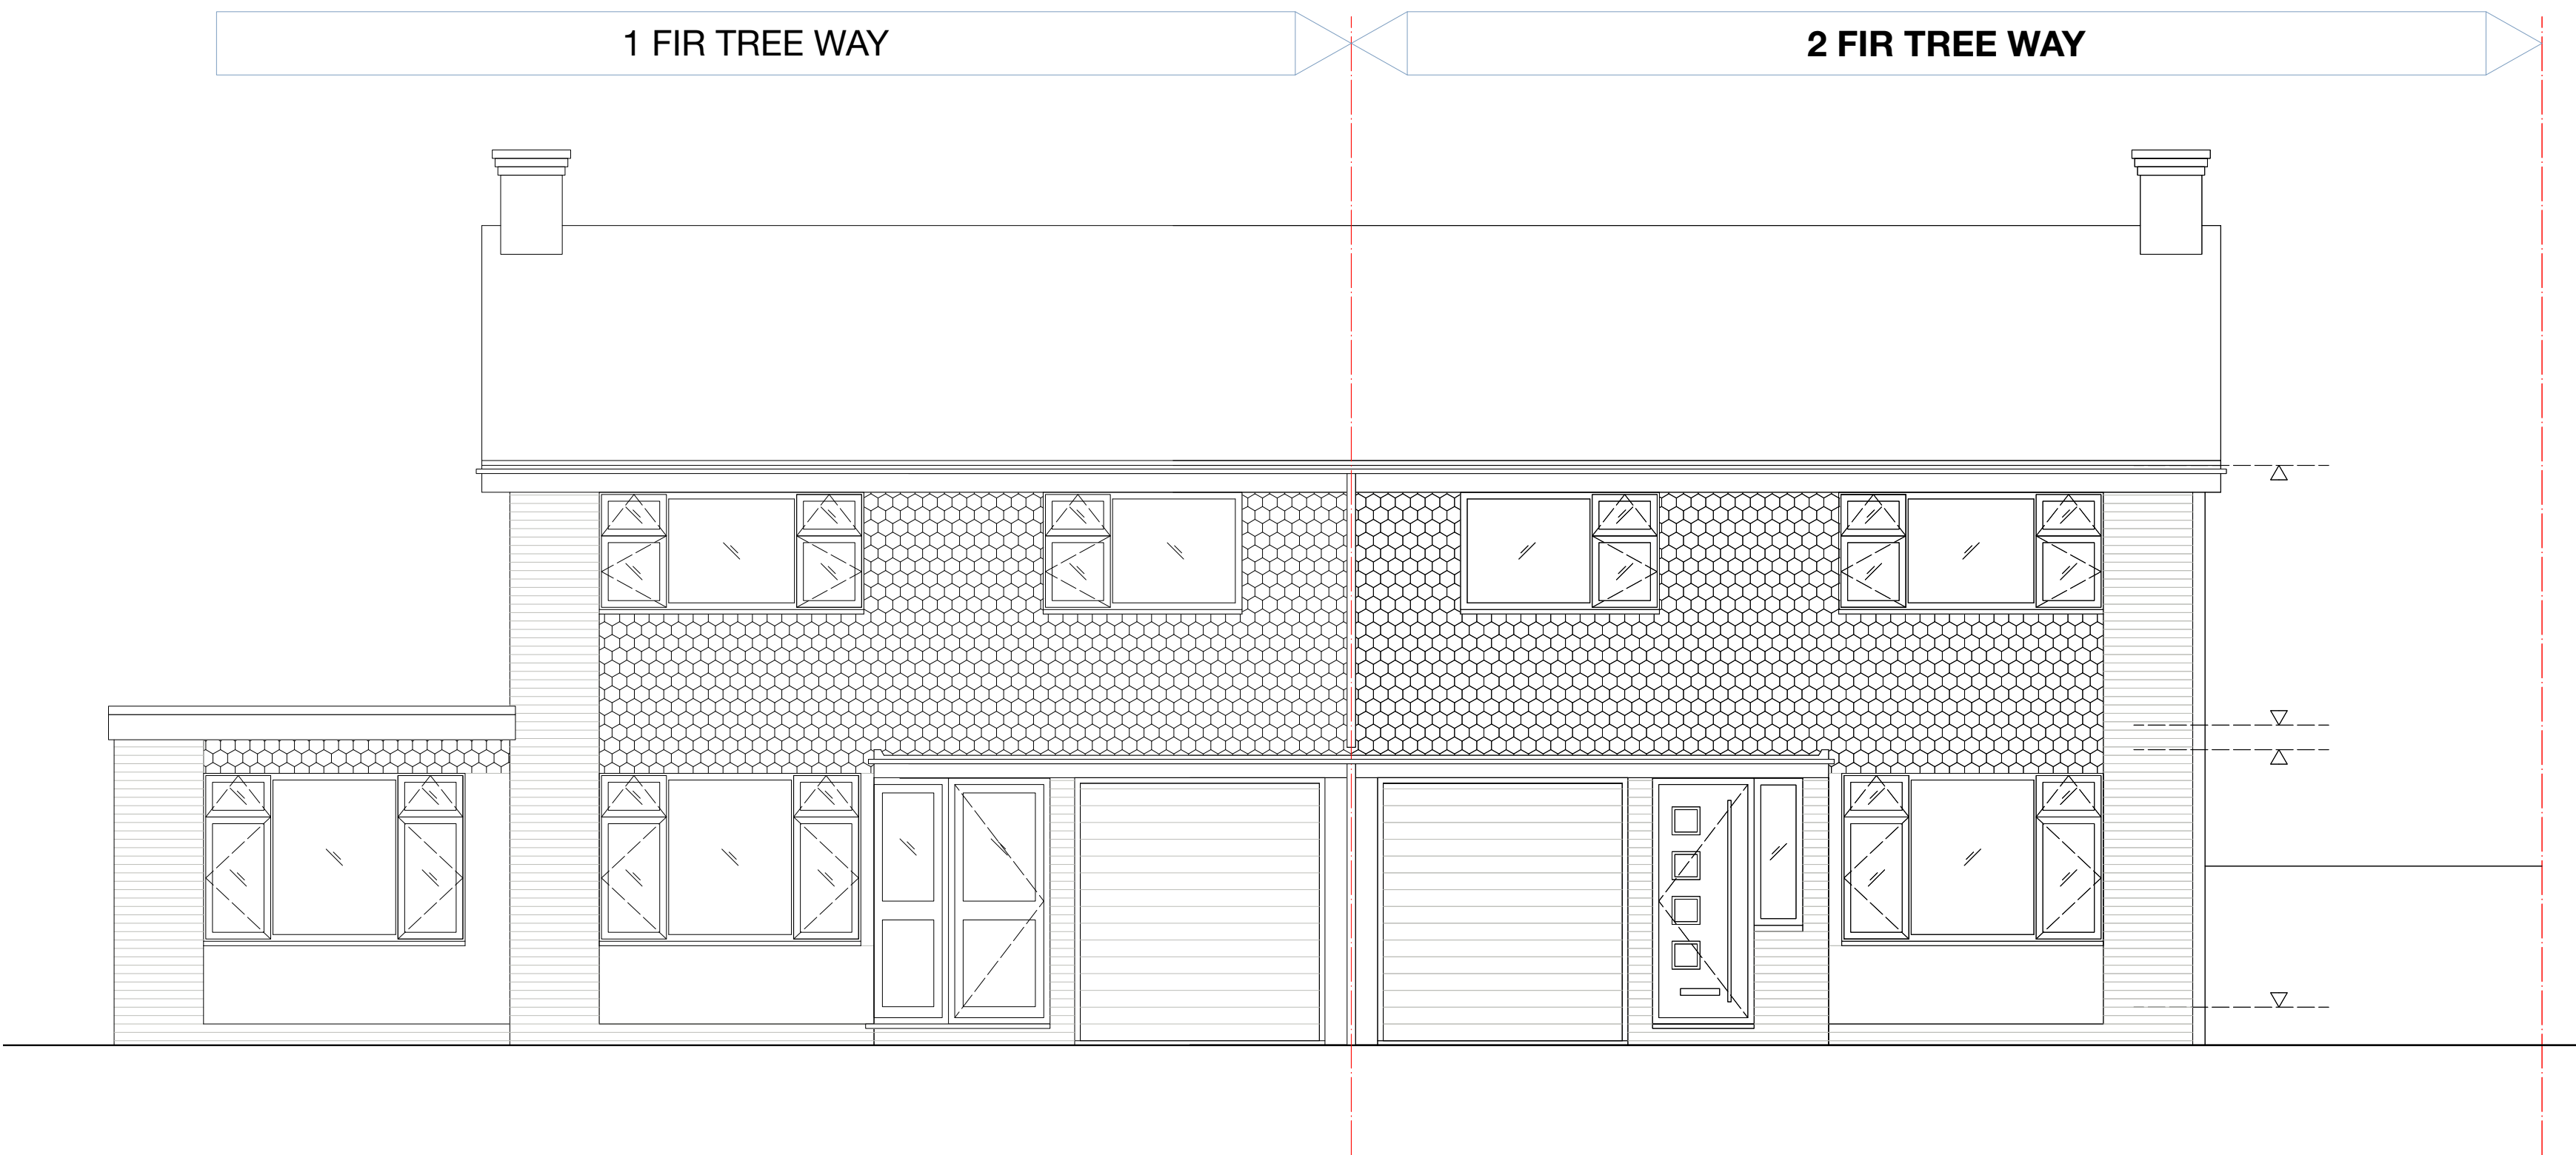

1 EXISTING ELEVATION. Front Elevation
Scale: 1:50 @ A1

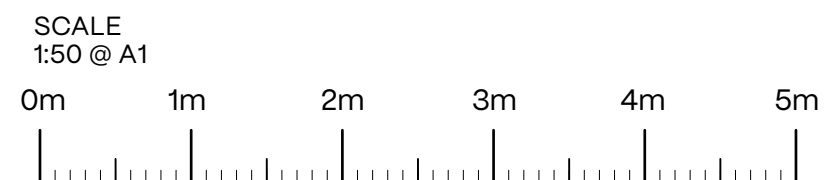

HAPA ARCHITECTS			
Job Name: 2 FIR TREE WAY, HASSECKS, BN6 8BT			
Scale: CERT OF LAWFULNESS	Drawing No: FRONT ELEVATIONS		
Date: OCT '24	Scale: 1:50 @ A1	Job No: 0341	
© All rights reserved. Do not scale off drawing. All dimensions to be checked on site. HAPA Architects Ltd. // www.hapa-architects.co.uk		Drawing Number	010