


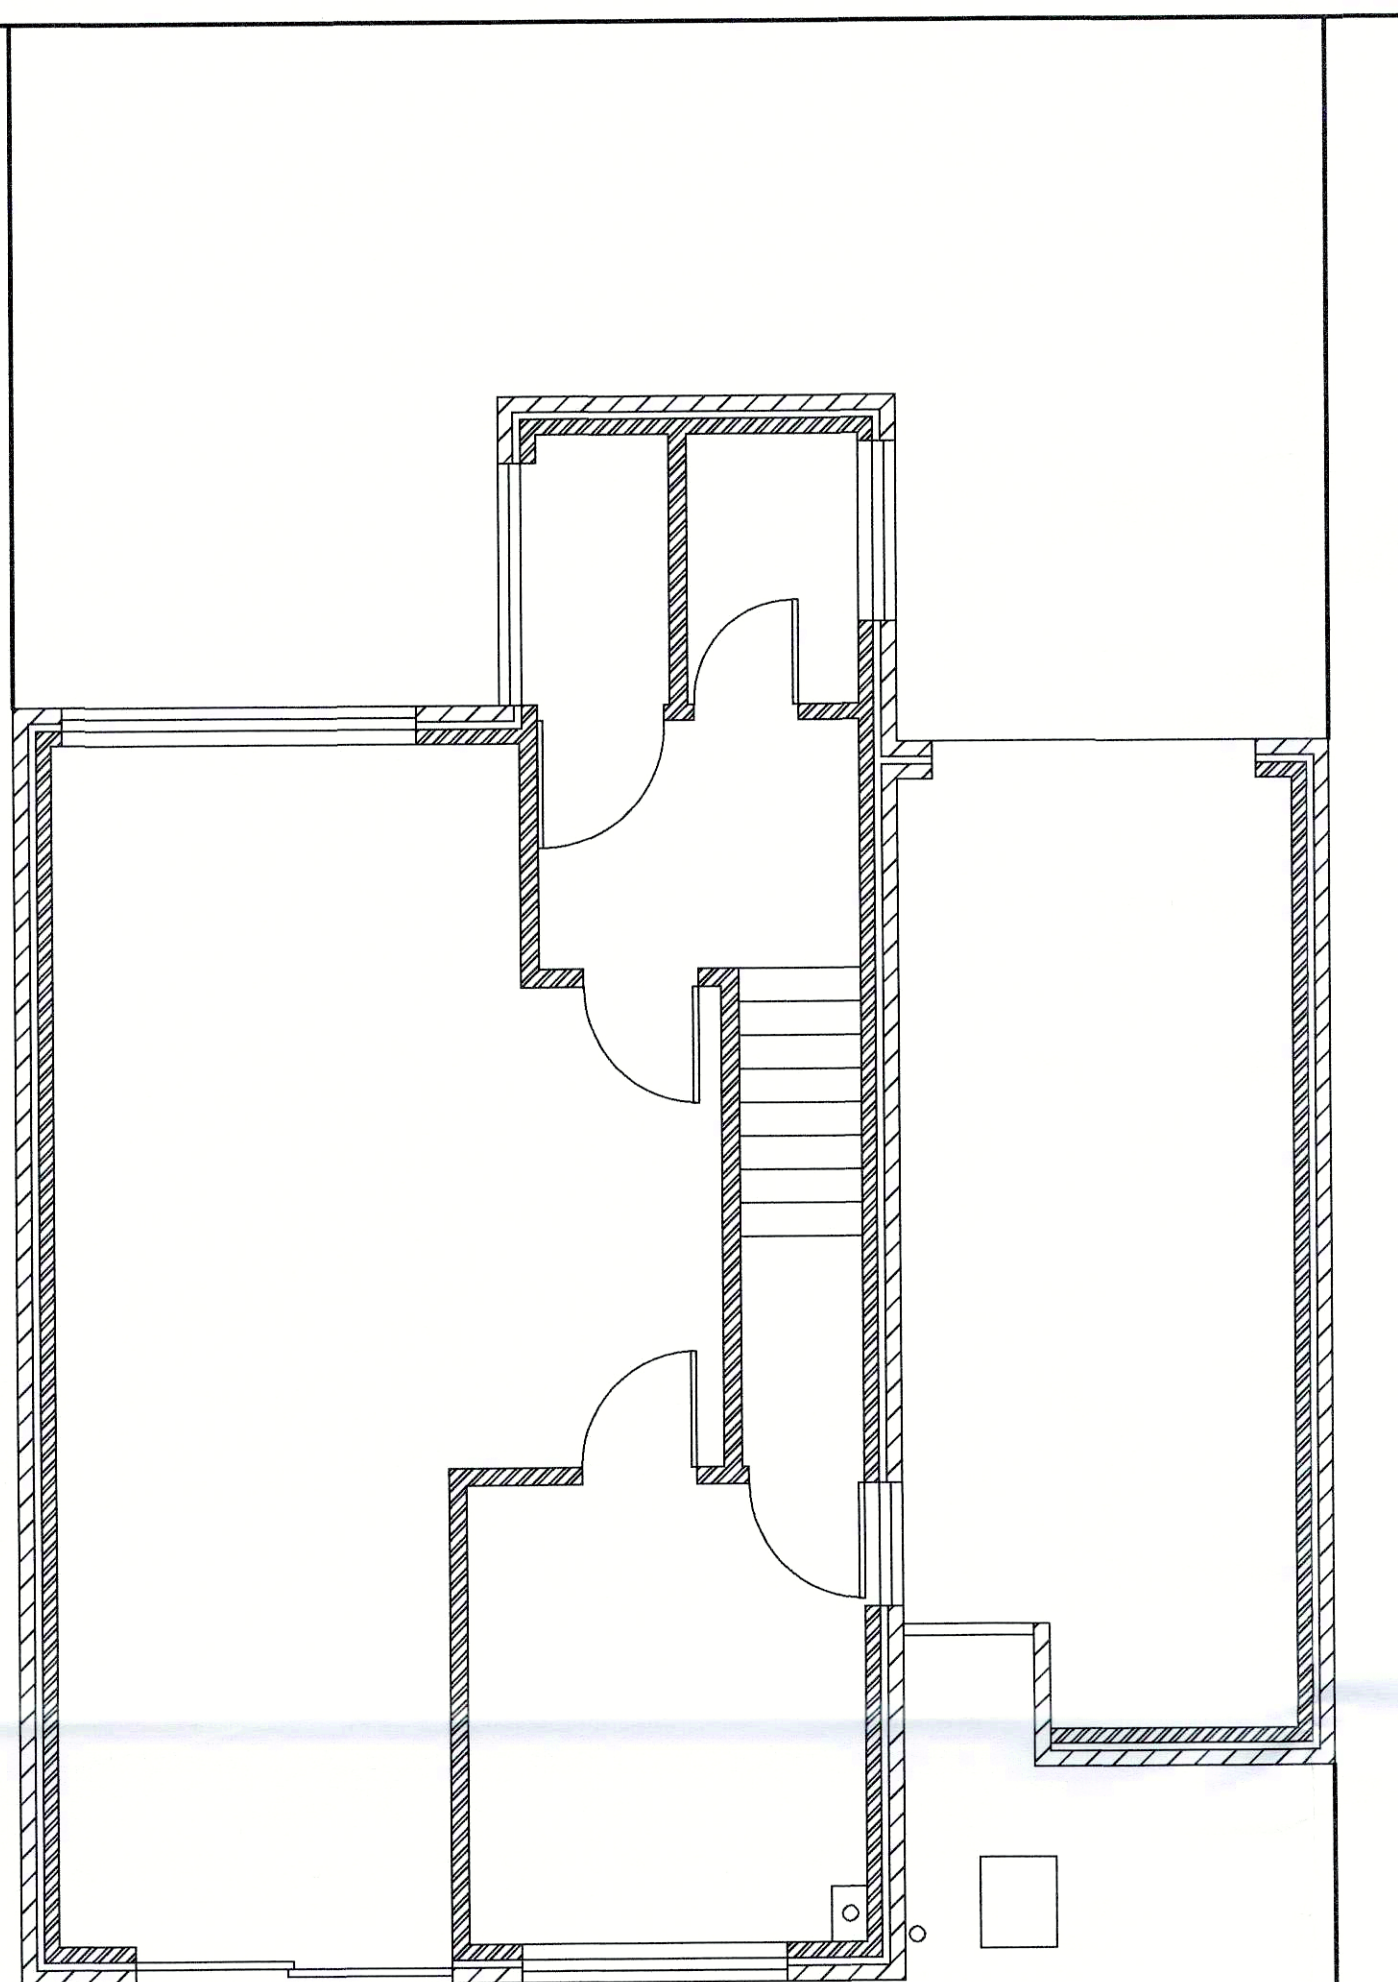


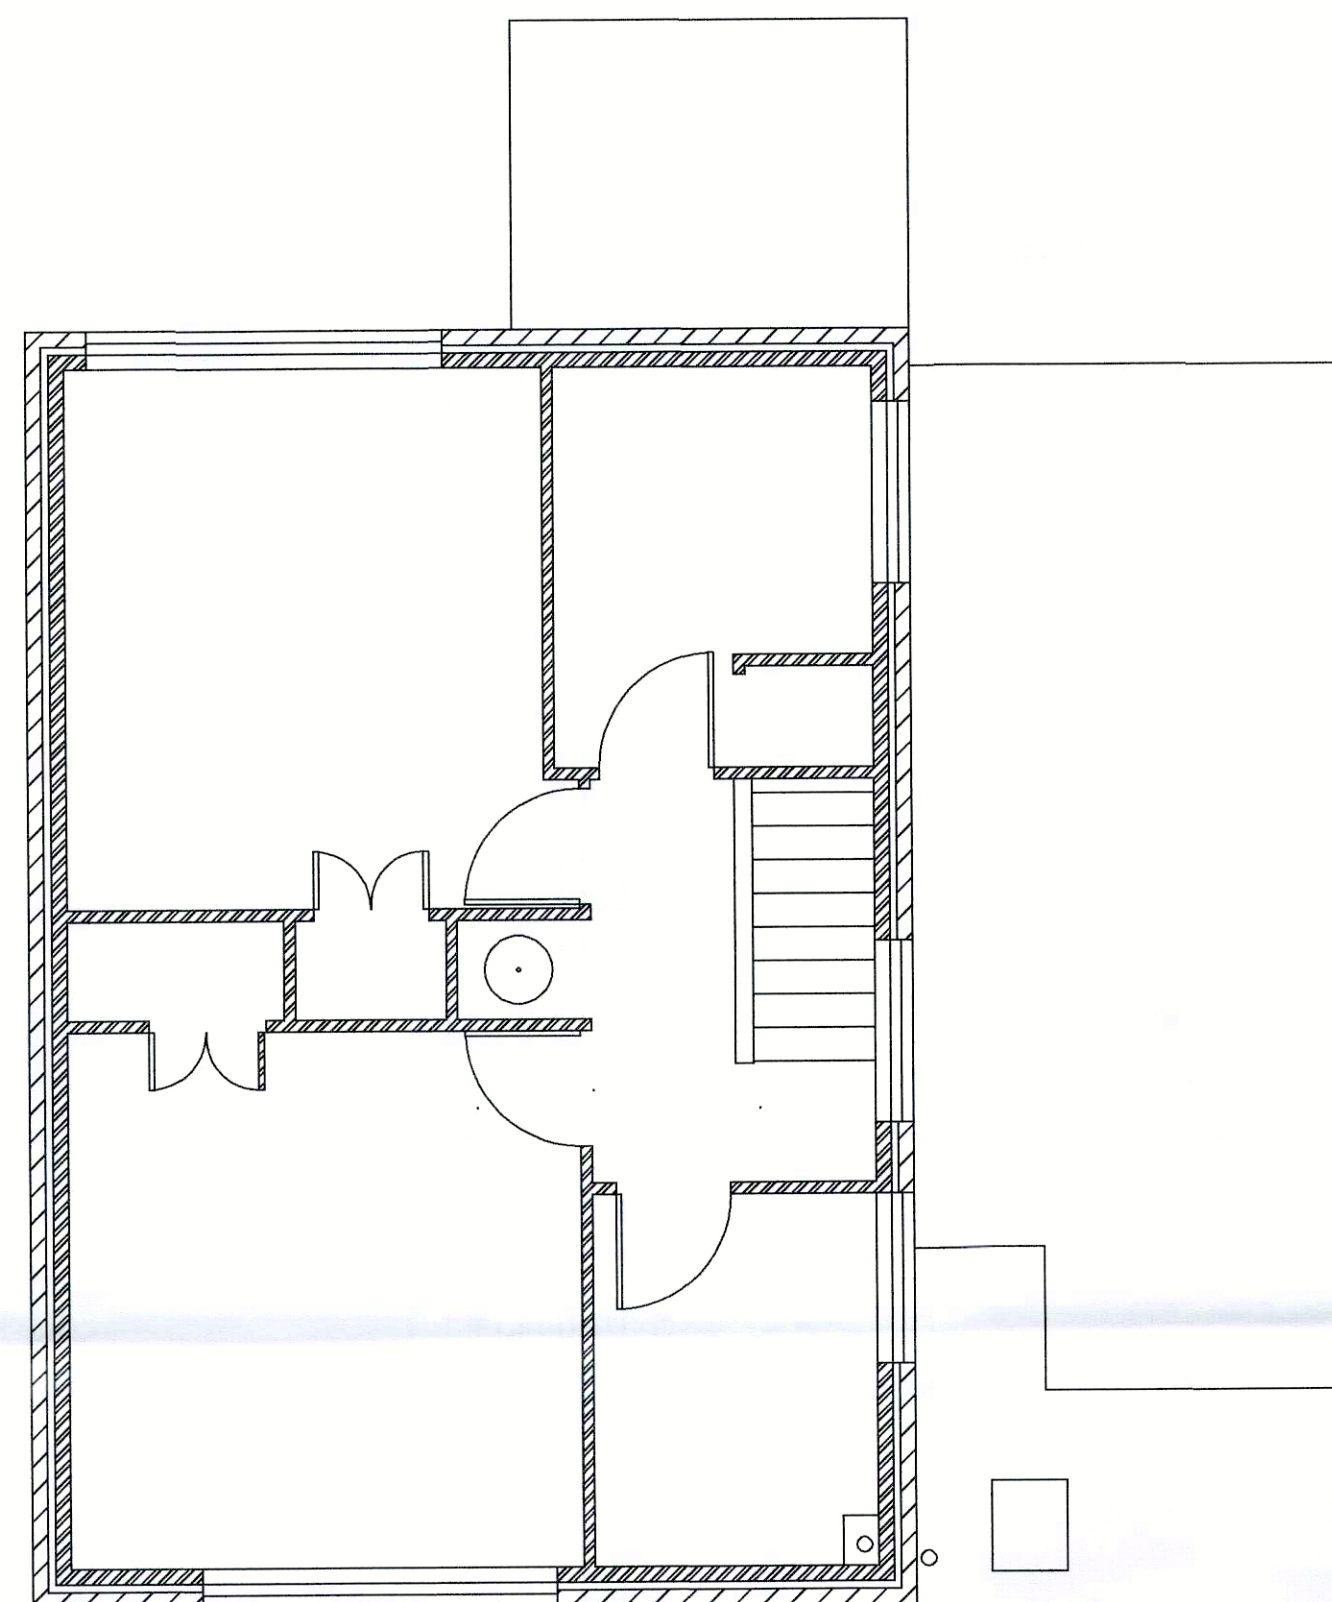


Existing Ground Floor 1:50

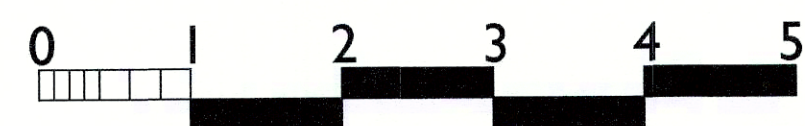


Existing First Floor 1:50

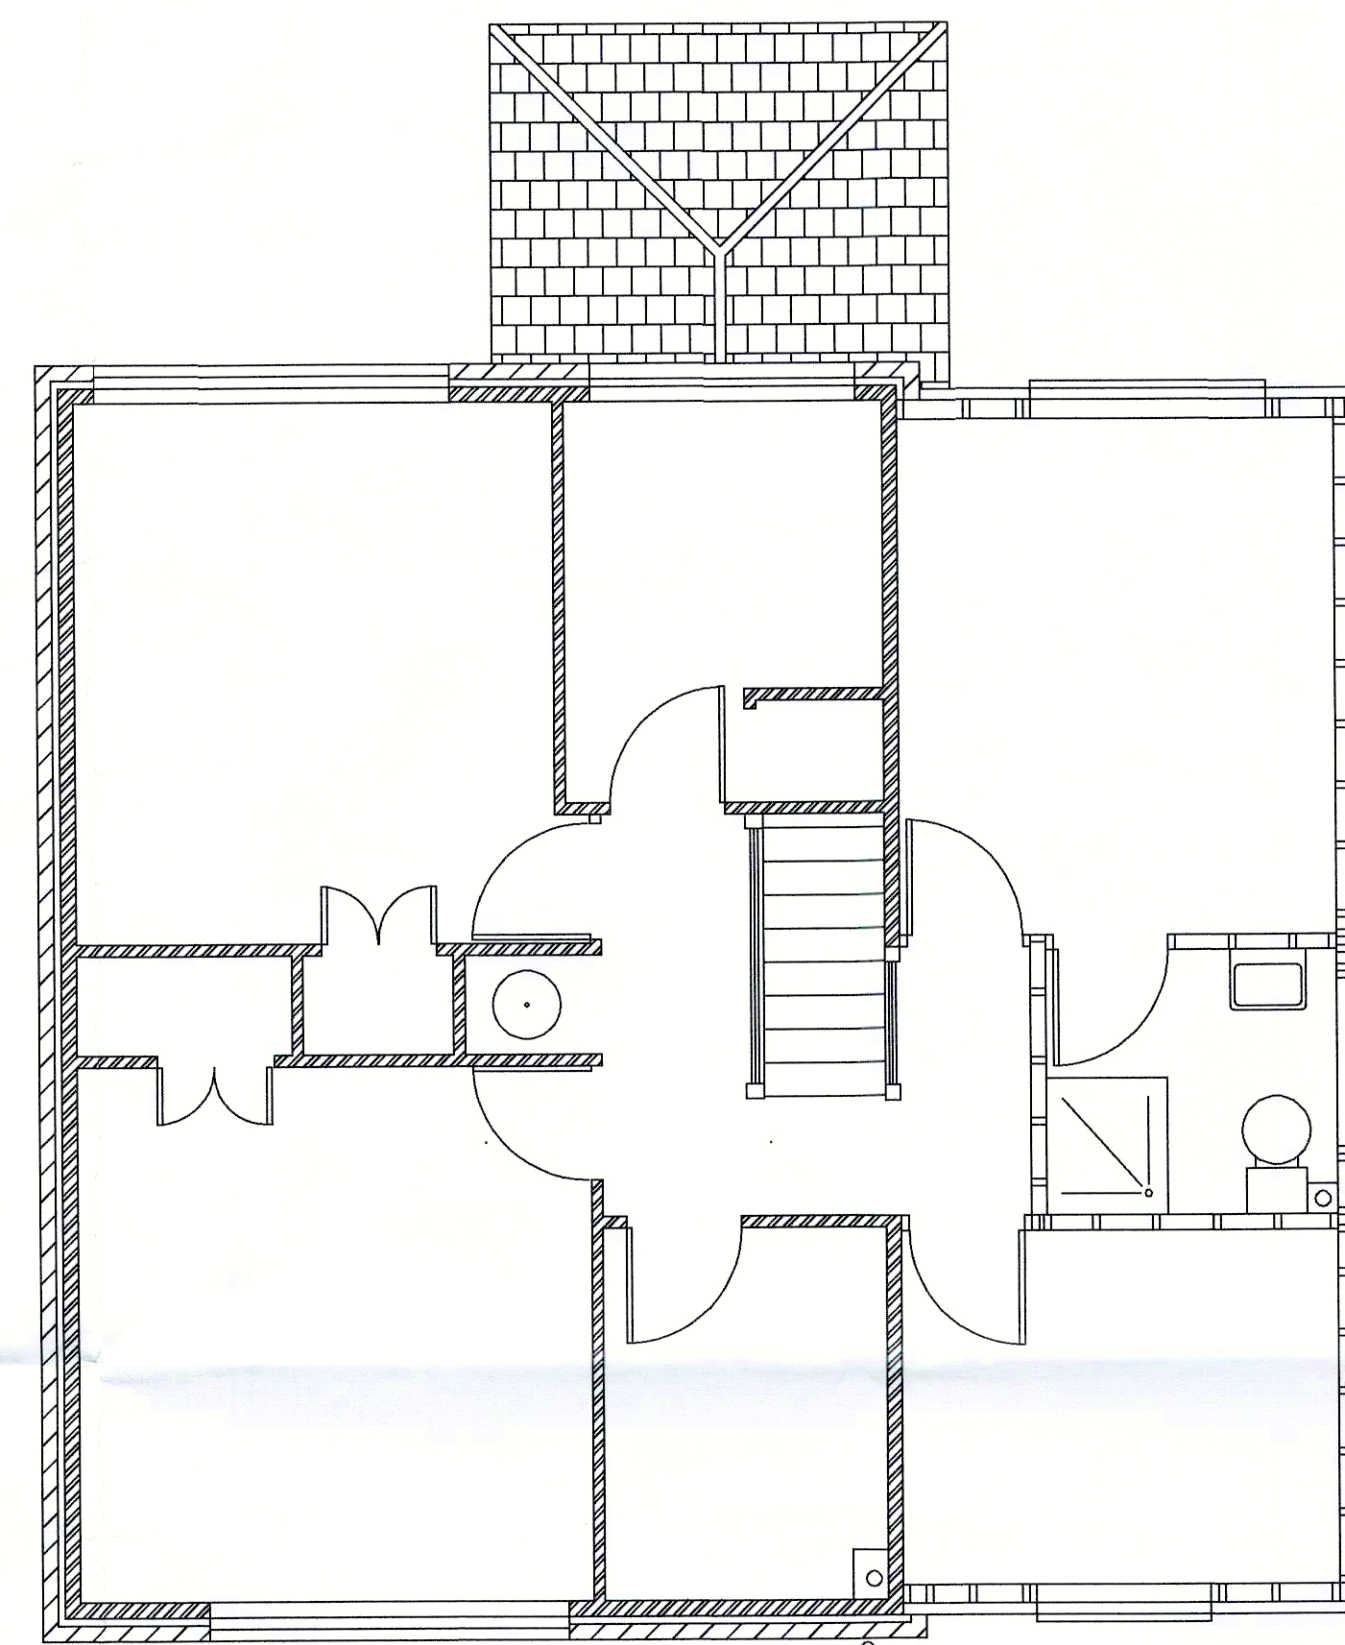

Proposed First Floor 1:50

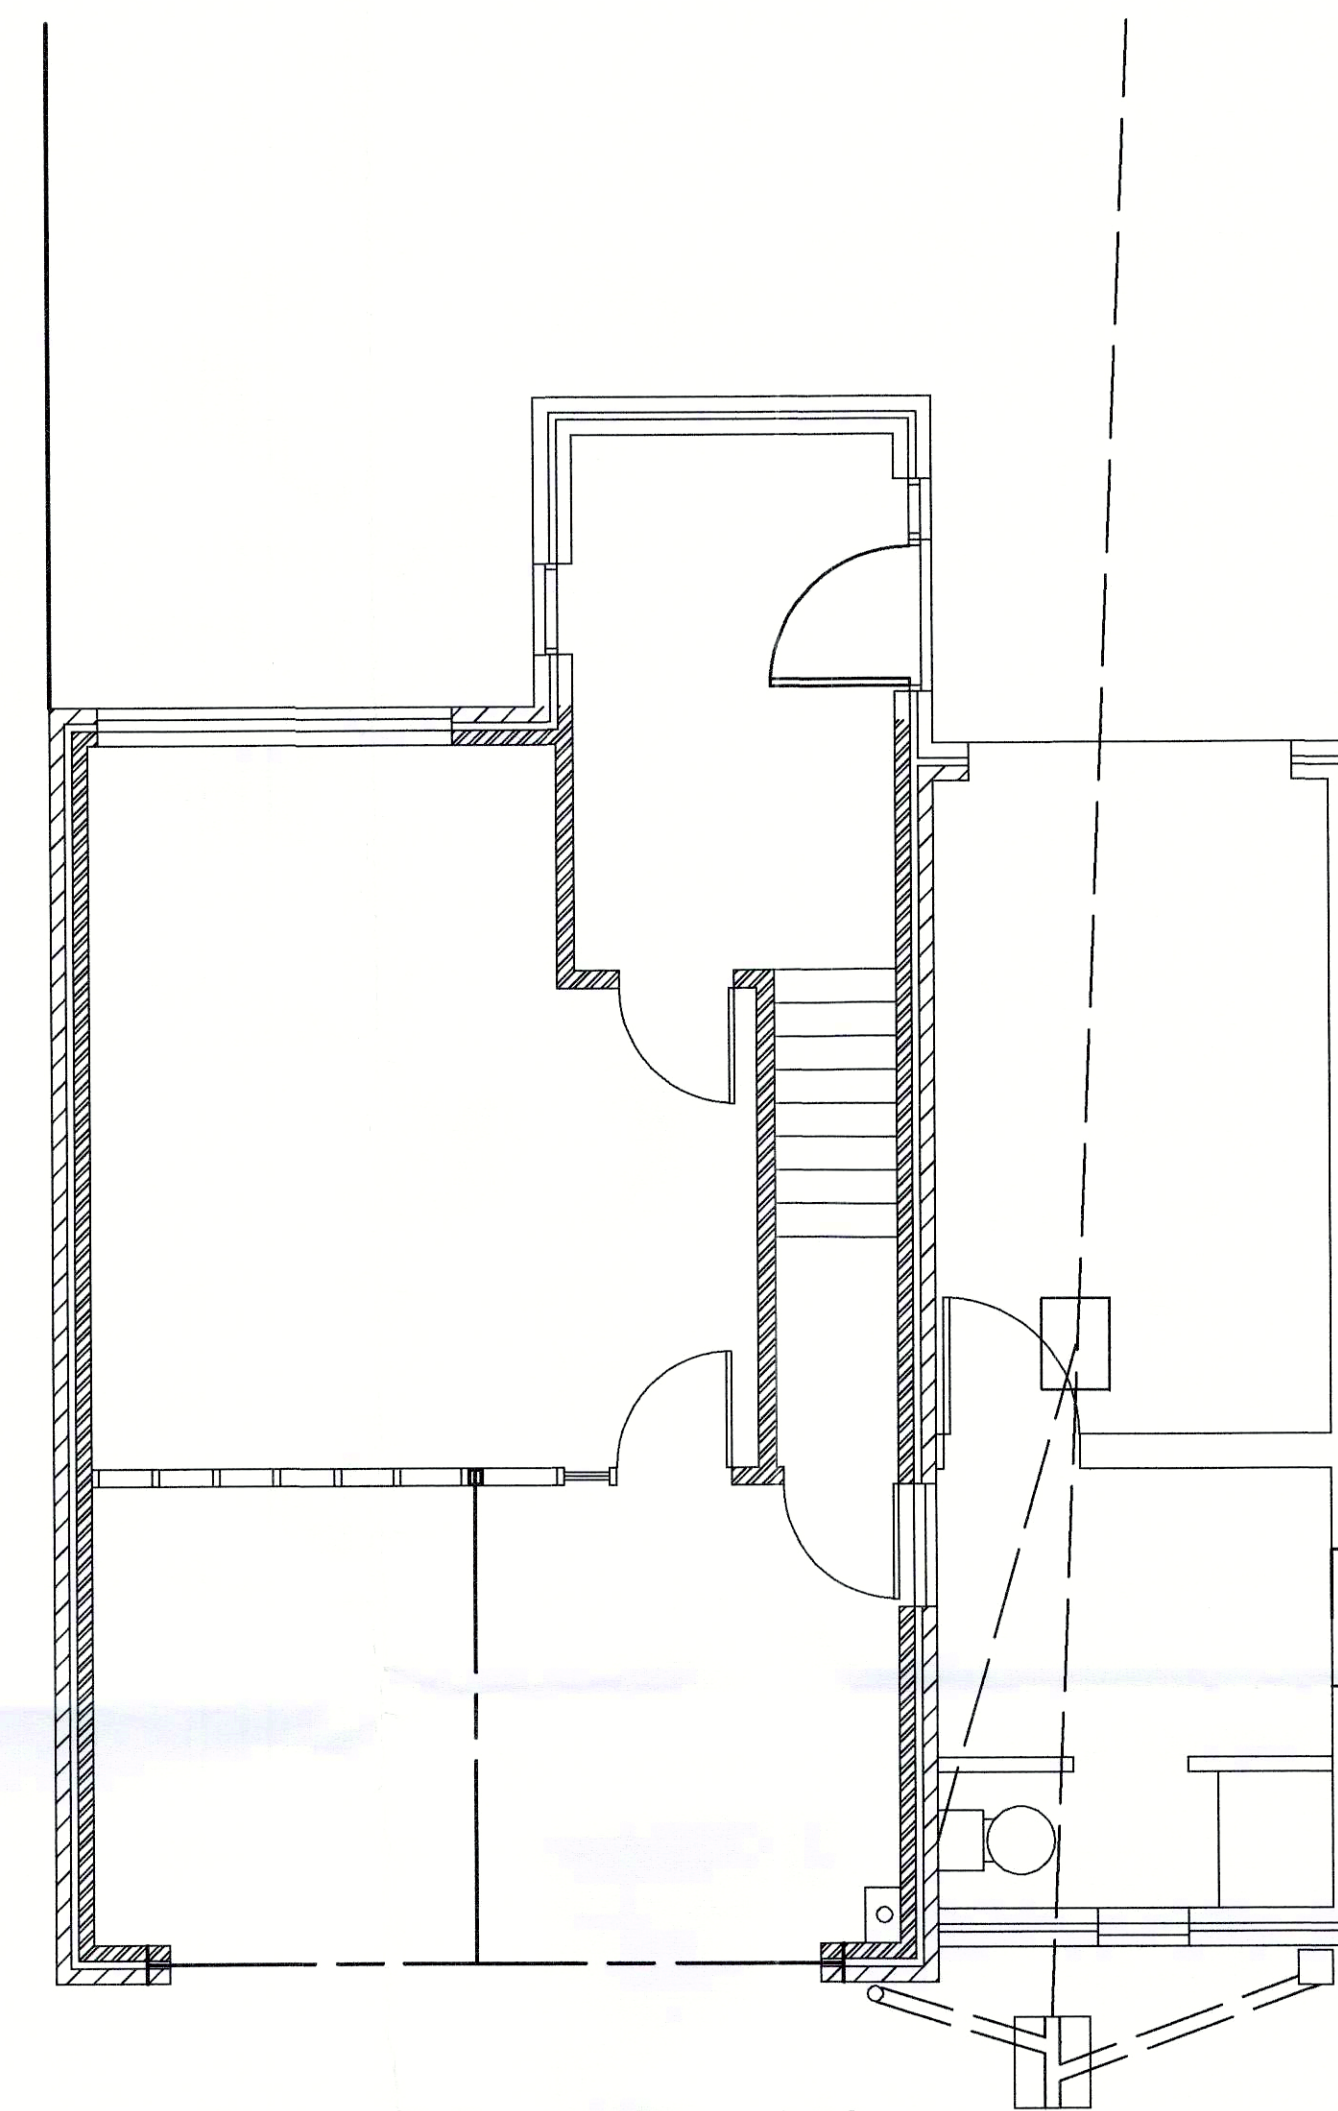

Proposed Ground Floor 1:50

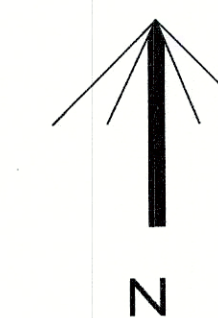

ARROW SURVEY CONSUTANTS LTD		
07780 130524	Drawn PGB	
Date 4.12.2024	Scale 1:50	
Rev 1 Jan 2025	Proposed Floor Plans Porch Roof	
2 Feb 2025		

1 Colwel Close
Haywards Heath
West Sussex
RH 16 4HF