



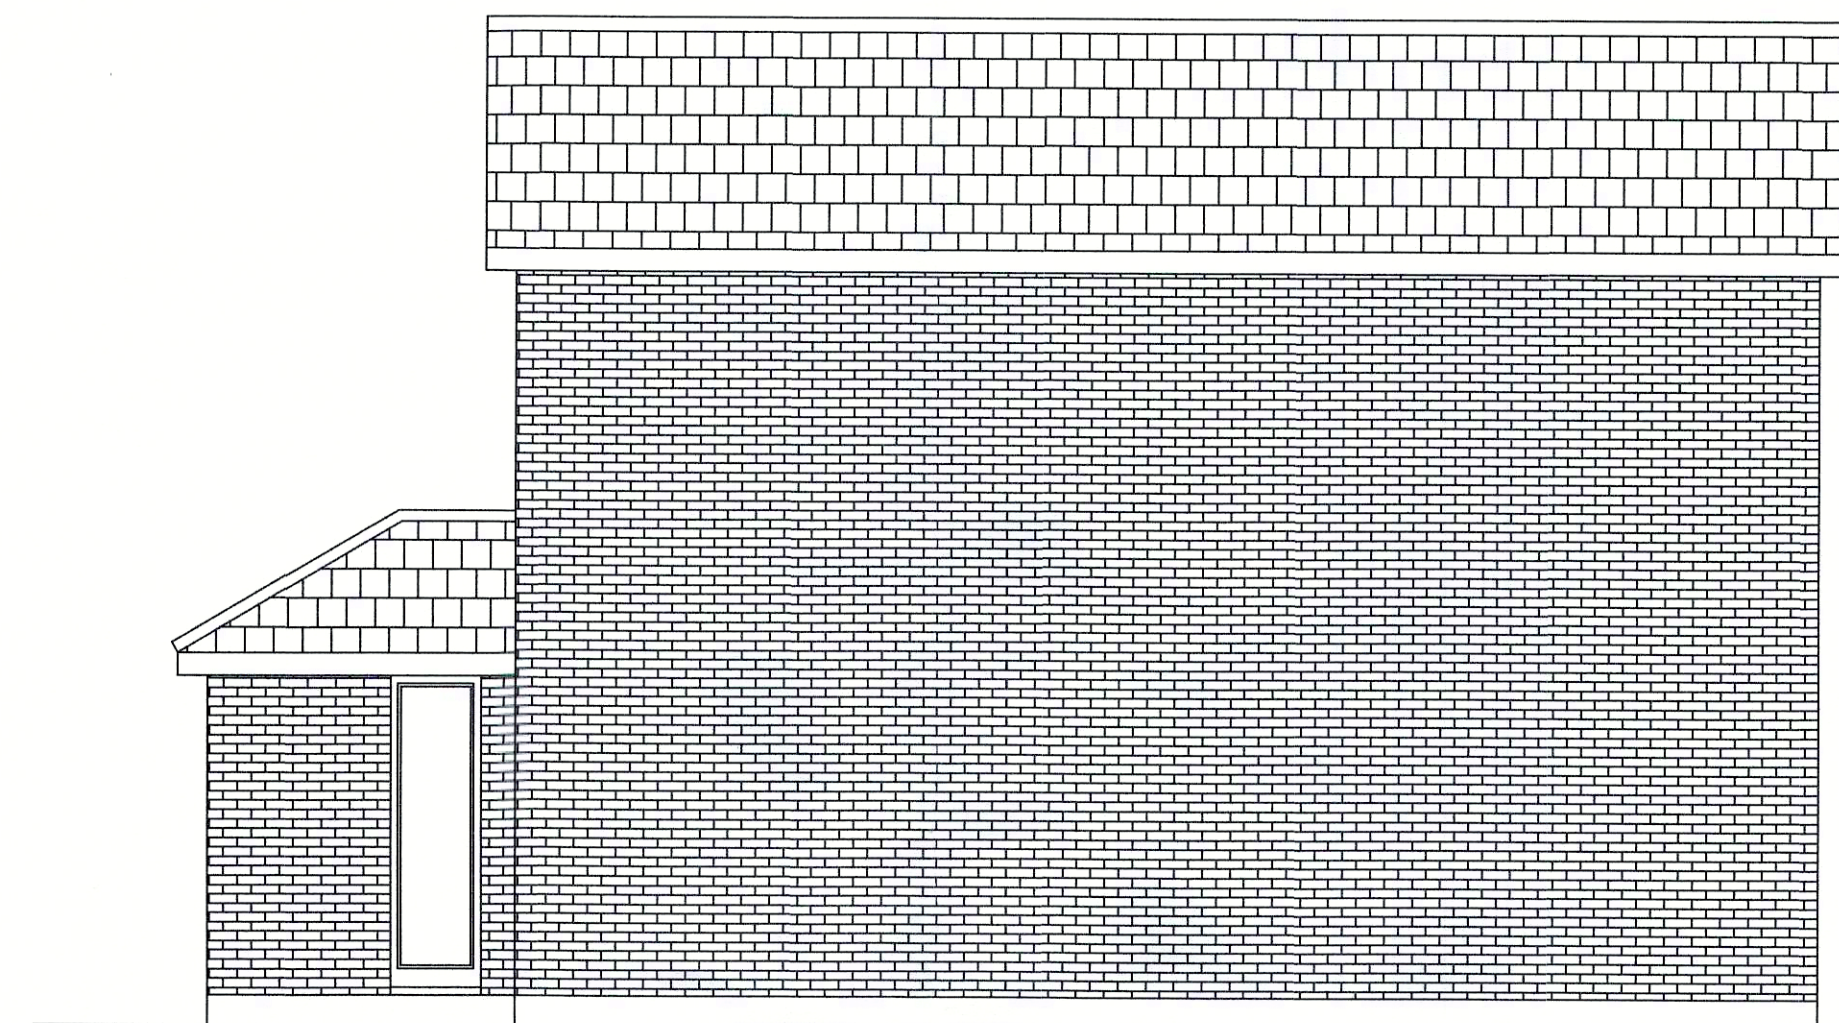


PROPOSED WEST ELEVATION

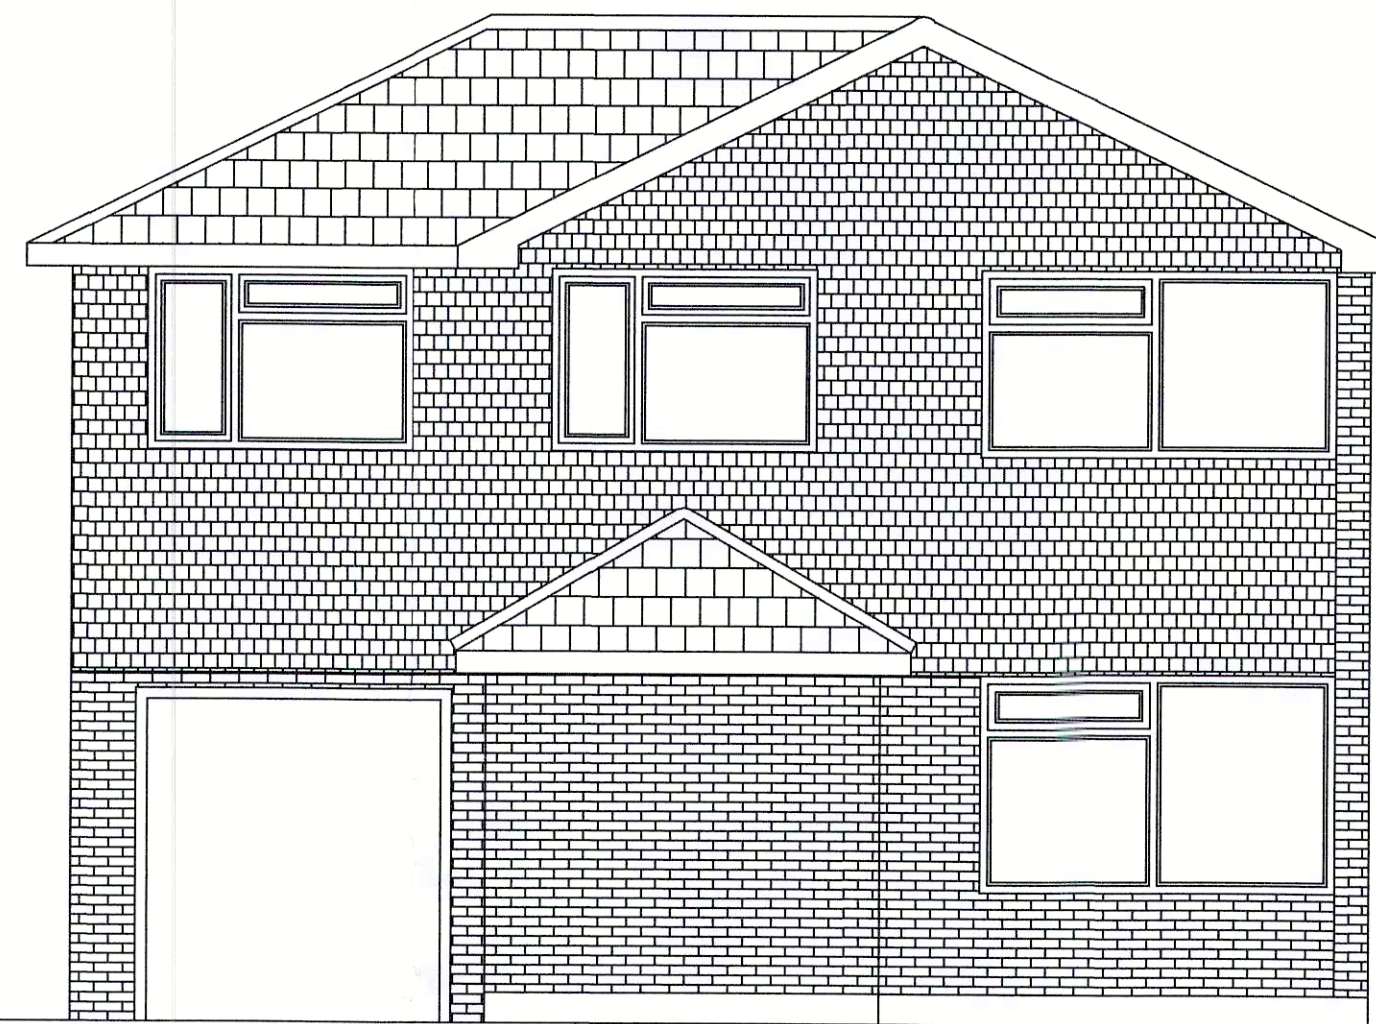


PROPOSED NORTH ELEVATION

1 Colwel Close
Haywards Heath
West Sussex
RH 16 4HF

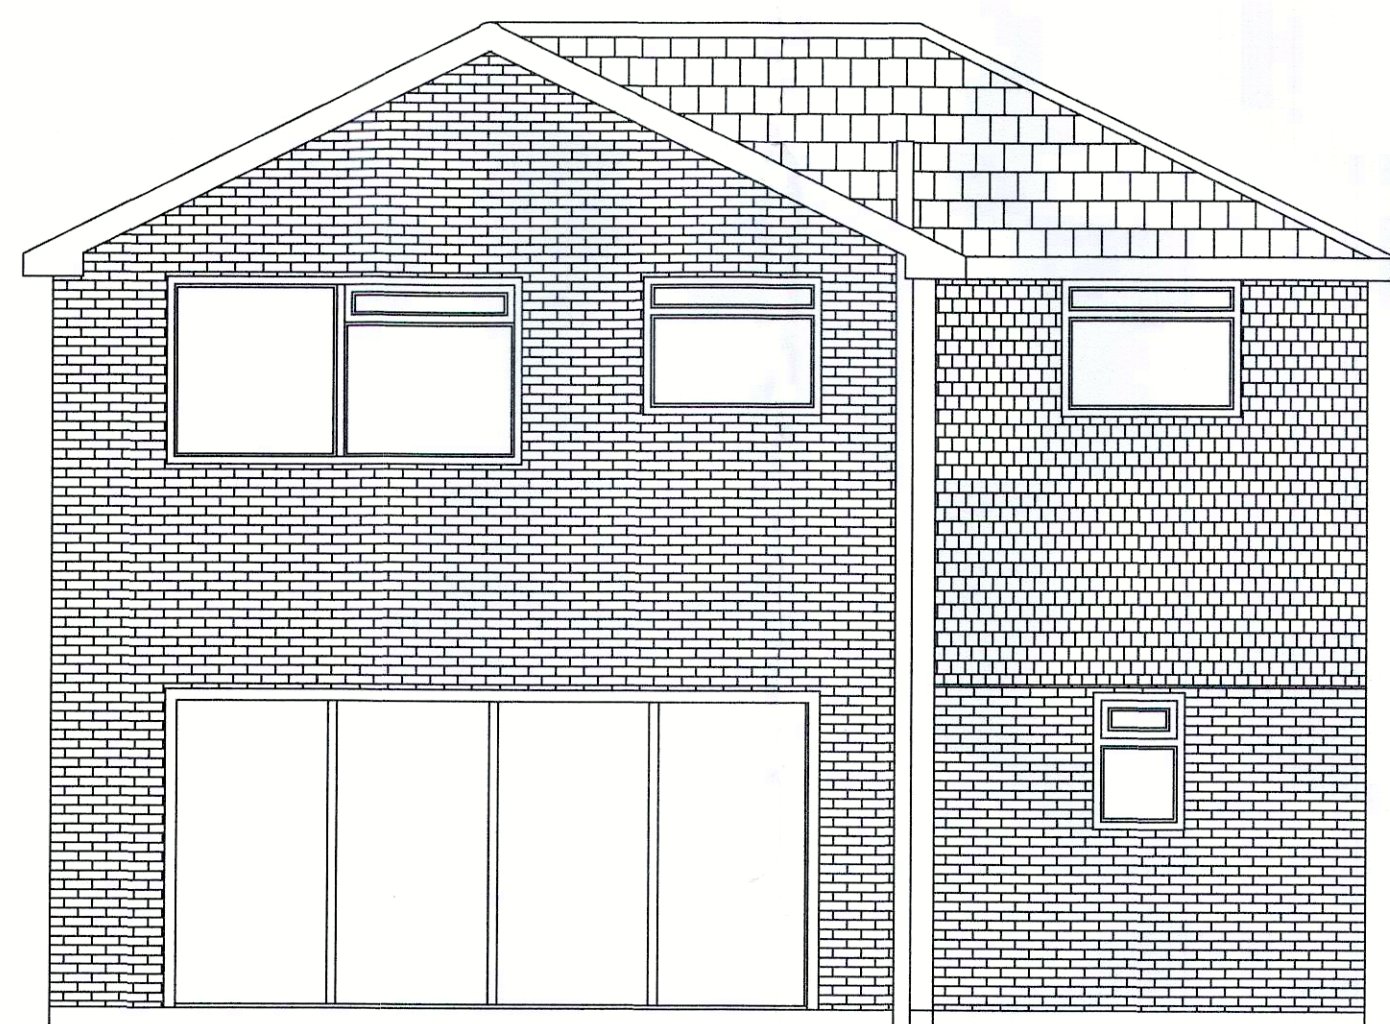

PROPOSED SOUTH ELEVATION

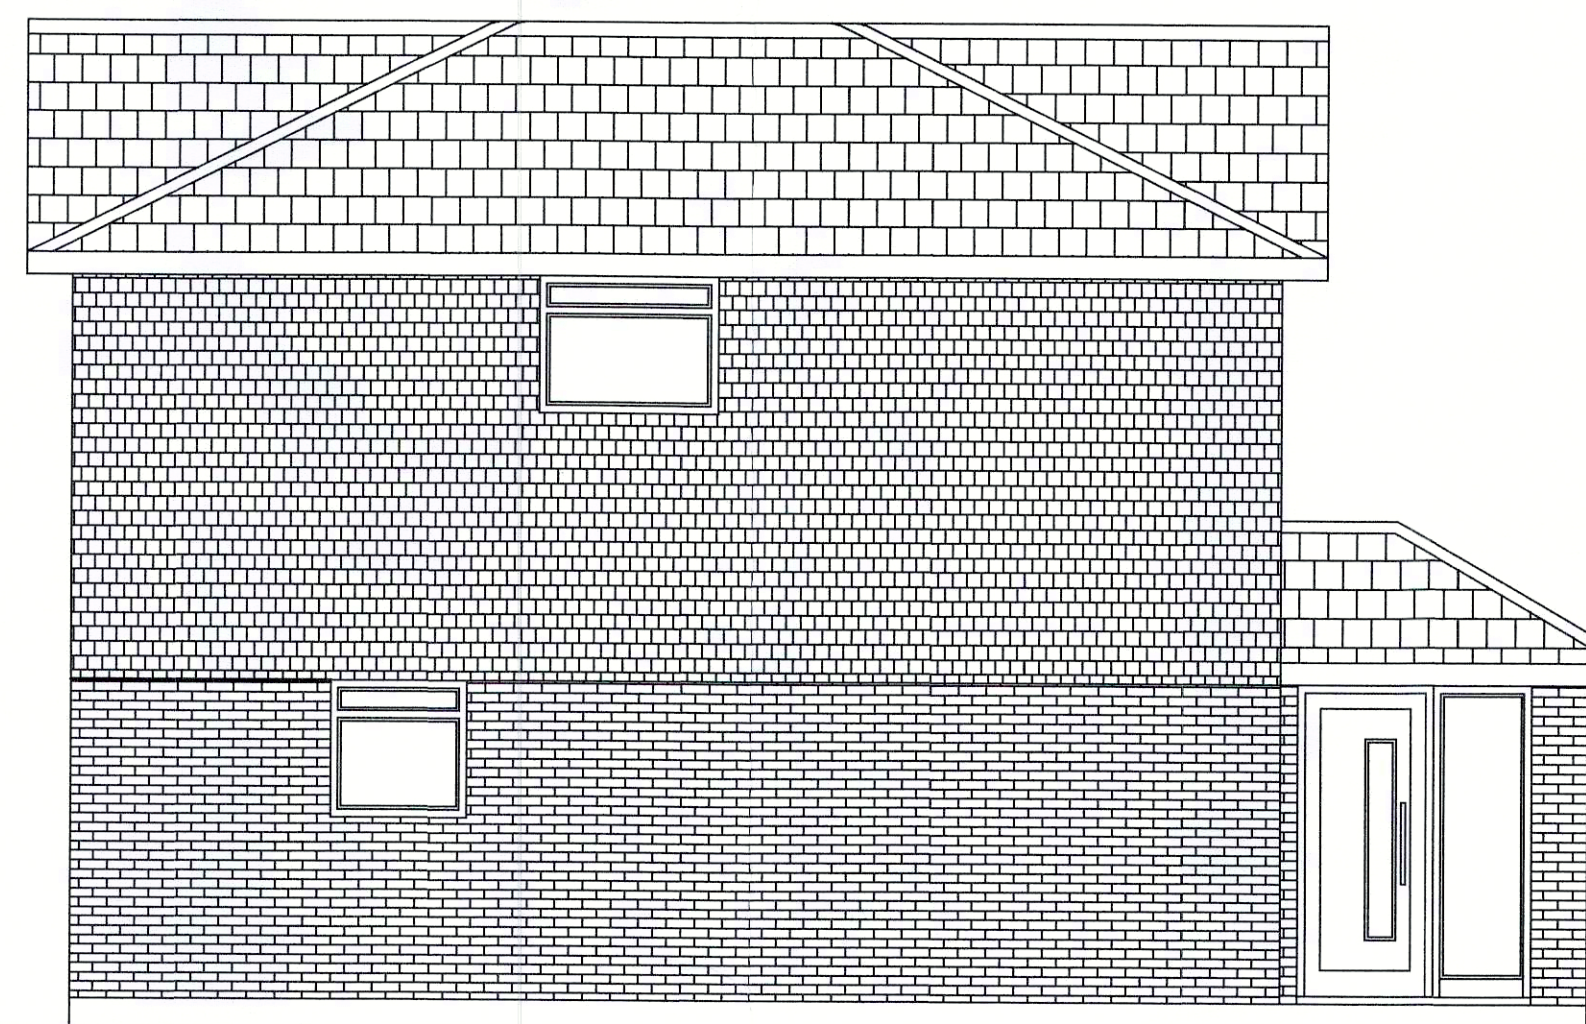

PROPOSED EAST ELEVATION

ARROW SURVEY CONSUTANTS LTD	
07780 130524	Drawn PGB
Date 4.12.2024	Scale 1:50
Rev 1 Jan 2025 2 Feb 2025	Proposed Elevations Porch roof