






EXISTING FRONT ELEVATION (East)

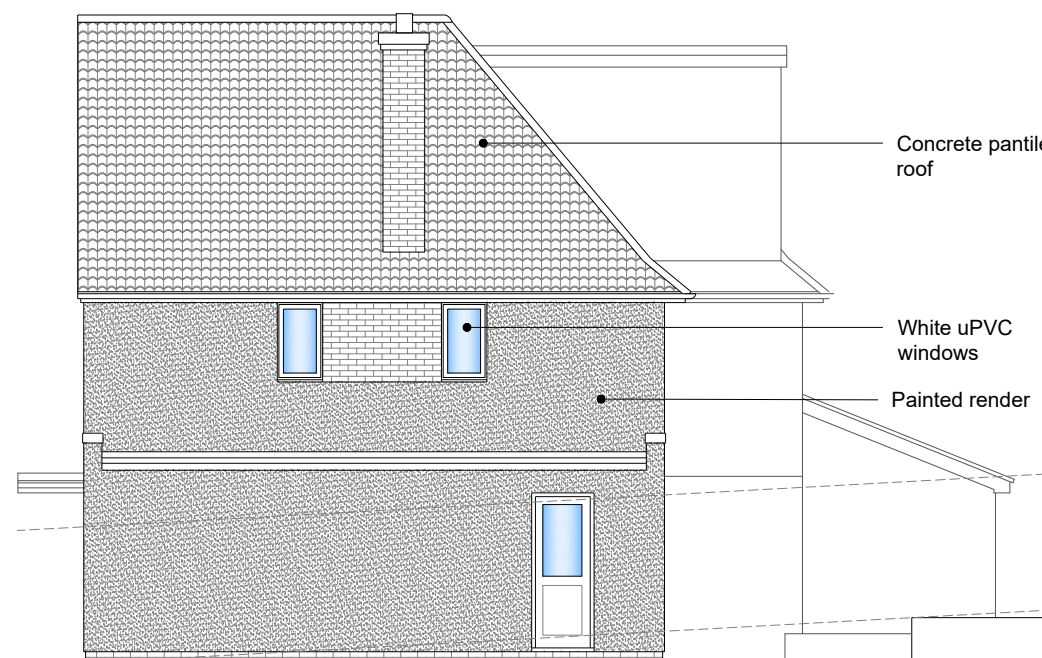

EXISTING SIDE ELEVATION (North)

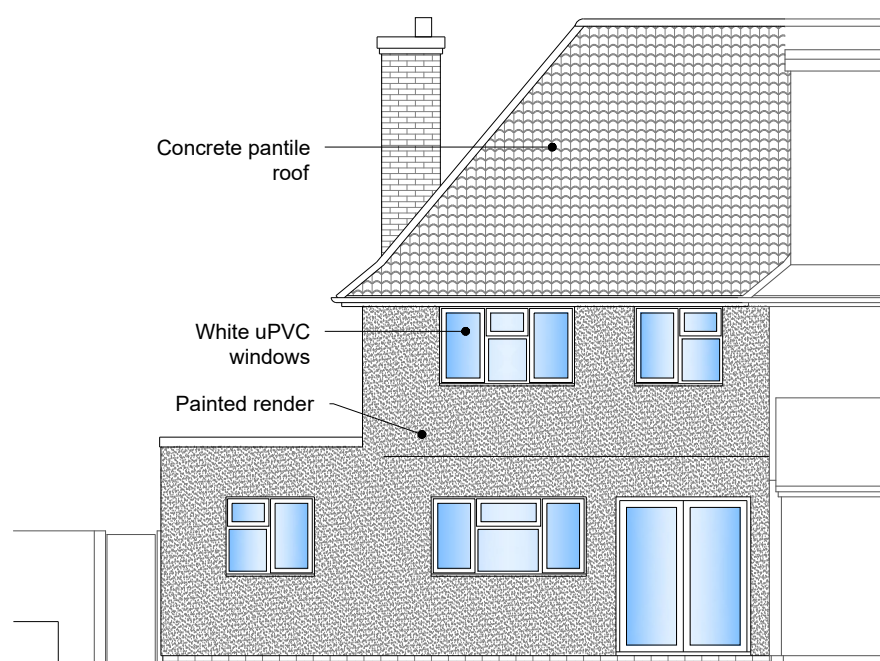

EXISTING REAR ELEVATION (West)

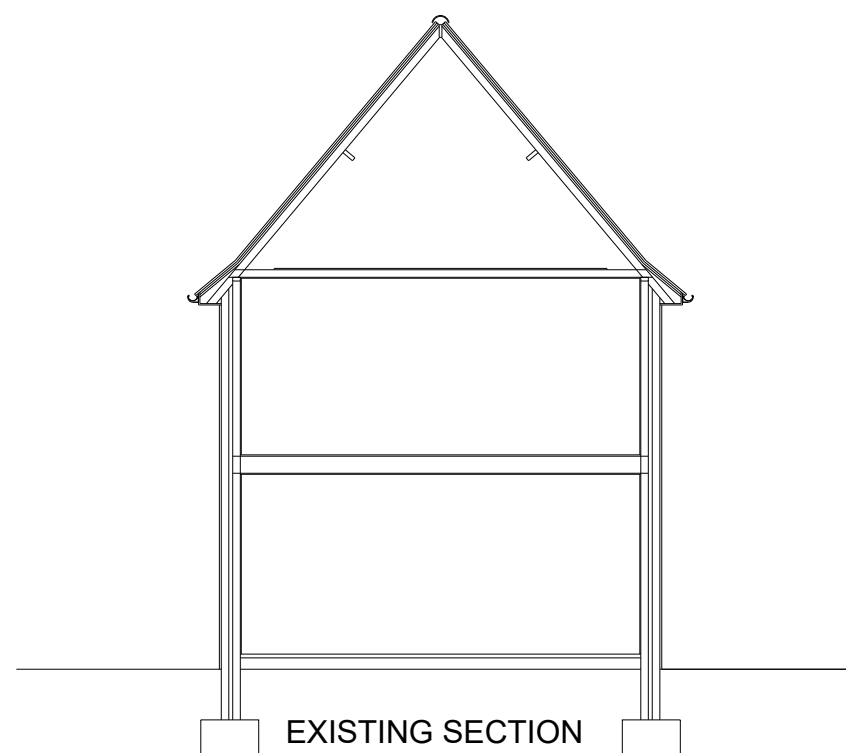

EXISTING SECTION

0m 1m 2.5m 5m
Scale 1:100



mark alford design architecture
Heatherlands Bracken Lane Storrington West Sussex RH20 3HS
T: 01903 740033 E: office@markalforddesign.com

client: MR A KHALAD
project title: 15 TURNERS MILL ROAD, HAYWARDS HEATH
PROPOSED ALTERATIONS
drawing title: EXISTING ELEVATIONS AND SECTION

drawn by: MSA date: AUG '25 scale: 1:100 @ A3

issue status: FOR PLANNING CONSENT

drawing number: **25574 / P101** revision:

This drawing may not be used or reproduced without written consent. Copyright reserved
No dimensions to be scaled from this drawing except for Planning purposes.