





PROPOSED FRONT ELEVATION (East)




PROPOSED SIDE ELEVATION (North)

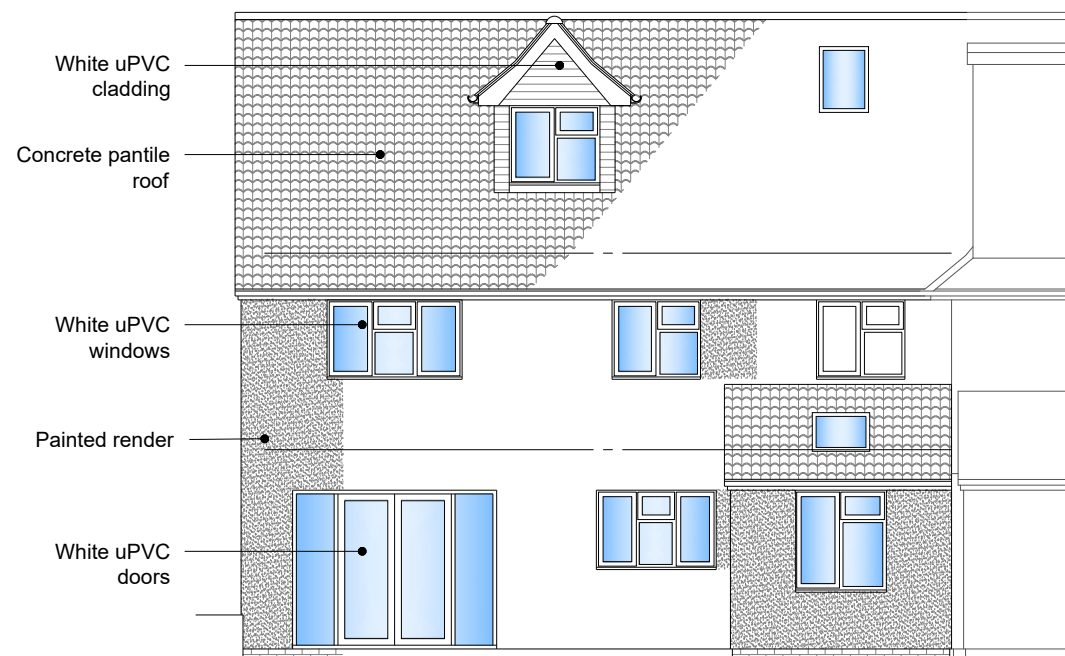


PROPOSED REAR ELEVATION (West)

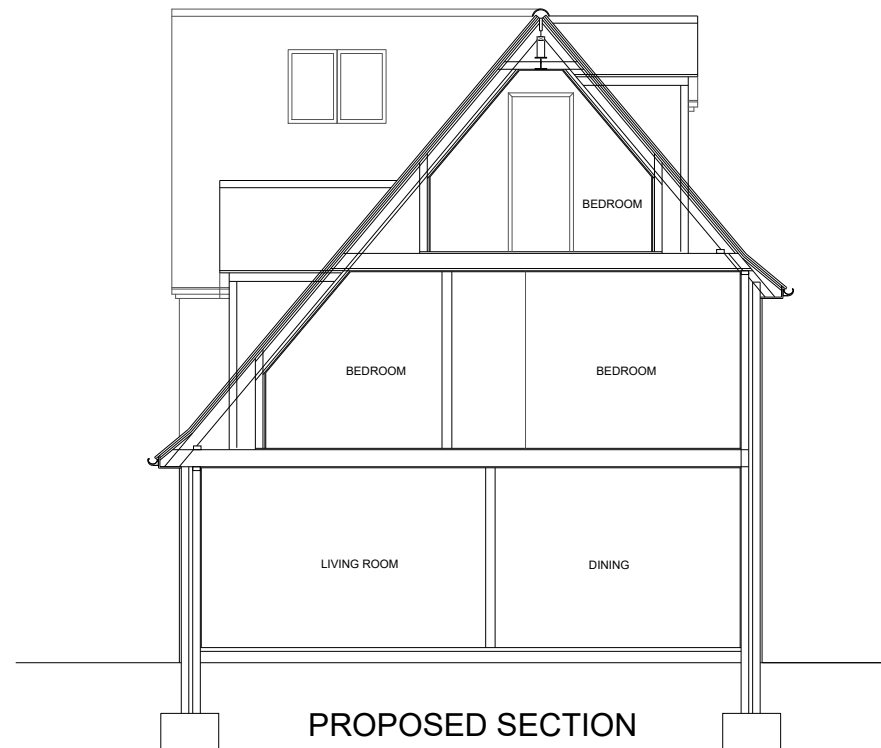

PROPOSED SECTION

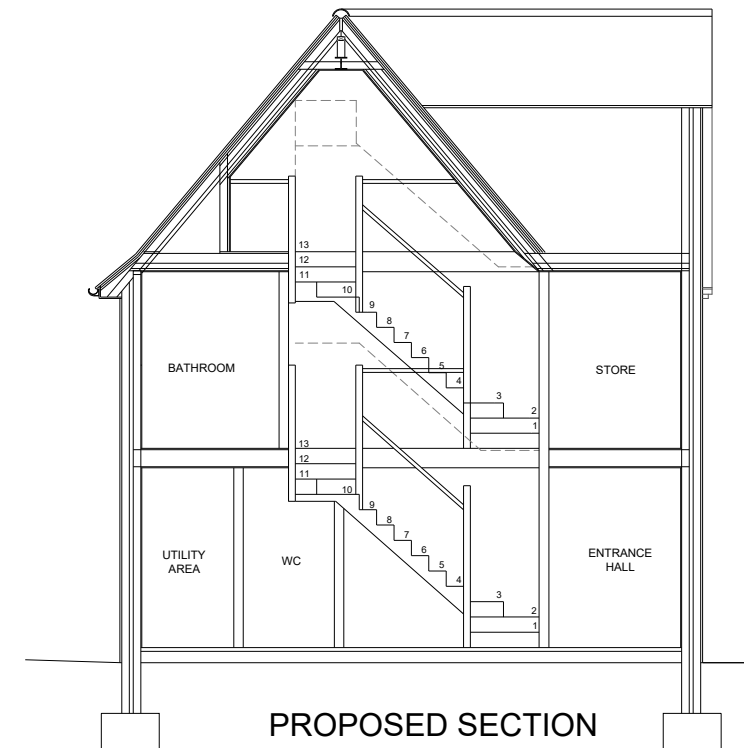

PROPOSED SECTION

 


mark alford design architecture
 Heatherlands Bracken Lane Storrington West Sussex RH20 3HS
 T: 01903 740033 E: office@markalforddesign.com
 client: MR A KHALAD
 project title: 15 TURNERS MILL ROAD, HAYWARDS HEATH
 PROPOSED ALTERATIONS
 drawing title: PROPOSED ELEVATIONS AND SECTIONS

drawn by: MSA date: AUG '25 scale: 1:100 @ A3

issue status: FOR PLANNING CONSENT

drawing number: **25574 / P103** revision:

This drawing may not be used or reproduced without written consent. Copyright reserved
 No dimensions to be scaled from this drawing except for Planning purposes.