
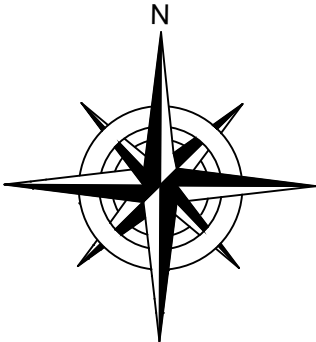


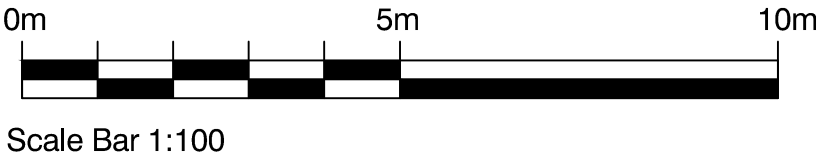

Client
Mr Josh Allum

Project title
Common View
Folders Lane
Burgess Hill
RH15 ODY

Drawing description
Existing floor plans


Page Size	Drawn By	Checked By	Date
A3	MB	RT	Jan 2024

SPRUCE
ARCHITECTURE


T 01273 885 440 E info@sprucearchitecture.com

This drawing is the copyright of Spruce Architecture.
Do not scale from this drawing.
All dimensions shown are approximate and should be checked on site.
Any discrepancies on this drawing are to be reported to Spruce Architecture.


Drawing no.	Revision
SP-0526.02	-

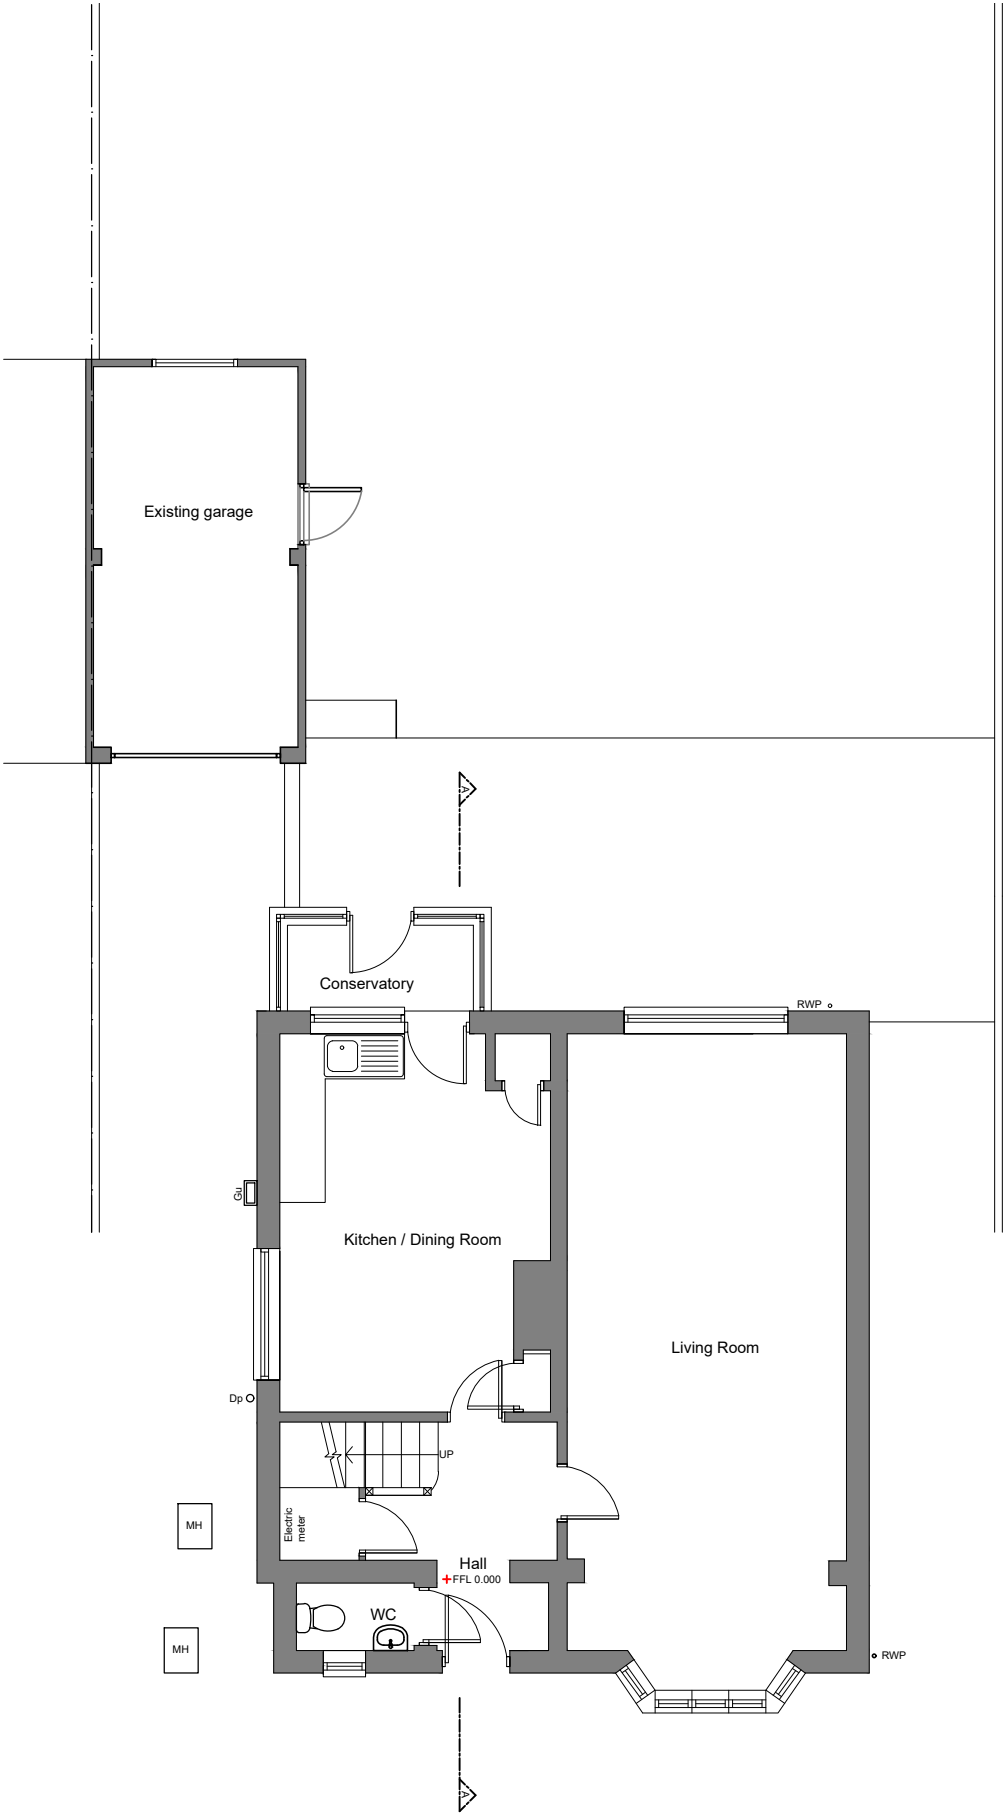

Existing Ground Floor Plan
1:100

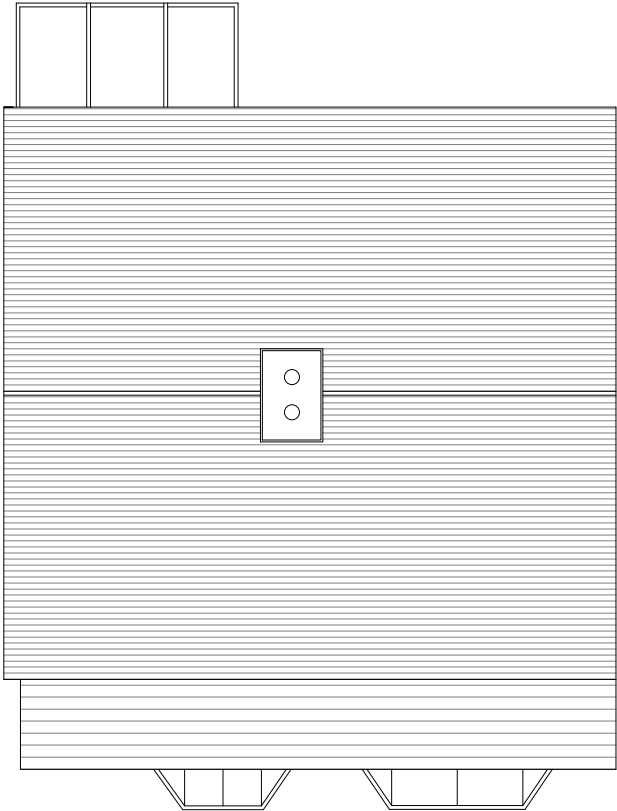

Existing Roof Plan
1:100

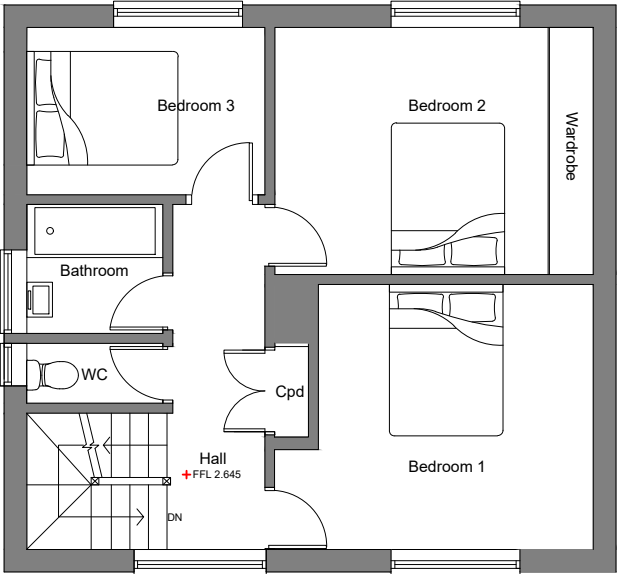

Existing First Floor Plan
1:100