
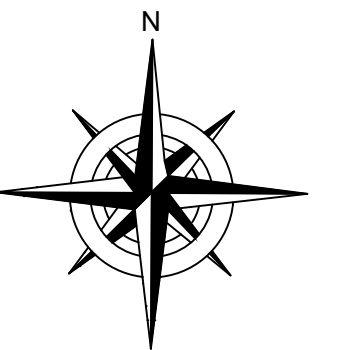
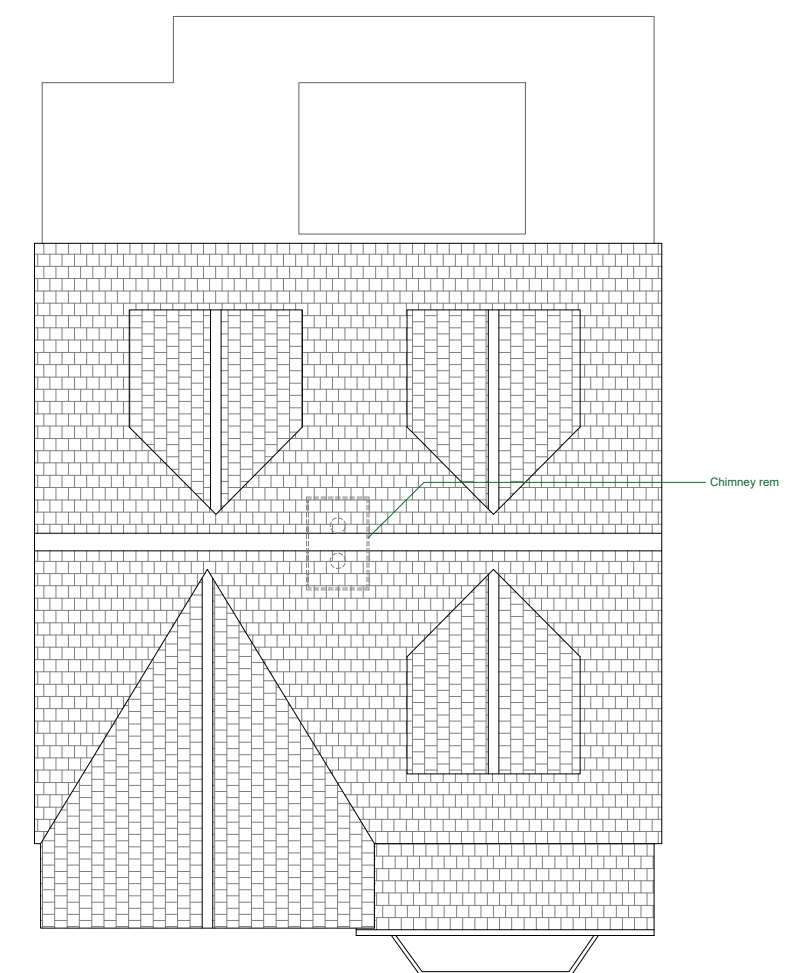
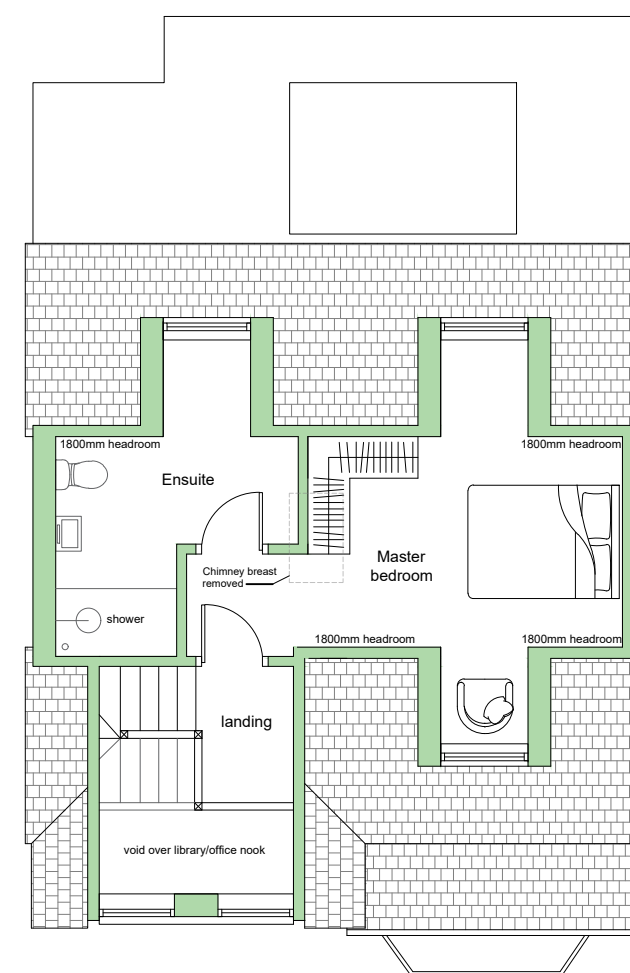
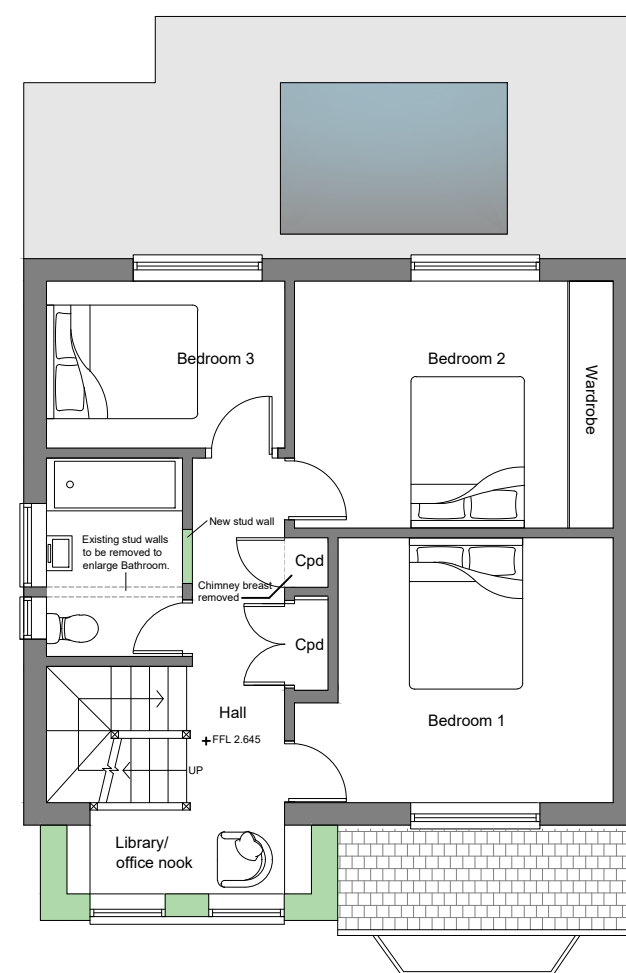


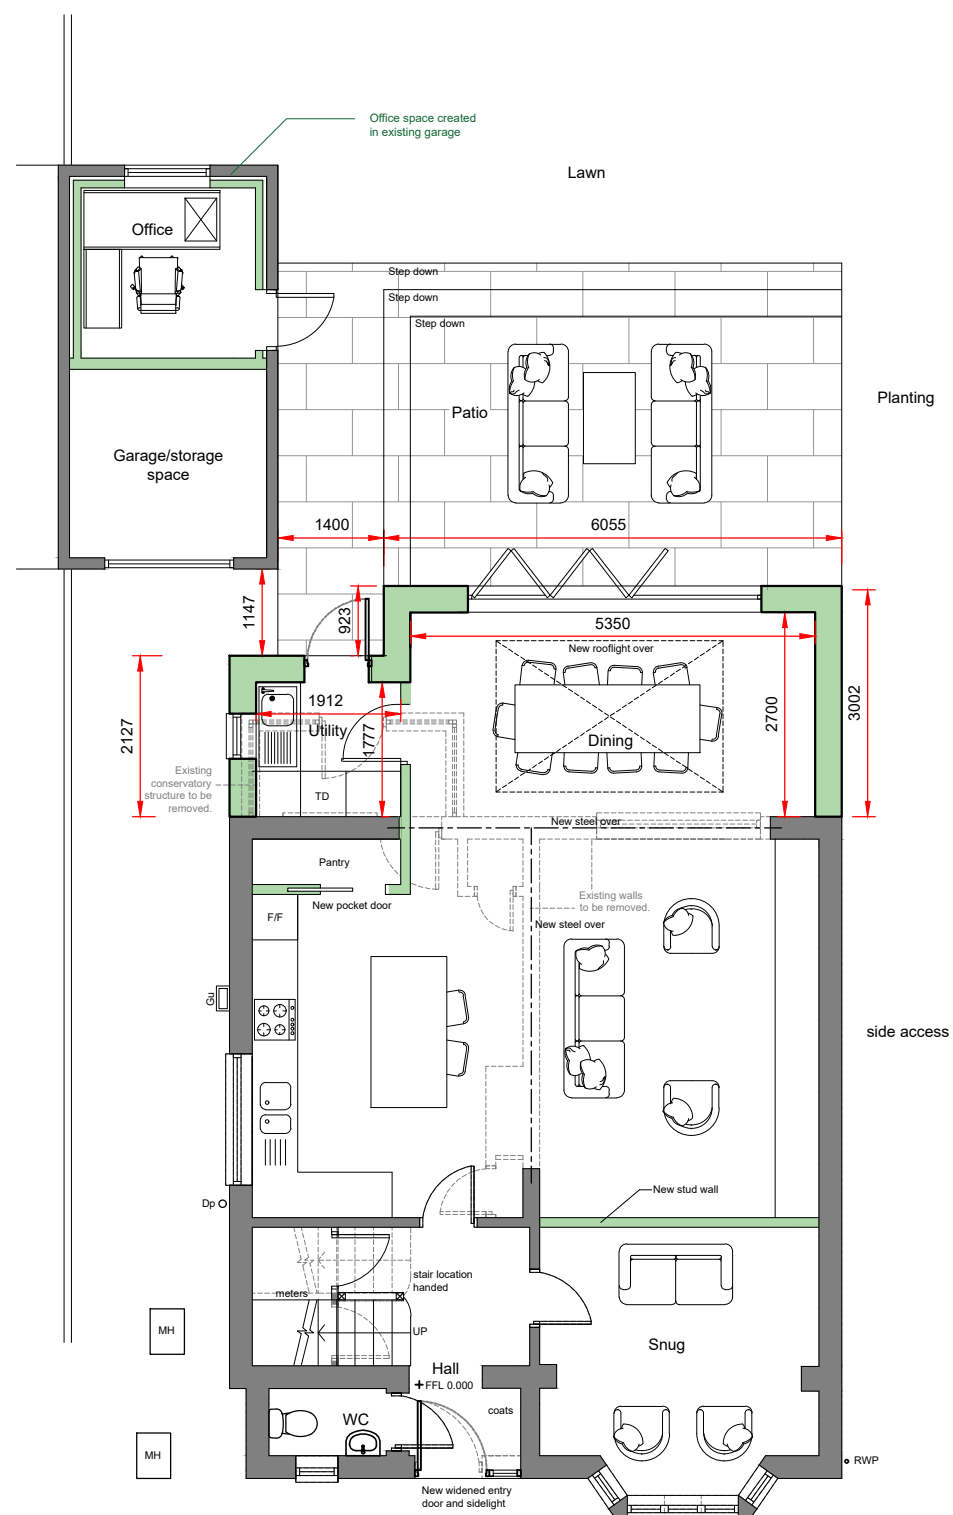

Client
Mr Josh Allum

Project title

Common View
Folders Lane
Burgess Hill
RH15 ODY

Drawing description

Proposed Floor Plans


Page Size	Drawn By	Checked By	Date
A2	MB	RT	Jan 2024

SPRUCE
ARCHITECTURE

T 01273 885 440 E info@sprucearchitecture.com

This drawing is the copyright of Spruce Architecture.
Do not scale from this drawing.
All dimensions shown are approximate and should be
checked on site.
Any discrepancies on this drawing are to be reported
to Spruce Architecture.

Drawing no.	Revision
SP-0526.05	A

 

Scale Bar 1:100