




Scale Bar 1:100




Proposed Front Elevation (S)
1:100

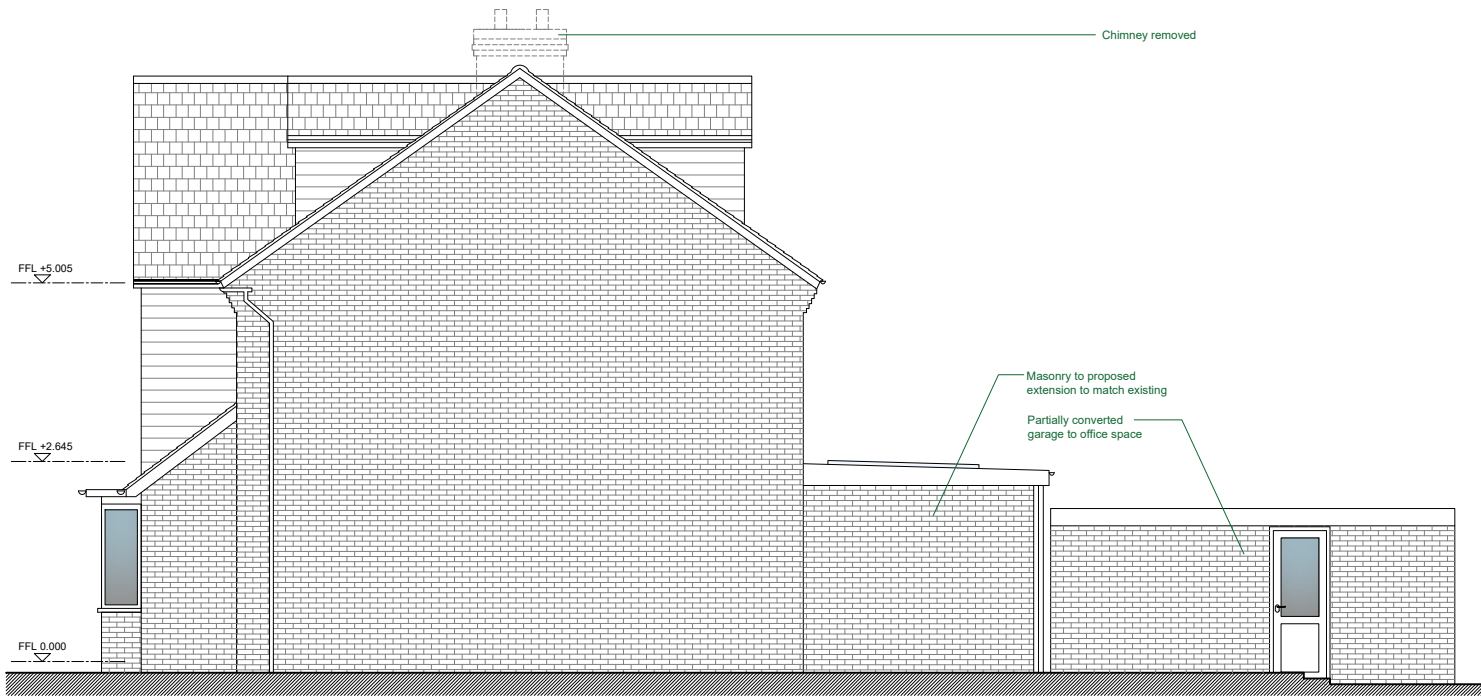

Proposed Side Elevation (E)
1:100



Proposed Rear Elevation (N)
1:100

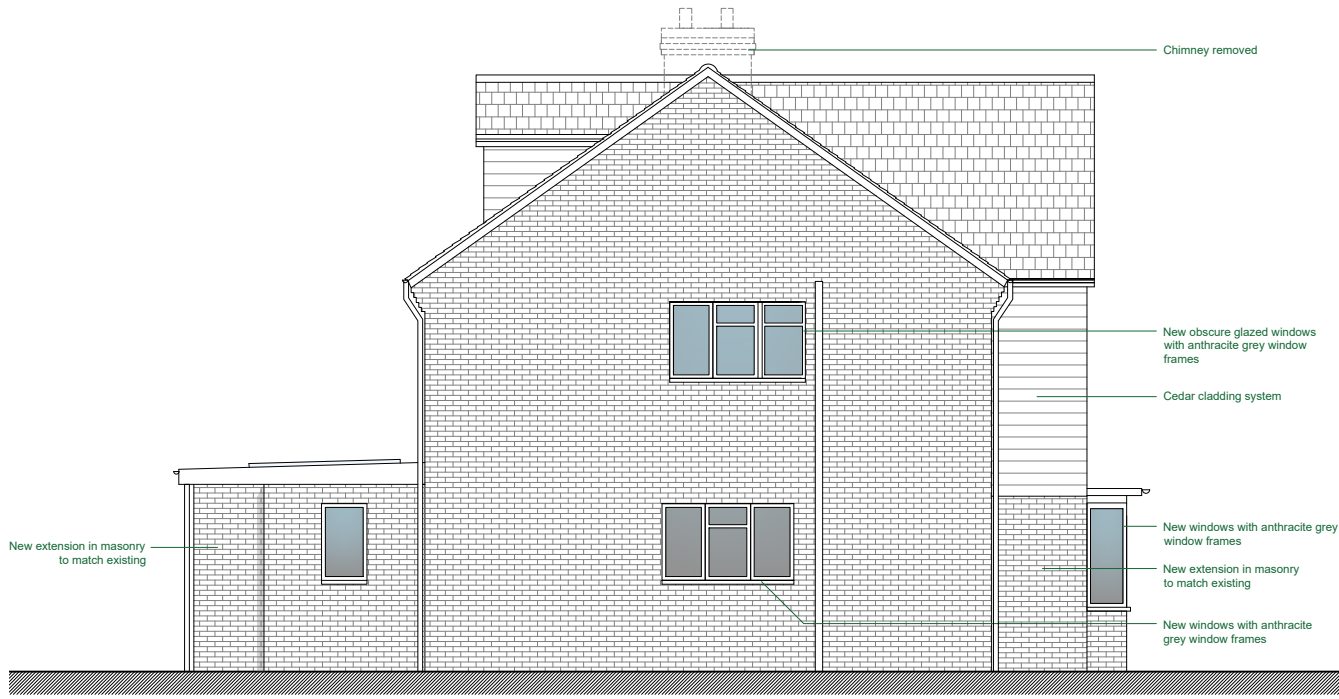

Proposed Side Elevation (W)
1:100

Client
Mr Josh Allum

Project title
Common View
Folders Lane
Burgess Hill
RH15 ODY

Drawing description
Proposed Elevations

Page Size Drawn By Checked By Date
A3 MB RT Jan 2024

SPRUCE
ARCHITECTURE
T 01273 885 440 E info@sprucearchitecture.com

This drawing is the copyright of Spruce Architecture.
Do not scale from this drawing.
All dimensions shown are approximate and should be checked on site.
Any discrepancies on this drawing are to be reported to Spruce Architecture.

Drawing no. Revision
SP-0526.06 A