

SURVEY
DRAWING

- NOTES:
- ~ Copyright of this drawing remains the property of Buchan Rum Architects Ltd and should not be reproduced in full or parts or re-used without written permission from Buchan Rum Architects Ltd.
 - ~ These drawings must be read in conjunction with the structural engineers drawings & details, and with all other consultants, sub-contractor and specialist drawings & details.
 - ~ All dimensions are in millimetres, unless stated otherwise.
 - ~ All goods materials workmanship to conform with current building regulations BSS and COP's.
 - ~ All dimensions must be checked on site, and any discrepancies verified with the architect.
 - ~ Do not scale from the drawing.
 - ~ Any discrepancies between the drawings, details and specification must be reported to the architect immediately before work is put in hand.
 - ~ All works to be carried out in full accordance with current Building Regulations, British Standards and all Health & Safety Regulations.
 - ~ If in doubt please ask.

rev	date	comment
Client		
Site address		



68-70 Church Walk
Burgess Hill

Job Title
M&Co


Drawing Title
PROPOSED SECOND & THIRD FLOOR PLANS

9 SAVILL ROAD
LINDFIELD
WEST SUSSEX RH162NY
E : info@buchanrumarchitects.co.uk

Scale 1:50	Size A1
Date 08/2023	Drn By BRA
Drawing number PL_101_00	Rev. 10

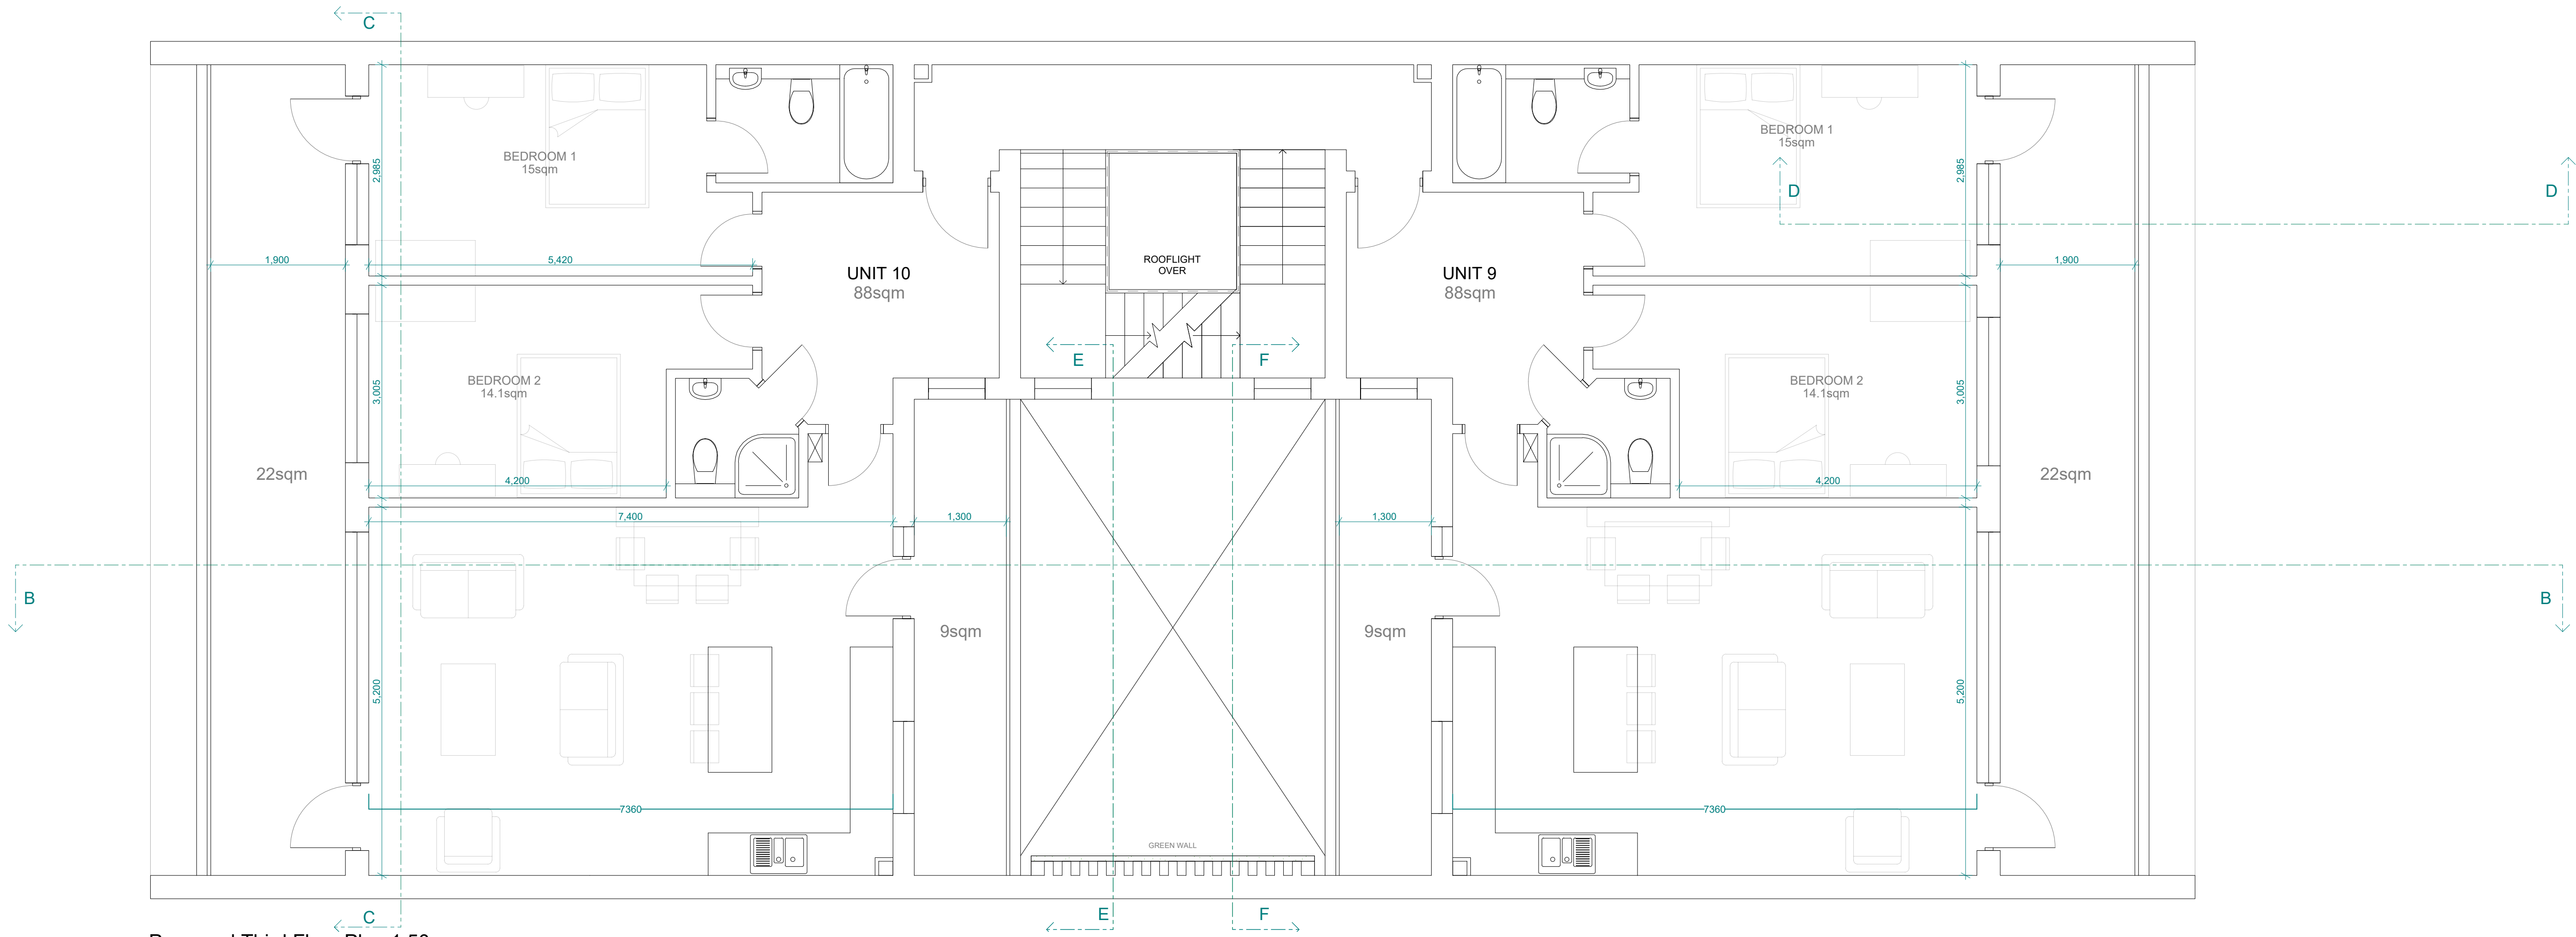 

Proposed Third Floor Plan 1:50

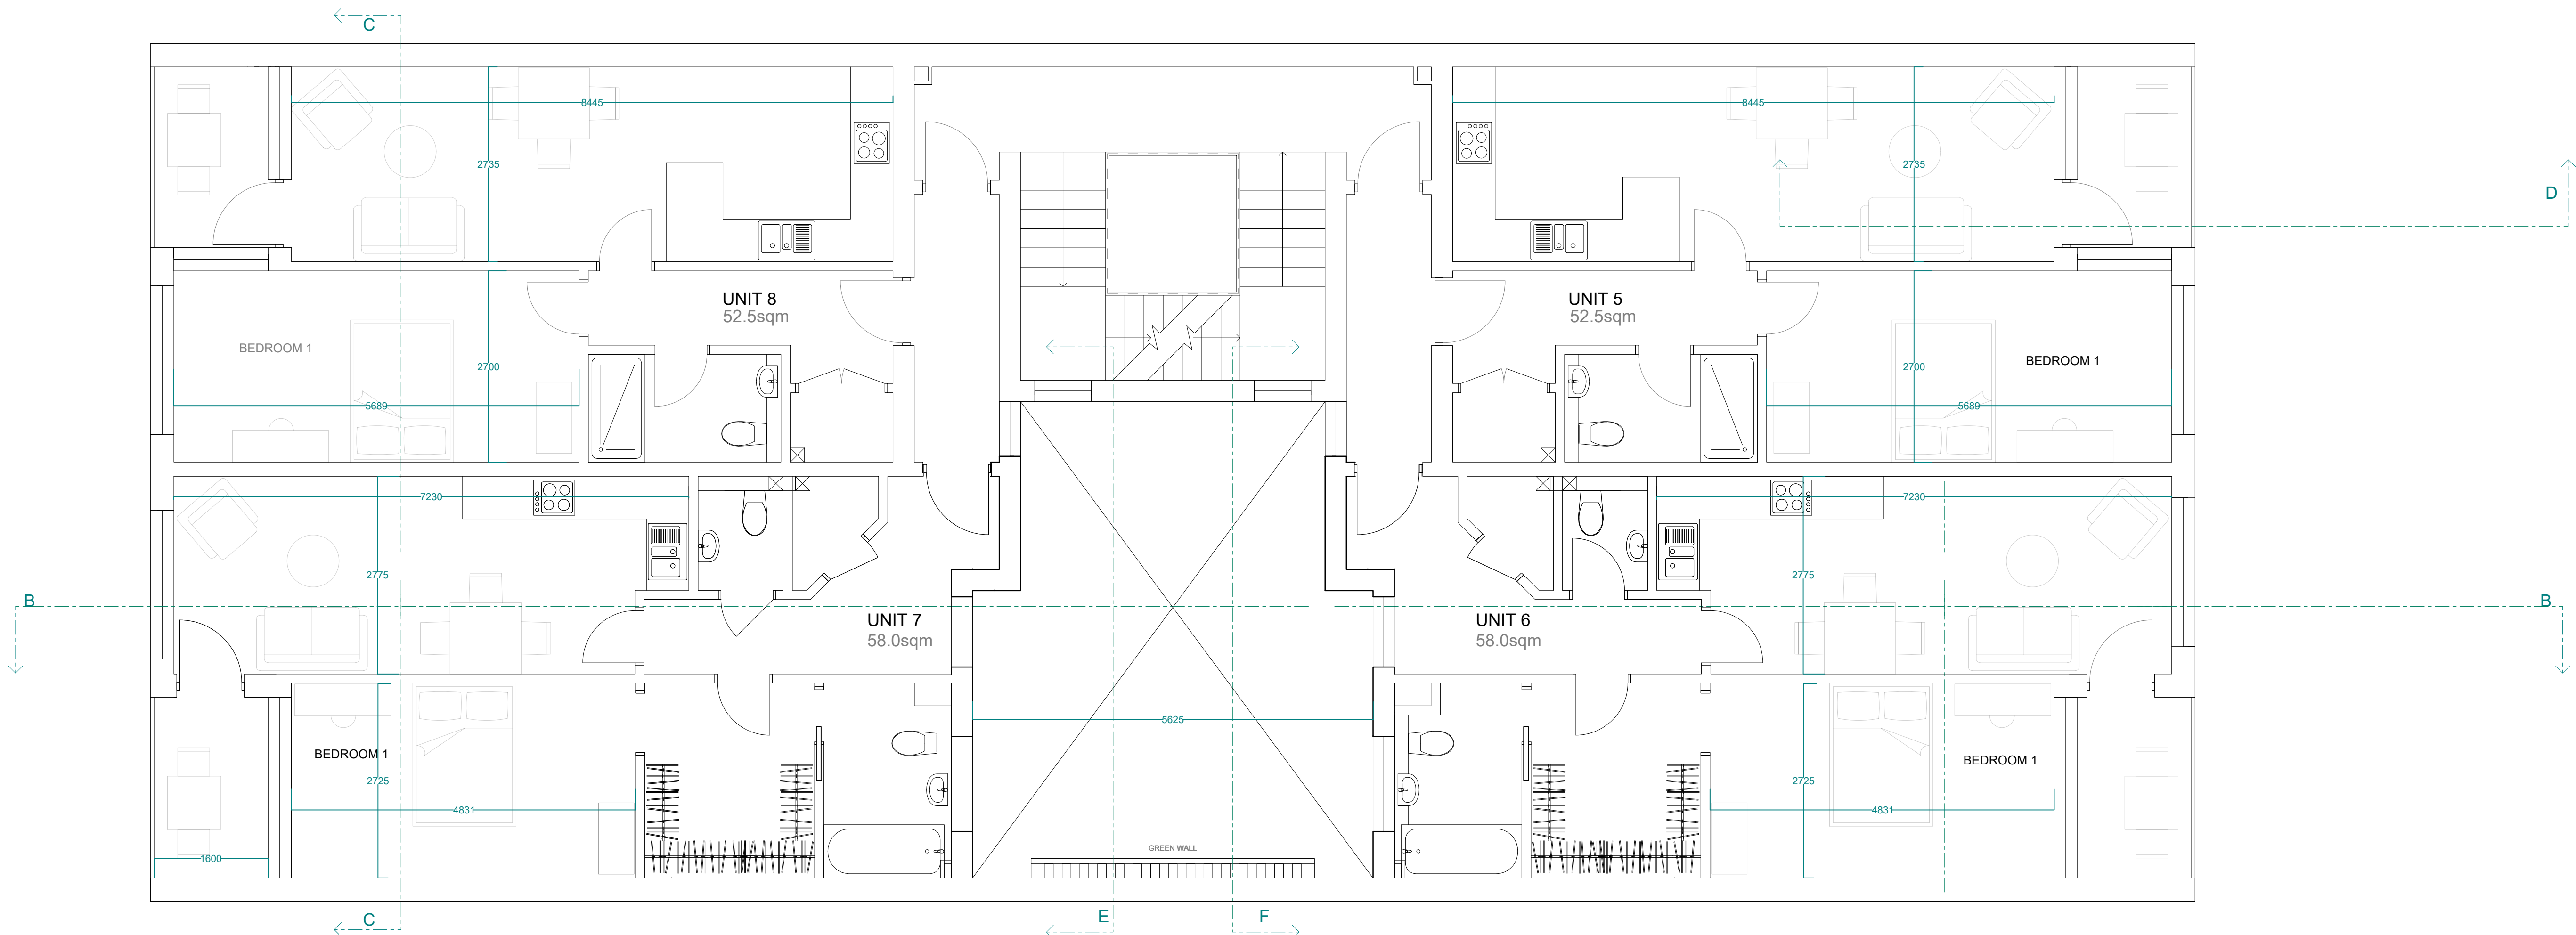

Proposed Second Floor Plan 1:50