


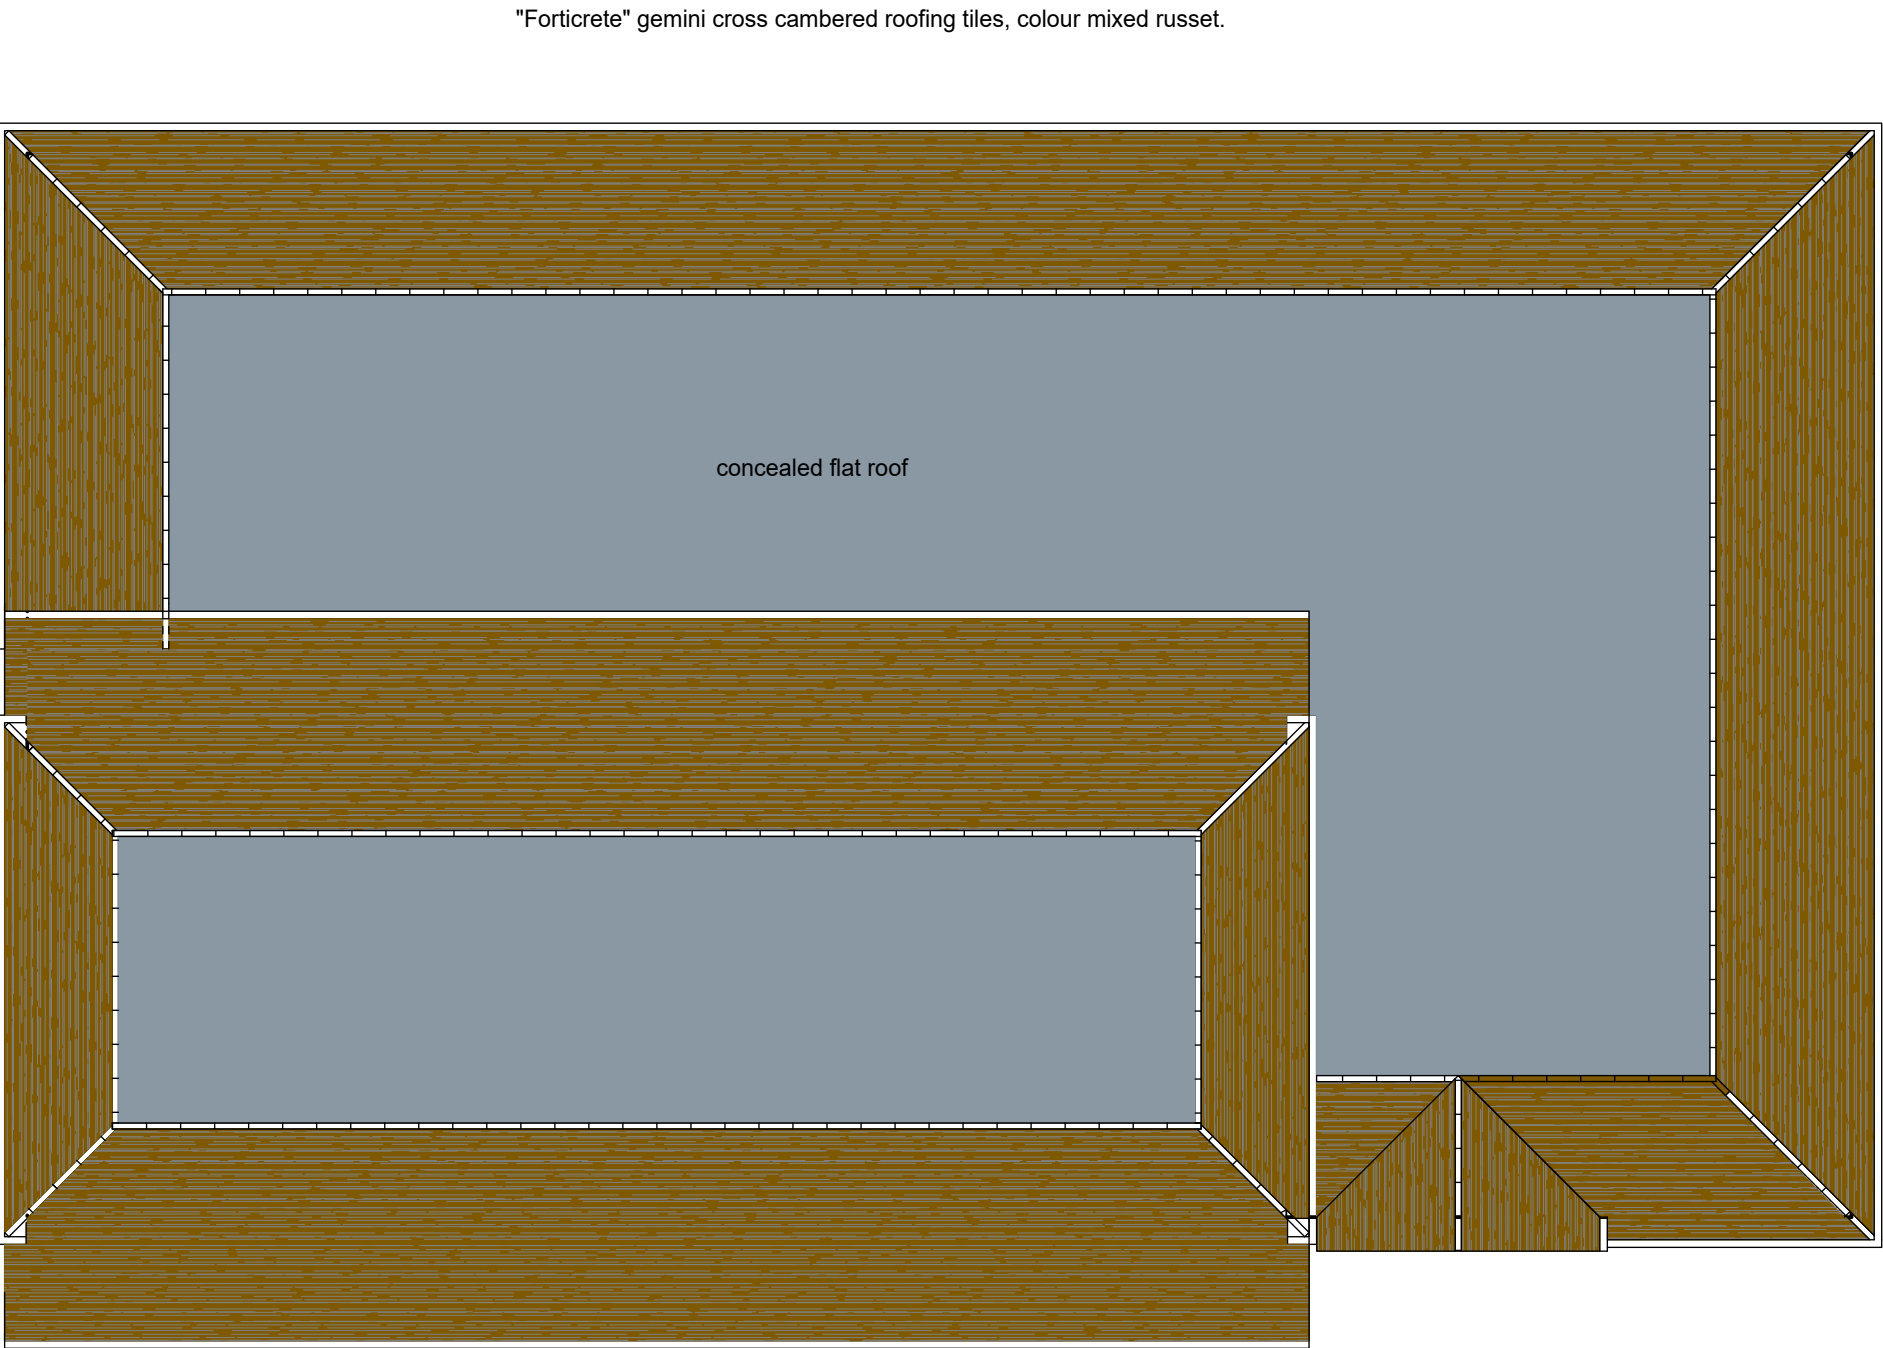

ROOF PLAN

A		
	Date	Revisions

© copyright

Les Humphrey Associates

ArchitectureChartered SurveyorsDesigners

The Studio - The Rocks
Ivy Dene Lane
Ashurst Wood
West Sussex RH19 3TN

telephone: 01342 315206 fax: 01342 313984
email: les@leshumphreyassociates.co.uk



Client
THE TRUSTEES AND COMMITTEE OF THE
CRAWLEY DOWN VILLAGE HALL

Job Title
New/Replacement Village Hall at:
Land Adjacent to the Haven Centre
Sports Field,
Hophurst Lane,
Crawley Down,
West Sussex,
RH10 4LJ

Drawing Title

Planning Application Details:

PROPOSED ROOF PLAN

Scale 1 : 100

Date	30-08-2022	Drawn by	I.a.h.
------	------------	----------	--------

Drg. No.	2116-12	Rev
----------	---------	-----