


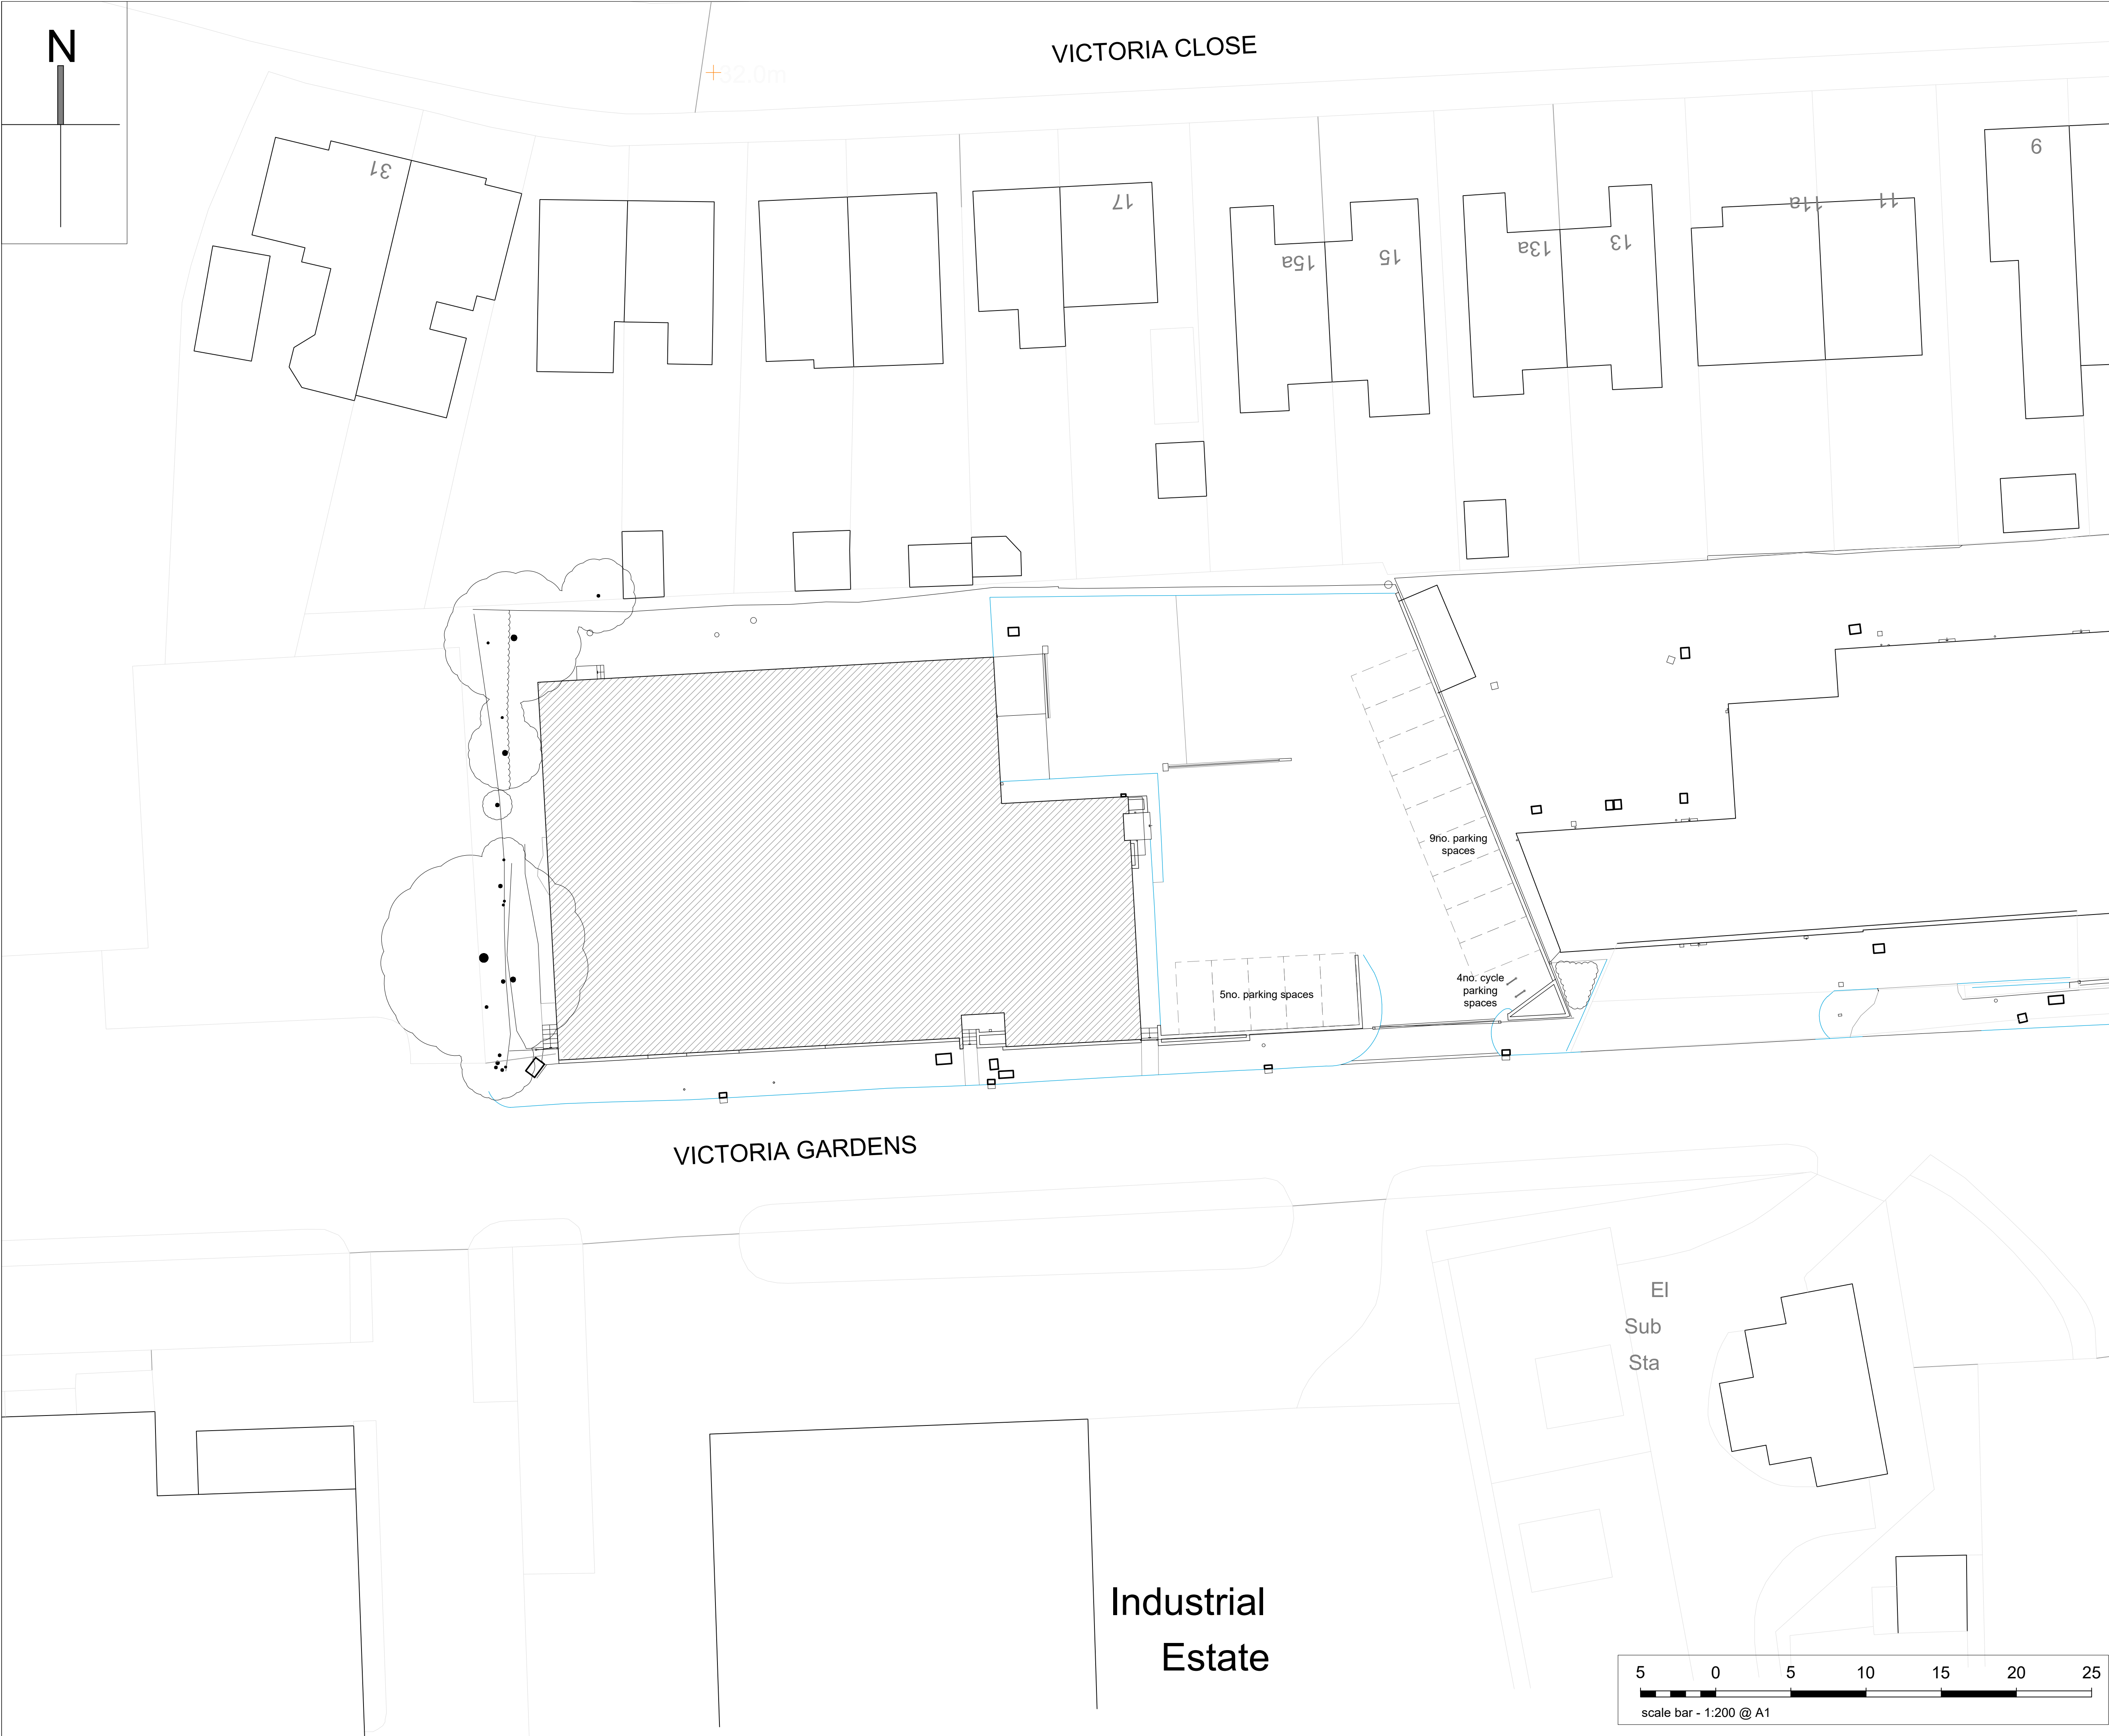

NOTES

- DO NOT SCALE OFF THIS DRAWING EXCEPT FOR PLANNING PURPOSES
- CHECK ALL DIMENSIONS ON SITE BEFORE ANY WORK IS COMMENCED
- ALL GOODS MATERIALS AND WORKMANSHIP MUST CONFORM WITH CURRENT BUILDING REGULATIONS, BRITISH STANDARDS AND CODES OF PRACTICE
- COPYRIGHT OF THIS DRAWING IS RETAINED BY THE ARCHITECT AND IT MUST NOT BE REPRODUCED WITHOUT WRITTEN CONSENT

REV	DATE	BY	AMENDMENT

**folkes architects**

L: 01903 868628
info@folkesarchitects.co.uk

The Old Forge
& Church Street
Burgess Hill
West Sussex
RH20 4LA

CLIENT
Tates Brothers Limited

JOB TITLE
21 Victoria Gardens
Burgess Hill
West Sussex
RH15 9NB

DRAWING TITLE
Proposed Site Plan

DRAWING STATUS
Planning
NOT FOR CONSTRUCTION USE UNLESS STATED AS 'CONSTRUCTION'

DATE	SCALE	DRAWN BY	CHECKED BY
Dec 2025	1:200 @ A1	ec	bh
JOB NO.	DRAWING NO.	REVISION	
25011	2.01		