



0m 10m




FRONT ELEVATION
PROPOSED ELEVATIONS SCALE 1:100

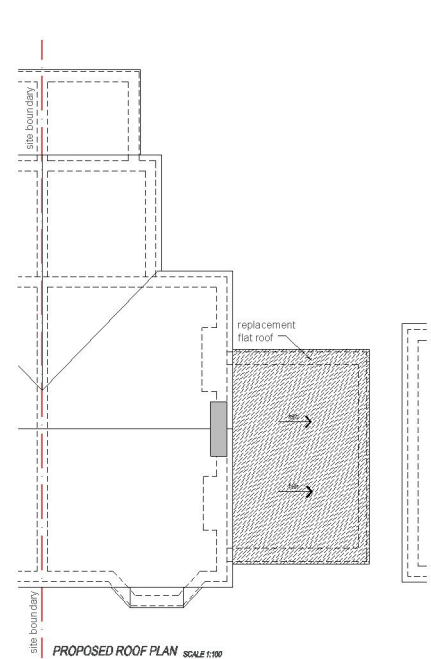


REAR ELEVATION
PROPOSED ELEVATIONS SCALE 1:100

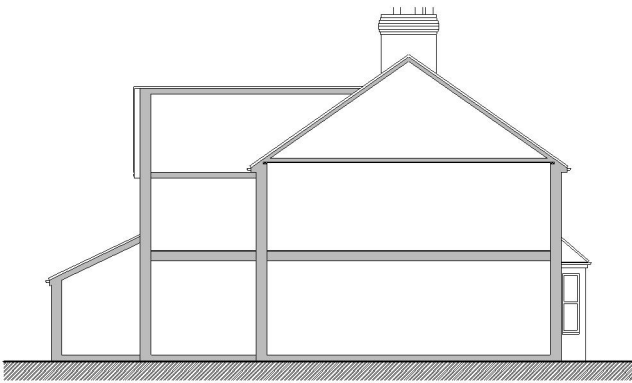

PROPOSED SIDE ELEVATION / SECTION

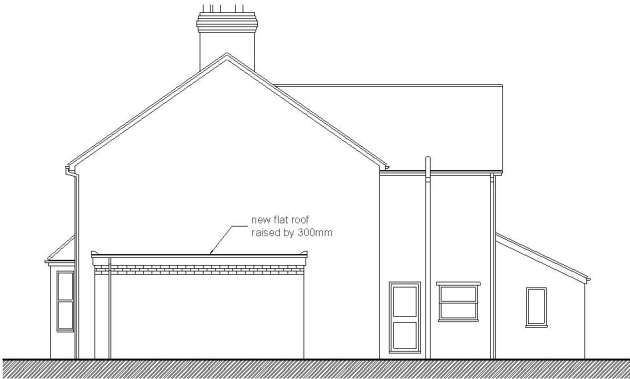

PROPOSED SIDE ELEVATION

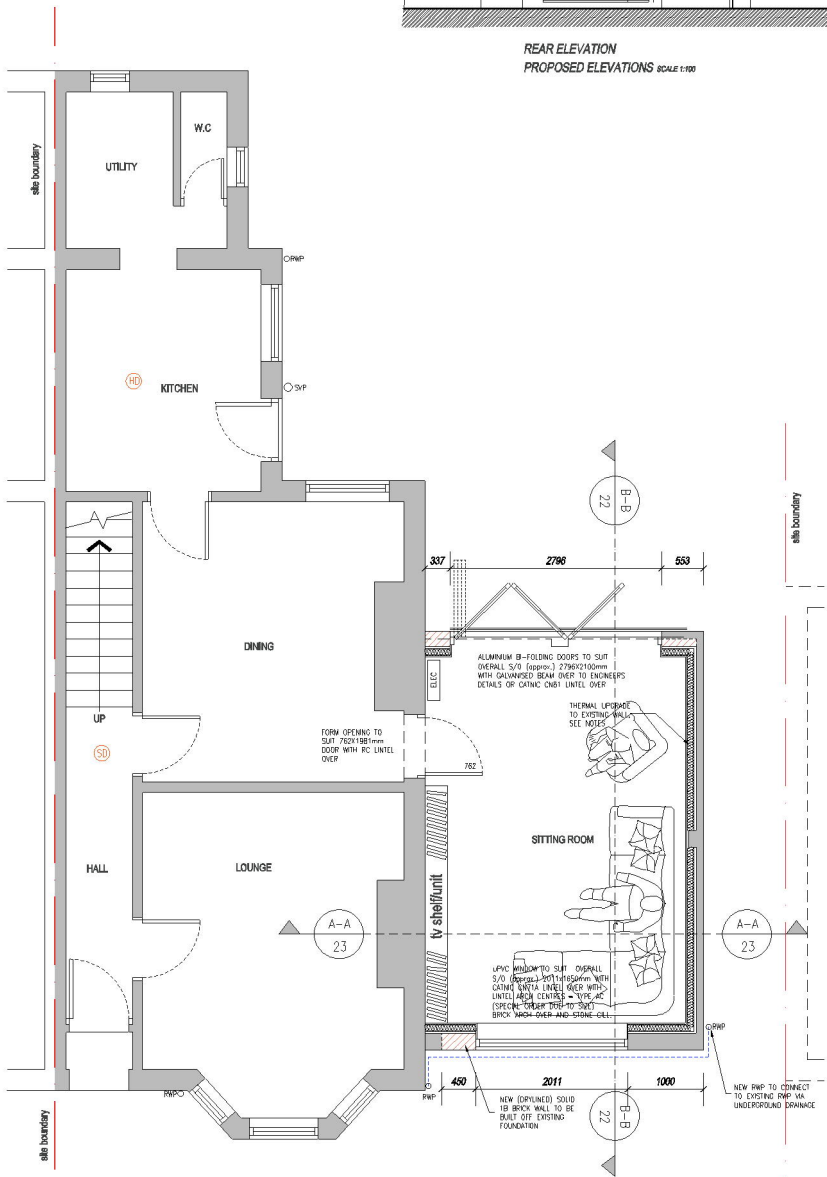

PROPOSED GROUND FLOOR PLAN SCALE 1:50

0m 5m

Copyright reserved.
This drawing may only be used for the client and location specified in the title block. It may not be copied or disclosed to any other third party without prior written consent from WPD. Prior to any works commencing on site, WPD is to be contacted regarding the current status, revision or regulatory approval of this drawing.

- The works shown have been drawn for submission to the local planning authority and are not to be used for construction.
- No works shall commence until planning approval has been given by the local authority.
- No works to commence without either full plans building control approval or a building notice served with the local authority.
- The dimensions indicated are approximate and subject to site checks by the contractor prior to commencement.
- WPD accept no responsibility for any unknown factors which either preclude the works from construction or add additional costs in location of public sewers and underground services, abnormal foundation designs, due to trees, ground conditions or any underground structure or obstruction, condition of the existing building.

F	UPDATED ROOF, EXISTING FLAT ROOF RAISED 300mm.	11.12.25
E	UPDATED ROOF.	03.12.25
D	UPDATED ROOF.	03.12.25
C	PLANNING APPLICATION (HOUSEHOLDER).	20.10.25
B	UPDATED.	17.10.25
A	CLIENT PRELIM ISSUE.	15.10.25
REV	DESCRIPTION	DATE

wpd
ARCHITECTURAL SERVICES
15 RIDGESIDE, THREE BRIDGES, CRAWLEY,
WEST SUSSEX, RH10 1PB.
Tel No 01293 407287 Mobile 07722239573 email info@wpdsussex.co.uk

CLIENT
MISS HELEN CAUDREY & MR JON BELL
PROJECT
CONVERSION OF GARAGE INTO HABITABLE SPACE
AT ALBANY, DEANLAND ROAD, BALCOMBE, WEST SUSSEX,
RH17 6PH.

DRAWING
PROPOSED GROUND FLOOR PLAN, ROOF PLAN & ELEVATIONS.

STATUS
PRELIMINARY ISSUE

SCALE 1:100, 1:50	DATE OCT 2025	DRG No WPD7025/A/22	REVISION F
----------------------	------------------	------------------------	---------------