




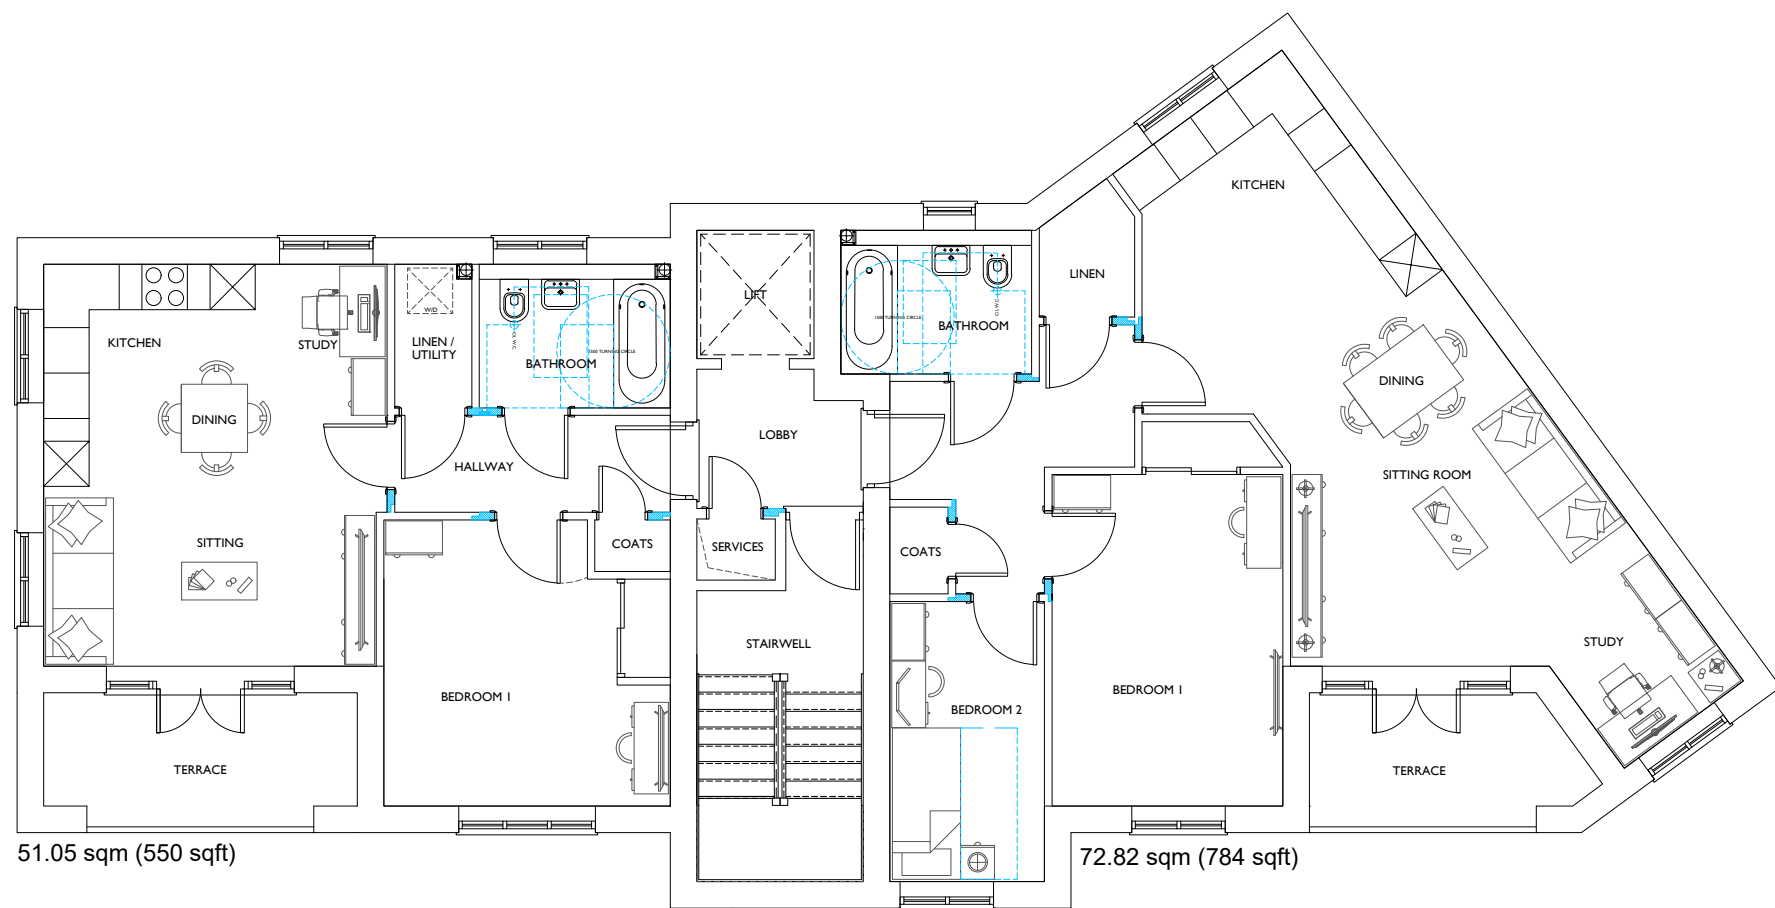

SECOND FLOOR PLAN

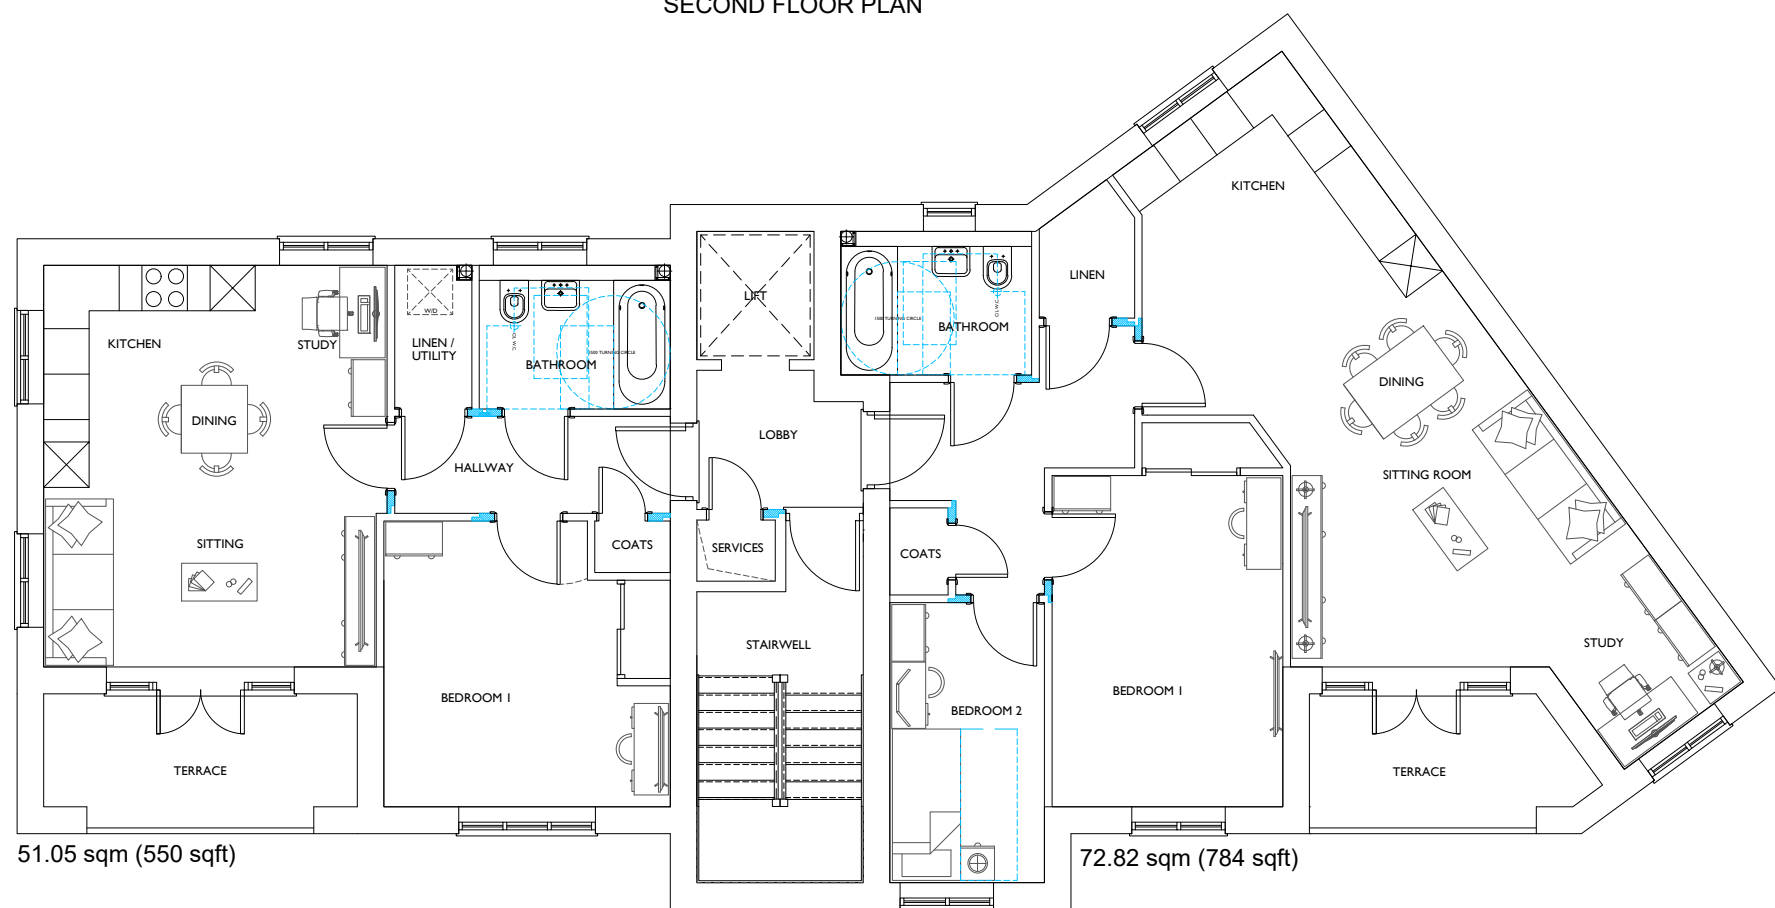


FIRST FLOOR PLAN

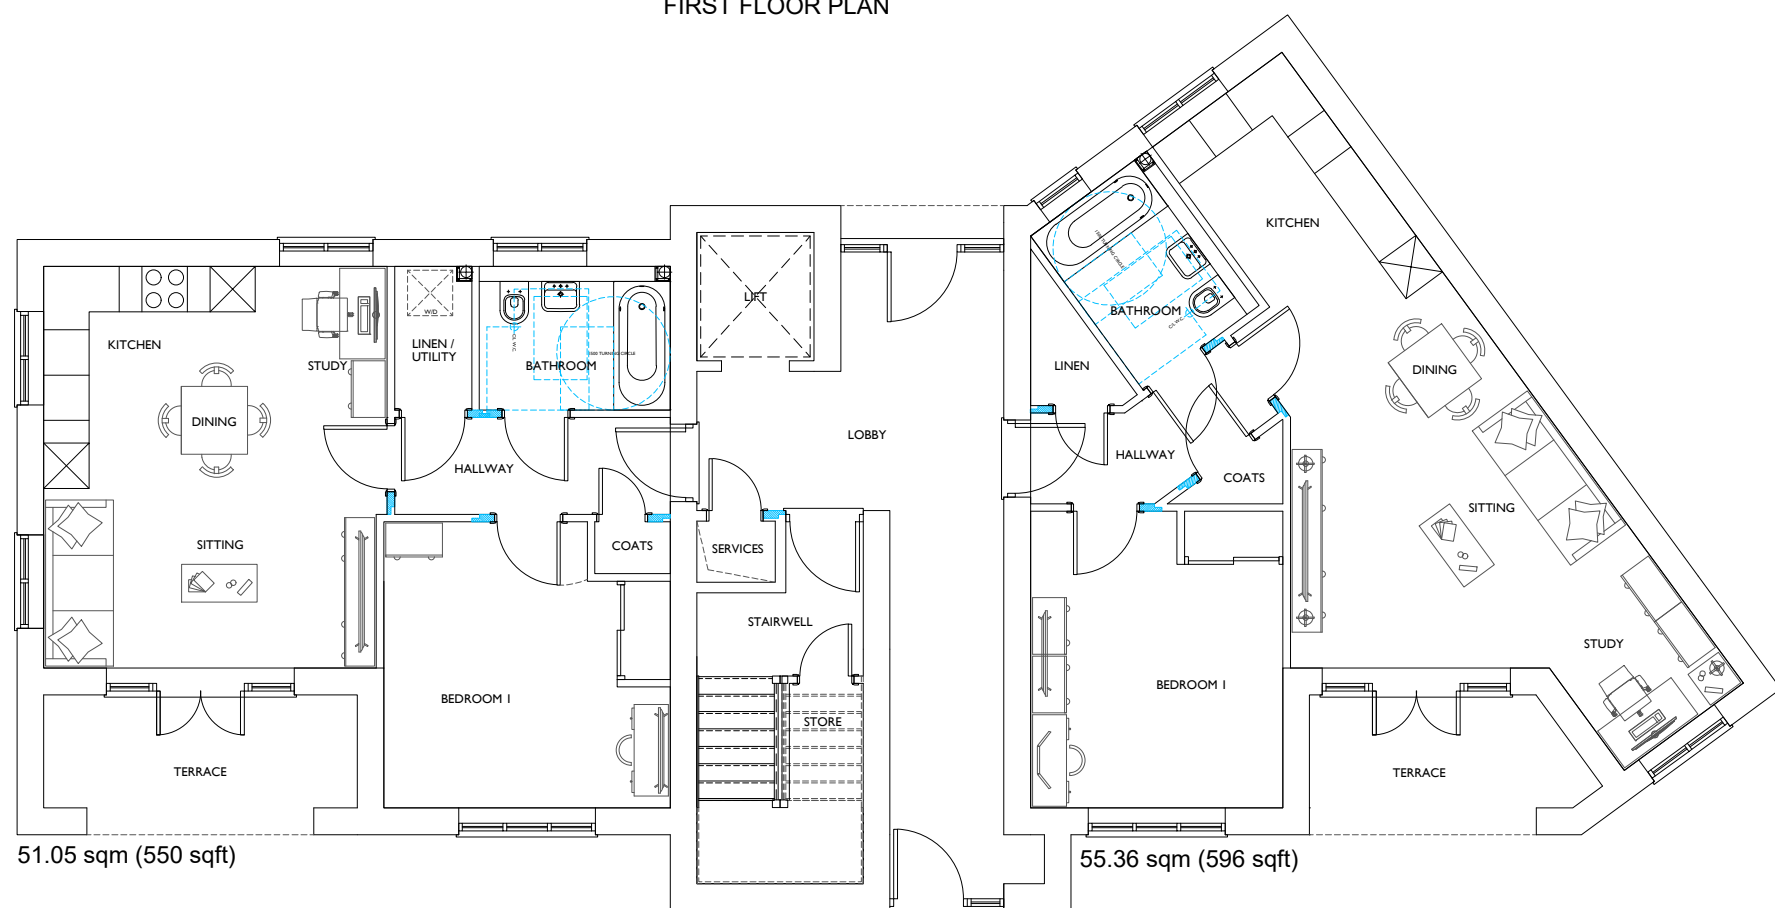


GROUND FLOOR PLAN



FRONT ELEVATION

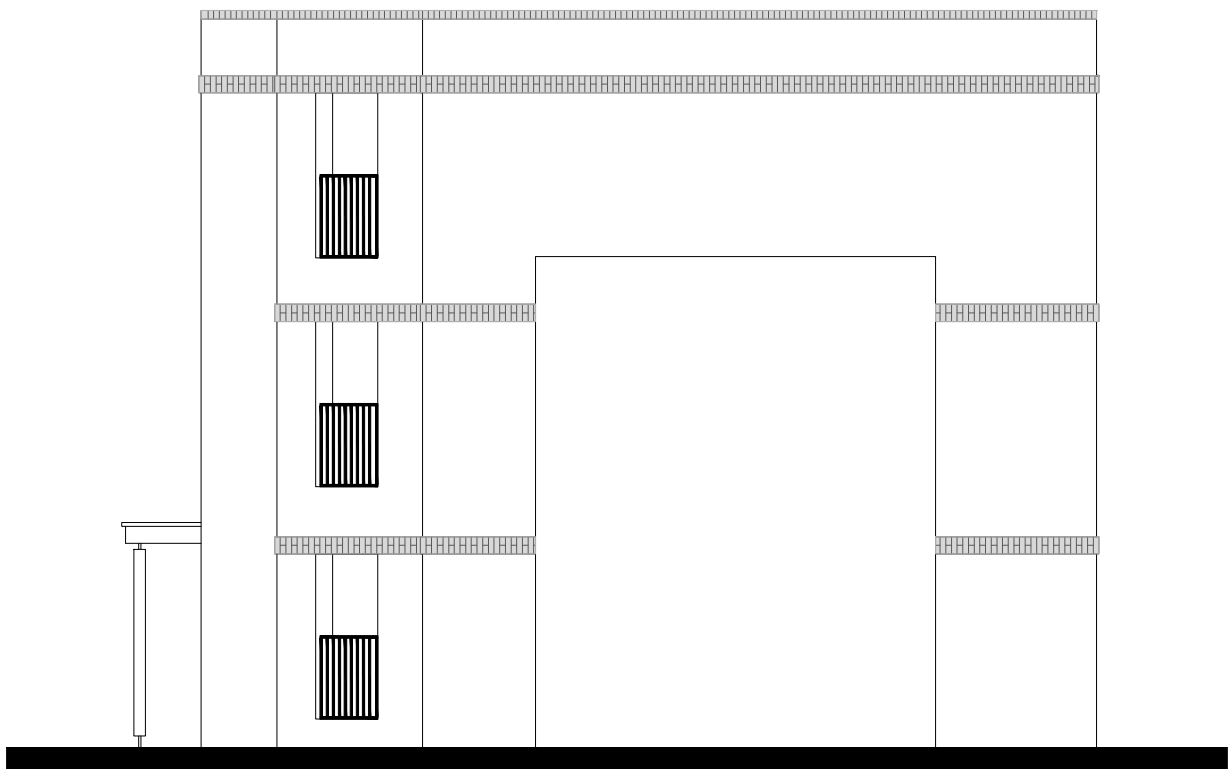

SIDE ELEVATION

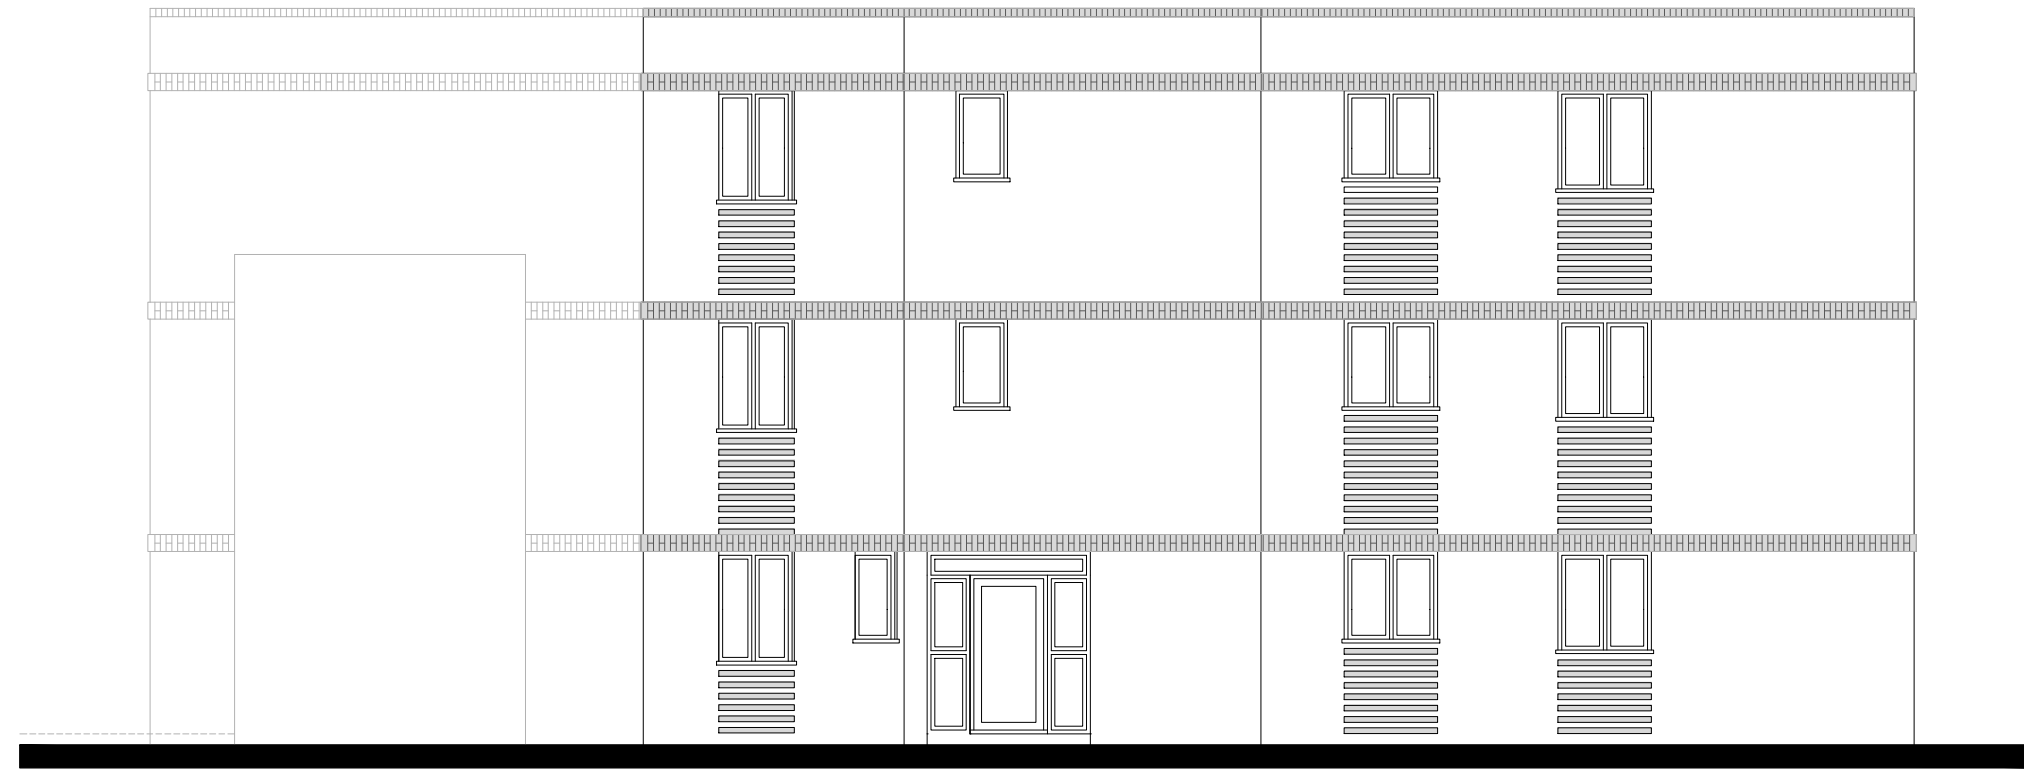

REAR ELEVATION



SIDE ELEVATION

C	11.25.25	REVISION CORRECTED
A	15.11.25	REVISION CORRECTED
A	09.10.25	REVISED TO REFLECT INTERNAL COMMENT

revision	prepared
date	description



Knightway House
Park Street
Bagshot
Surrey
GU19 5AQ
T : 01276 538941
www.antlerhomes.co.uk

project
WEALDEN HOUSE, EAST GRINSTEAD

drawing
APARTMENT BLOCK 1 - FLOOR PLANS
& ELEVATIONS - PLOTS 1 TO 6

date	scale	drawn
29.08.25	1:100 @ A2	MJ

drawing number	revision
WH - PL.22	C

